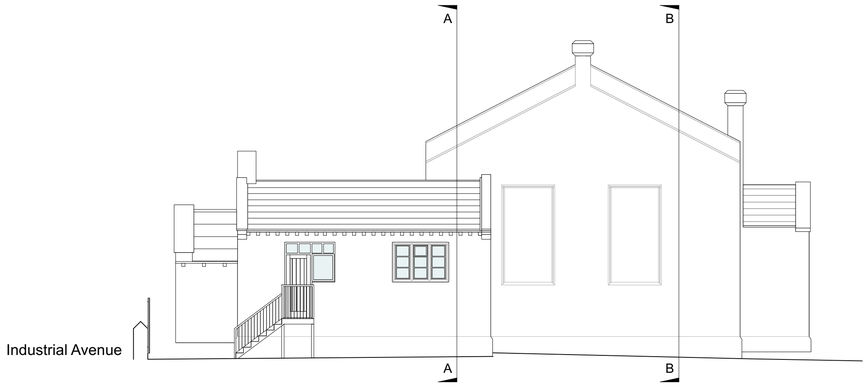

Side Elevation As Proposed
Scale 1:100

0m 1m 2m 3m 4m 5m

All Windows to be replaced with new painted hardwood windows to match original windows with 4:6:4 slimlite glazing

Section B-B As Proposed
Scale 1:100

0m 1m 2m 3m 4m 5m

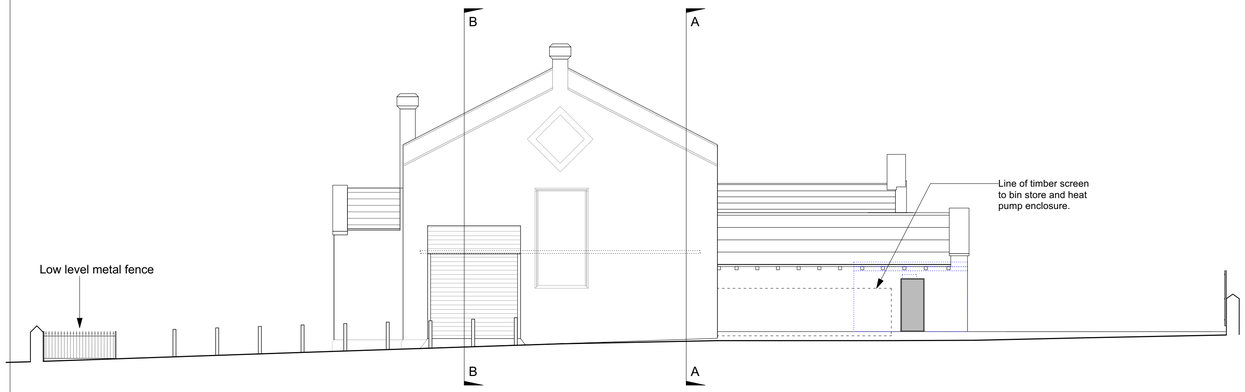

Side Elevation As Proposed
Scale 1:100

0m 1m 2m 3m 4m 5m

Section B-B As Proposed
Scale 1:100

0m 1m 2m 3m 4m 5m

Section C-C As Proposed
Scale 1:100

0m 1m 2m 3m 4m 5m

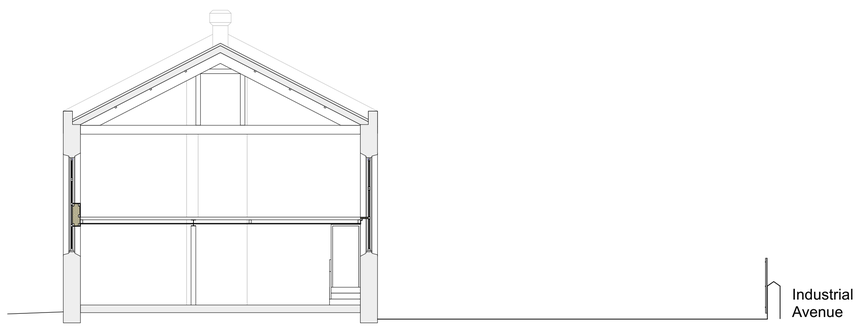

Section D-D As Proposed
Scale 1:100

0m 1m 2m 3m 4m 5m

AS PROPOSED

NOTES:

Any errors or omissions to be reported to Code L6 immediately.

This drawing and design is the copyright of Code L6 and is not to be used for any purpose without their consent.

rev	details	date
B	Chimney reinstated. Entrance door amended.	14/10/24
A	Velux window and solar panels removed and amendmends to rear boundary and windows.	04/06/24

Code L6 Architecture Ltd
No 2 Warehouse, The Wharf,
Sowerby Bridge,
HX6 2AG
T: 01422 648431
E: info@CodeL6.com
W: www.CODEL6.com

Project:
The Old School,
Kirkgate,
WF17 9HE

Client:
Mr A Hunter - Ohmega Group

Drawing:
Elevations and Sections
As Proposed

Date:	Scale:	Size:
02/05/24	1:100	A1

Drawing Number:
21-091-56A