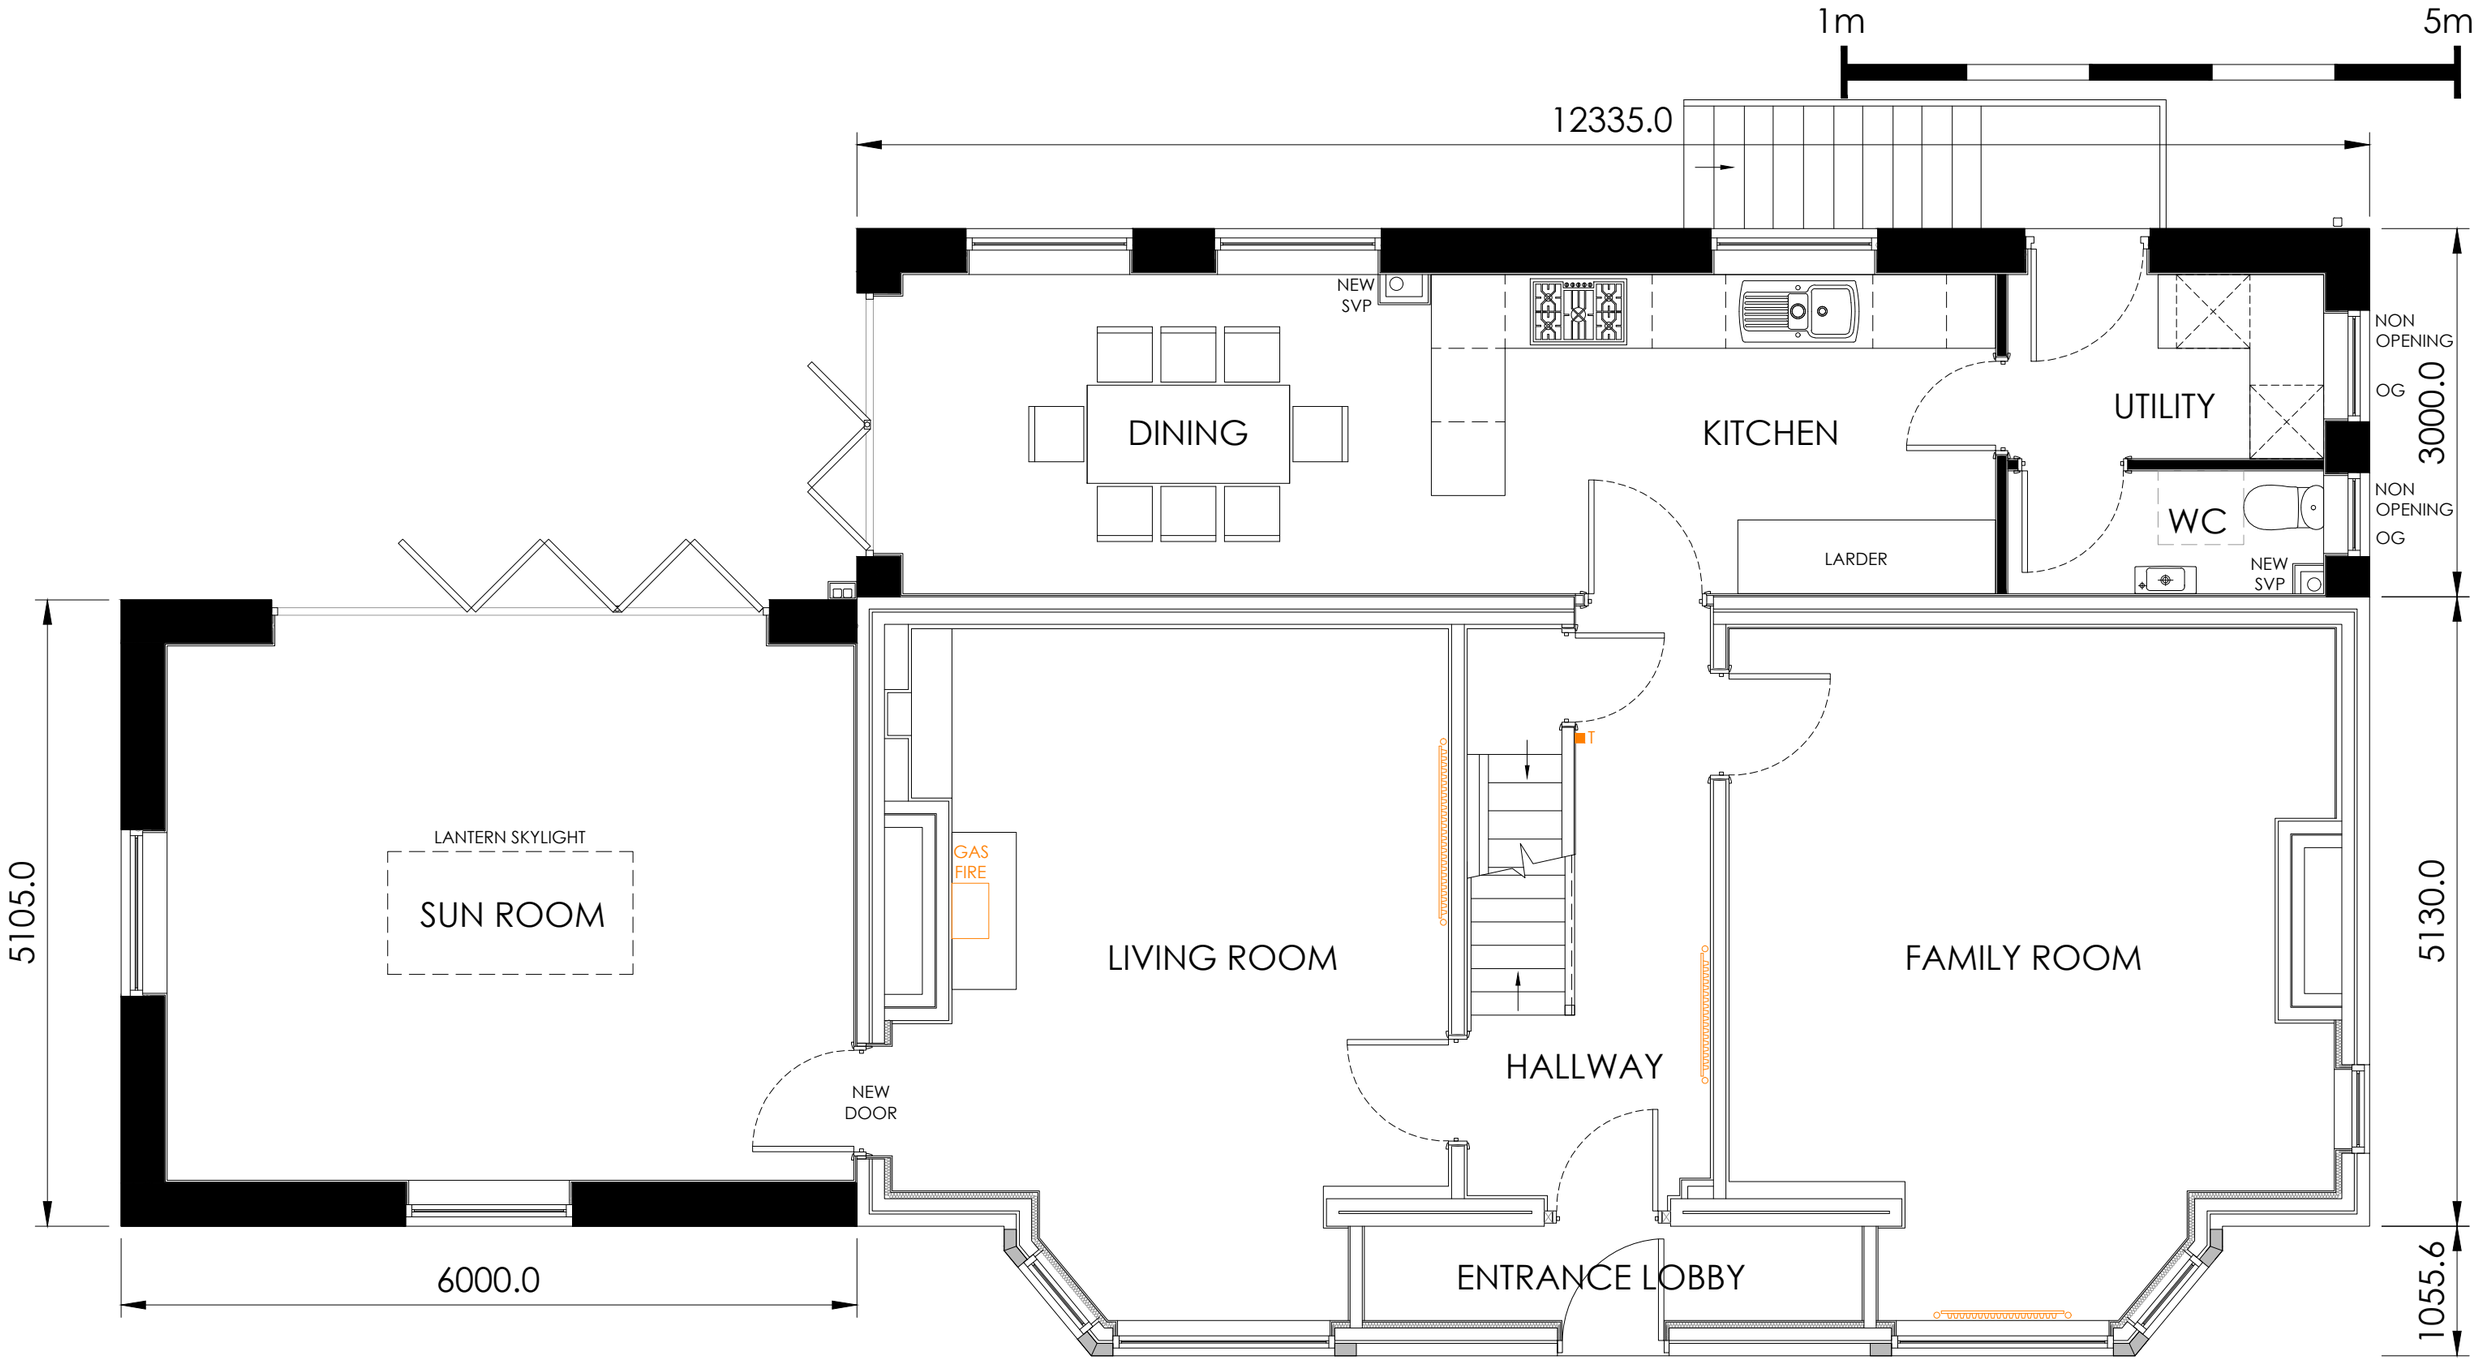

GROUND FLOOR PLAN

10-PL-005-A- **:dwg no.**

PROPOSED GROUND FLOOR PLAN 1:50@A3

48 ROBERTTOWN LANE
LIVERSEDGE

REV	DATE	CONTENT	INITIALS
A	18.05.24	EXTENSION SIZE AMENDED. SIDE EXTENSION ADDED. PROPOSED INTERNAL LAYOUT AMENDED.	JB
-	04.12.23	FIRST ISSUE	JB

Gareth Allen BSc (Hons) MRICS
Director
M: 07919015893
E: gareth@resultsurveying.com

result
Construction project management · Build appraisal and design · Land acquisition and development · Sustainability and energy management · Surveys and pre-purchase advice
resultsurveying.com
RICS