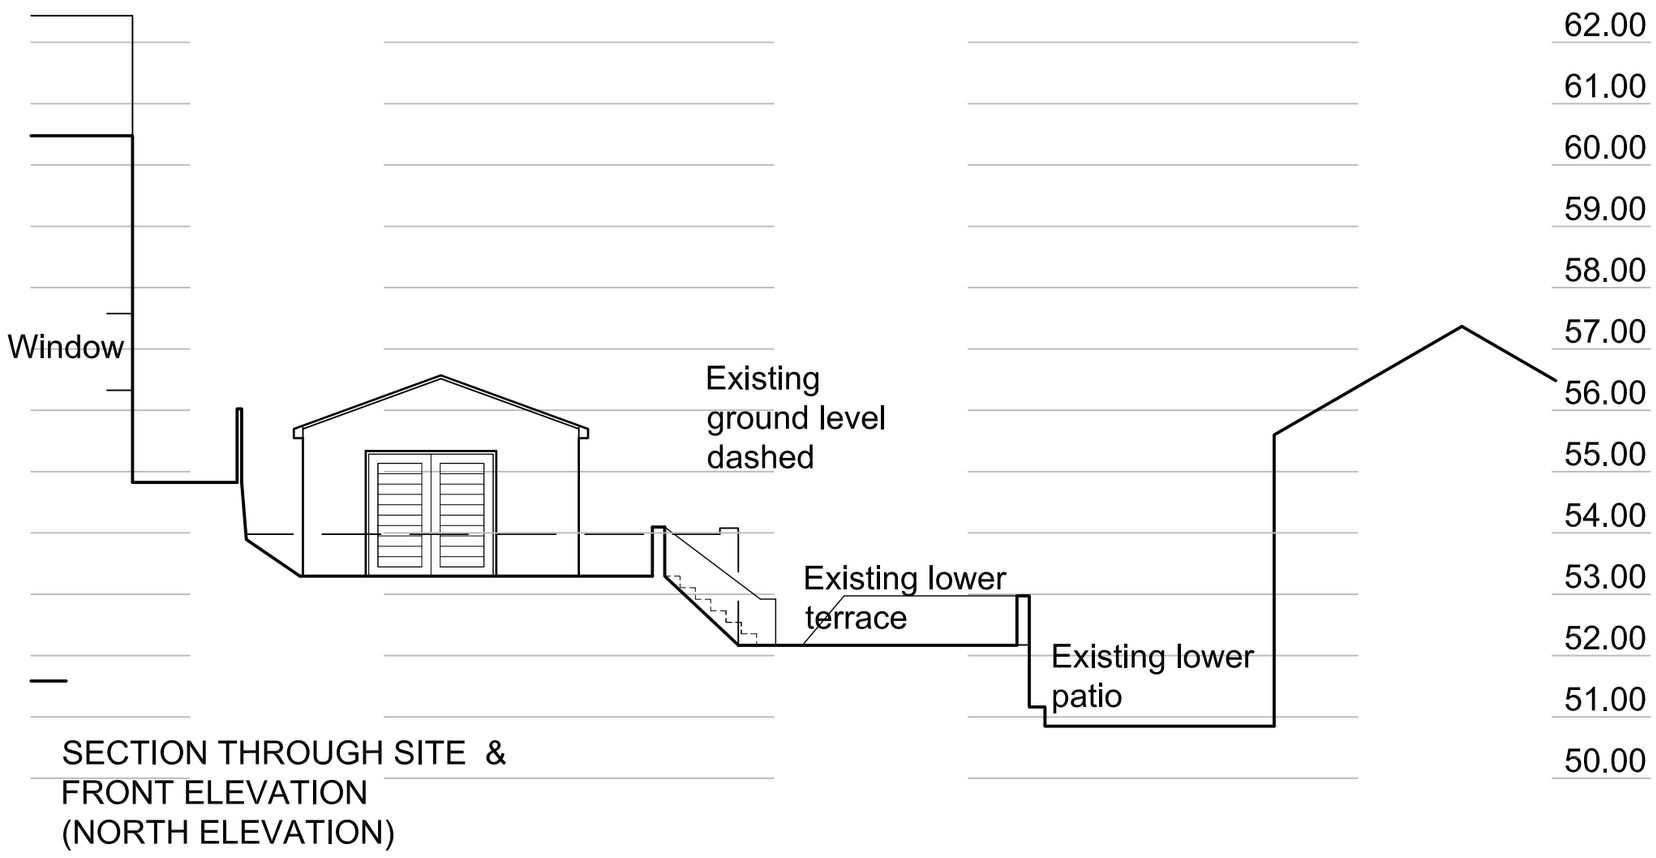

SECTION THROUGH SITE &
FRONT ELEVATION
(NORTH ELEVATION)

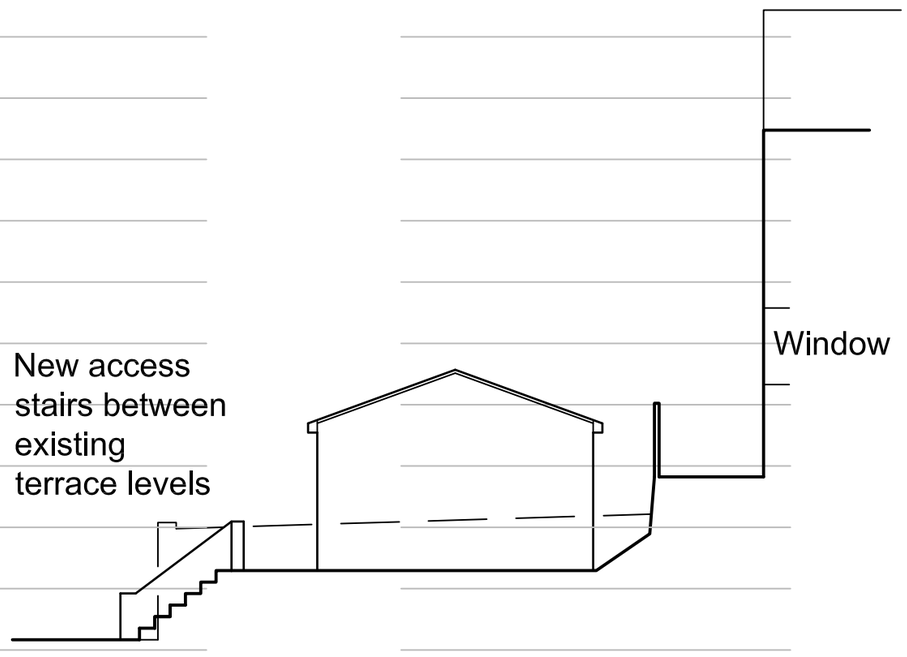

REAR ELEVATION
(SOUTH ELEVATION)

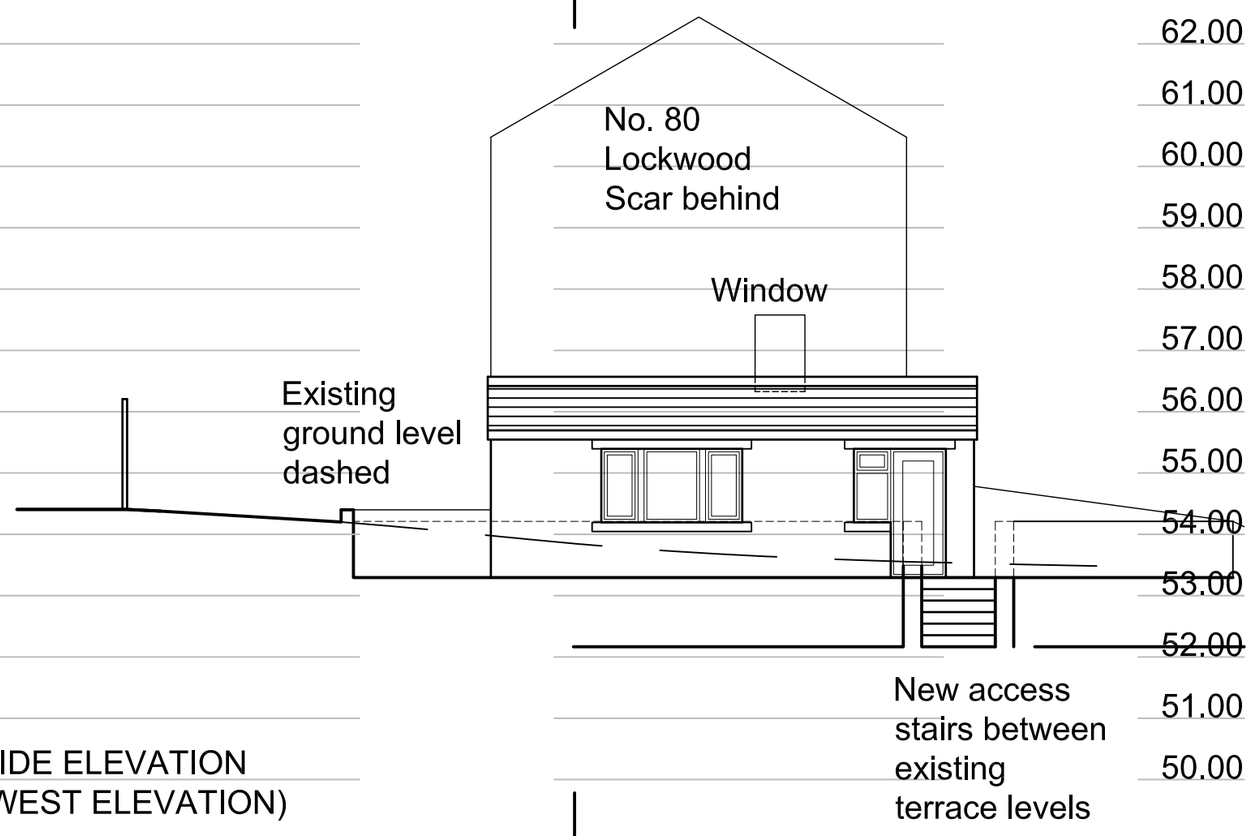

SIDE ELEVATION
(WEST ELEVATION)

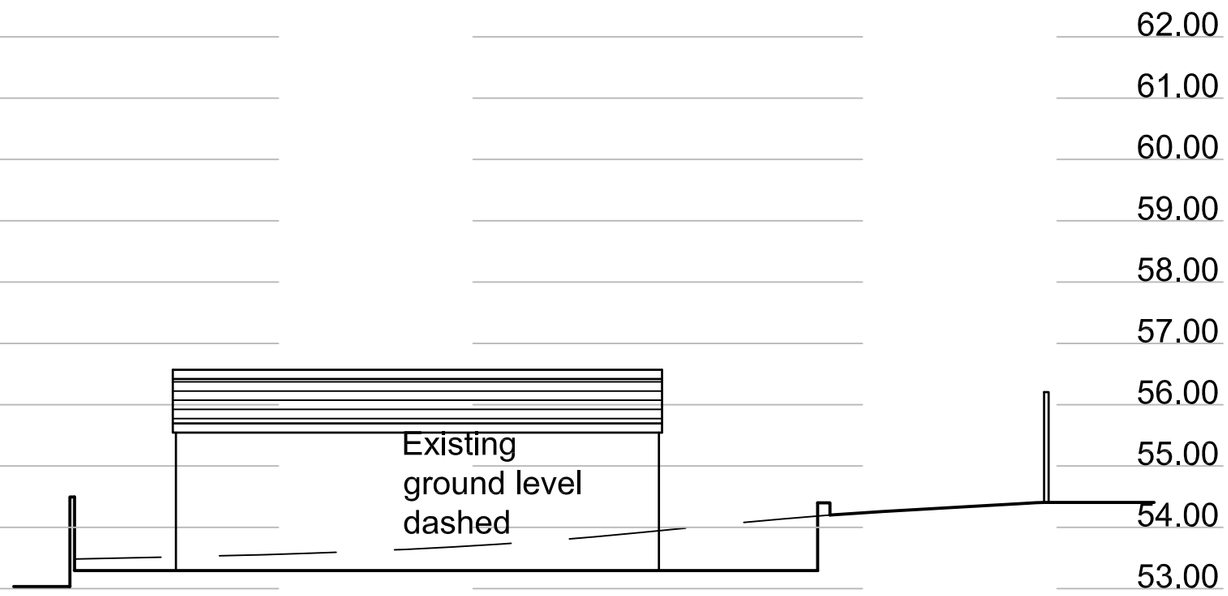

SIDE ELEVATION
(EAST ELEVATION)

THIS DRAWING TOGETHER WITH THE DESIGN IS THE PROPERTY AND COPYRIGHT OF BRT SERVICES AND MUST NOT BE REPRODUCED WITHOUT WRITTEN PERMISSION

ONLY FIGURED DIMENSIONS TO BE USED
SCALED DIMENSIONS TO BE CHECKED WITH
BRT SERVICES

EXISTING BUILDING DIMENSIONS ARE FOR INDICATION ONLY AND SHOULD BE PHYSICALLY CHECKED ON SITE PRIOR TO WORK COMMENCING

PARTY WALL SURVEYOR..... NOT REQUIRED
PLANNING SUPERVISOR..... NOT REQUIRED
M&E ENGINEER ..... NOT REQUIRED
STRUCTURAL ENGINEER..... REQUIRED

PLANNING APPLICATION

BRT Services
52 ASHENHURST AVENUE,
ASHENHURST,
HUDDERSFIELD, HD4 6PX
TEL: 07855 945690

LANDSCAPING & ARCHITECTURAL SERVICES

Client	MR M. IMTIAZ
Job title	PROPOSED OUTBUILDING: MOLE HOUSE 1 SCAR GROVE HUDDERSFIELD
Drawing	715-03 PROPOSED PLANS & ELEVATIONS
Scale	1:50, 1:100 @ A2
Date	NOV 2023 — **Revision** E