Only figured dimensions should be used.

Scaled dimensions should be checked with the Architect.
This drawing together with the design, is the property and copyright of the Architect and must not be reproduced without written permission

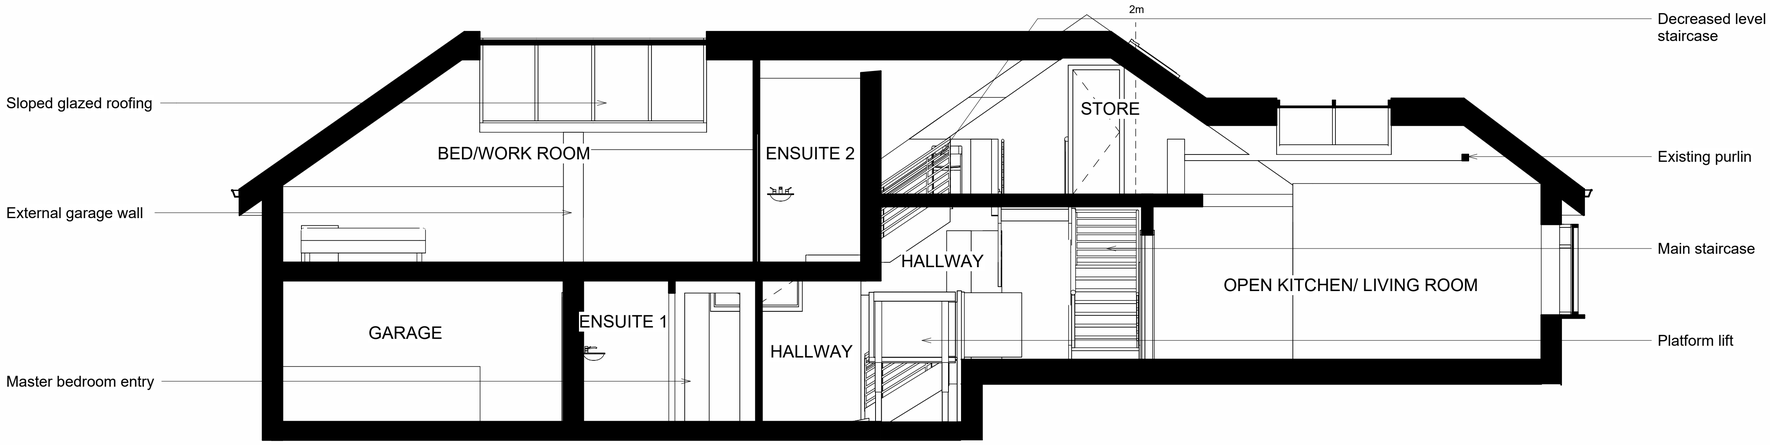

1 Section A-A
1 : 50

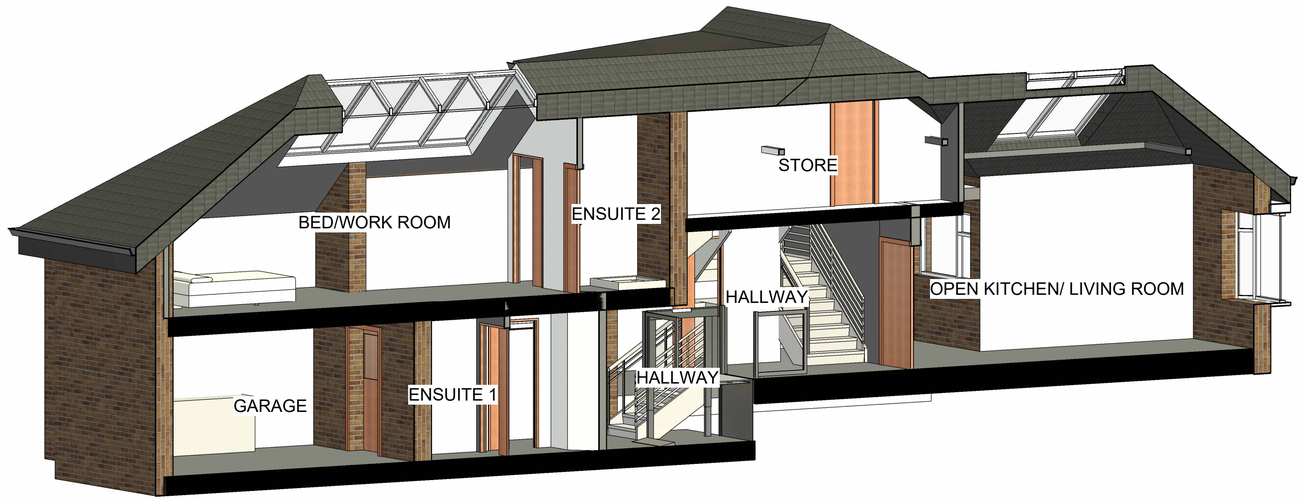

2 Indicative 3D Section A-A

rev	description	drwn	auth	date

DO NOT SCALE OFF THIS DRAWING

ACUMEN
Designers & Architects
acumenarchitects.co.uk 01484 546 000
Headrow House, Old Leeds Road, Huddersfield, Huddersfield HD1 1SG

Client: MR CHAMBERLAIN

Project: 12 EDGE VIEW

Project No	Drawing No	Rev
2898	(100)09	

Description: INDICATIVE 3D AND CUT SECTIONS

Scale	Date Drawn	Drawn By	Authorised By
1 : 50 @ A1	APR 24	GH	JC

Purpose of Issue: Planning ● Building Regs ○ Tender ○ Construction ○ Comment ○ Info ○