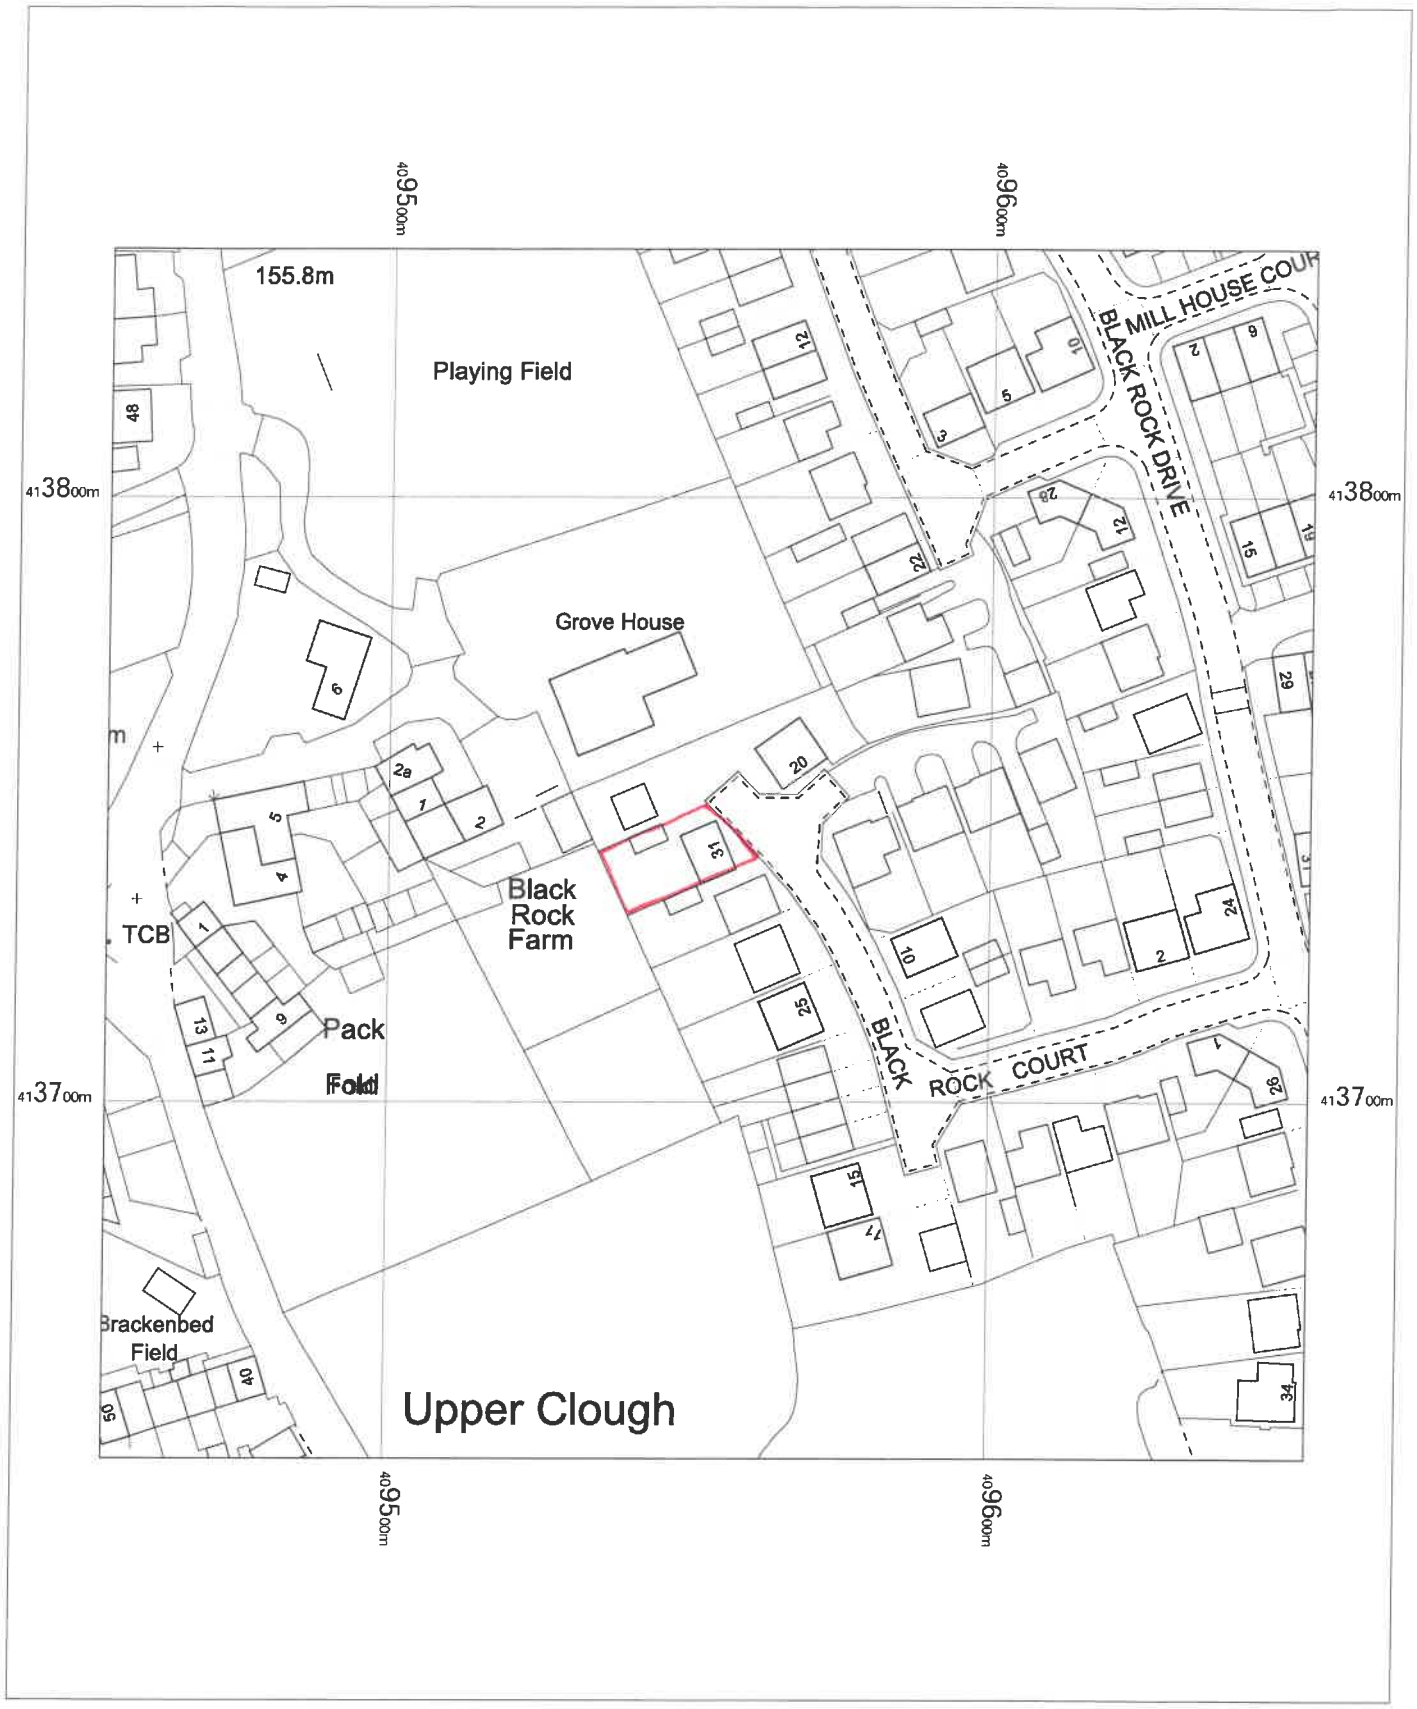

0 5 10 15 20 25 30 35 40 45 50
m

31 Black Rock Court,
Linthwaite,
Huddersfield,
HD7 5ZD

OS MasterMap 1250/2500/10000 scale
Tuesday, May 21, 2024, ID: BW1-01166298
maps.blackwell.co.uk

1:1250 scale print at A4, Centre: 409553 E, 413741 N

©Crown Copyright Ordnance Survey. Licence no. 100041041

N

BLACKWELL'S
MAPPING SERVICES
PERSONAL & PROFESSIONAL MAPPING
www.blackwellmapping.co.uk
TEL: 0800 151 2612
maps@blackwell.co.uk