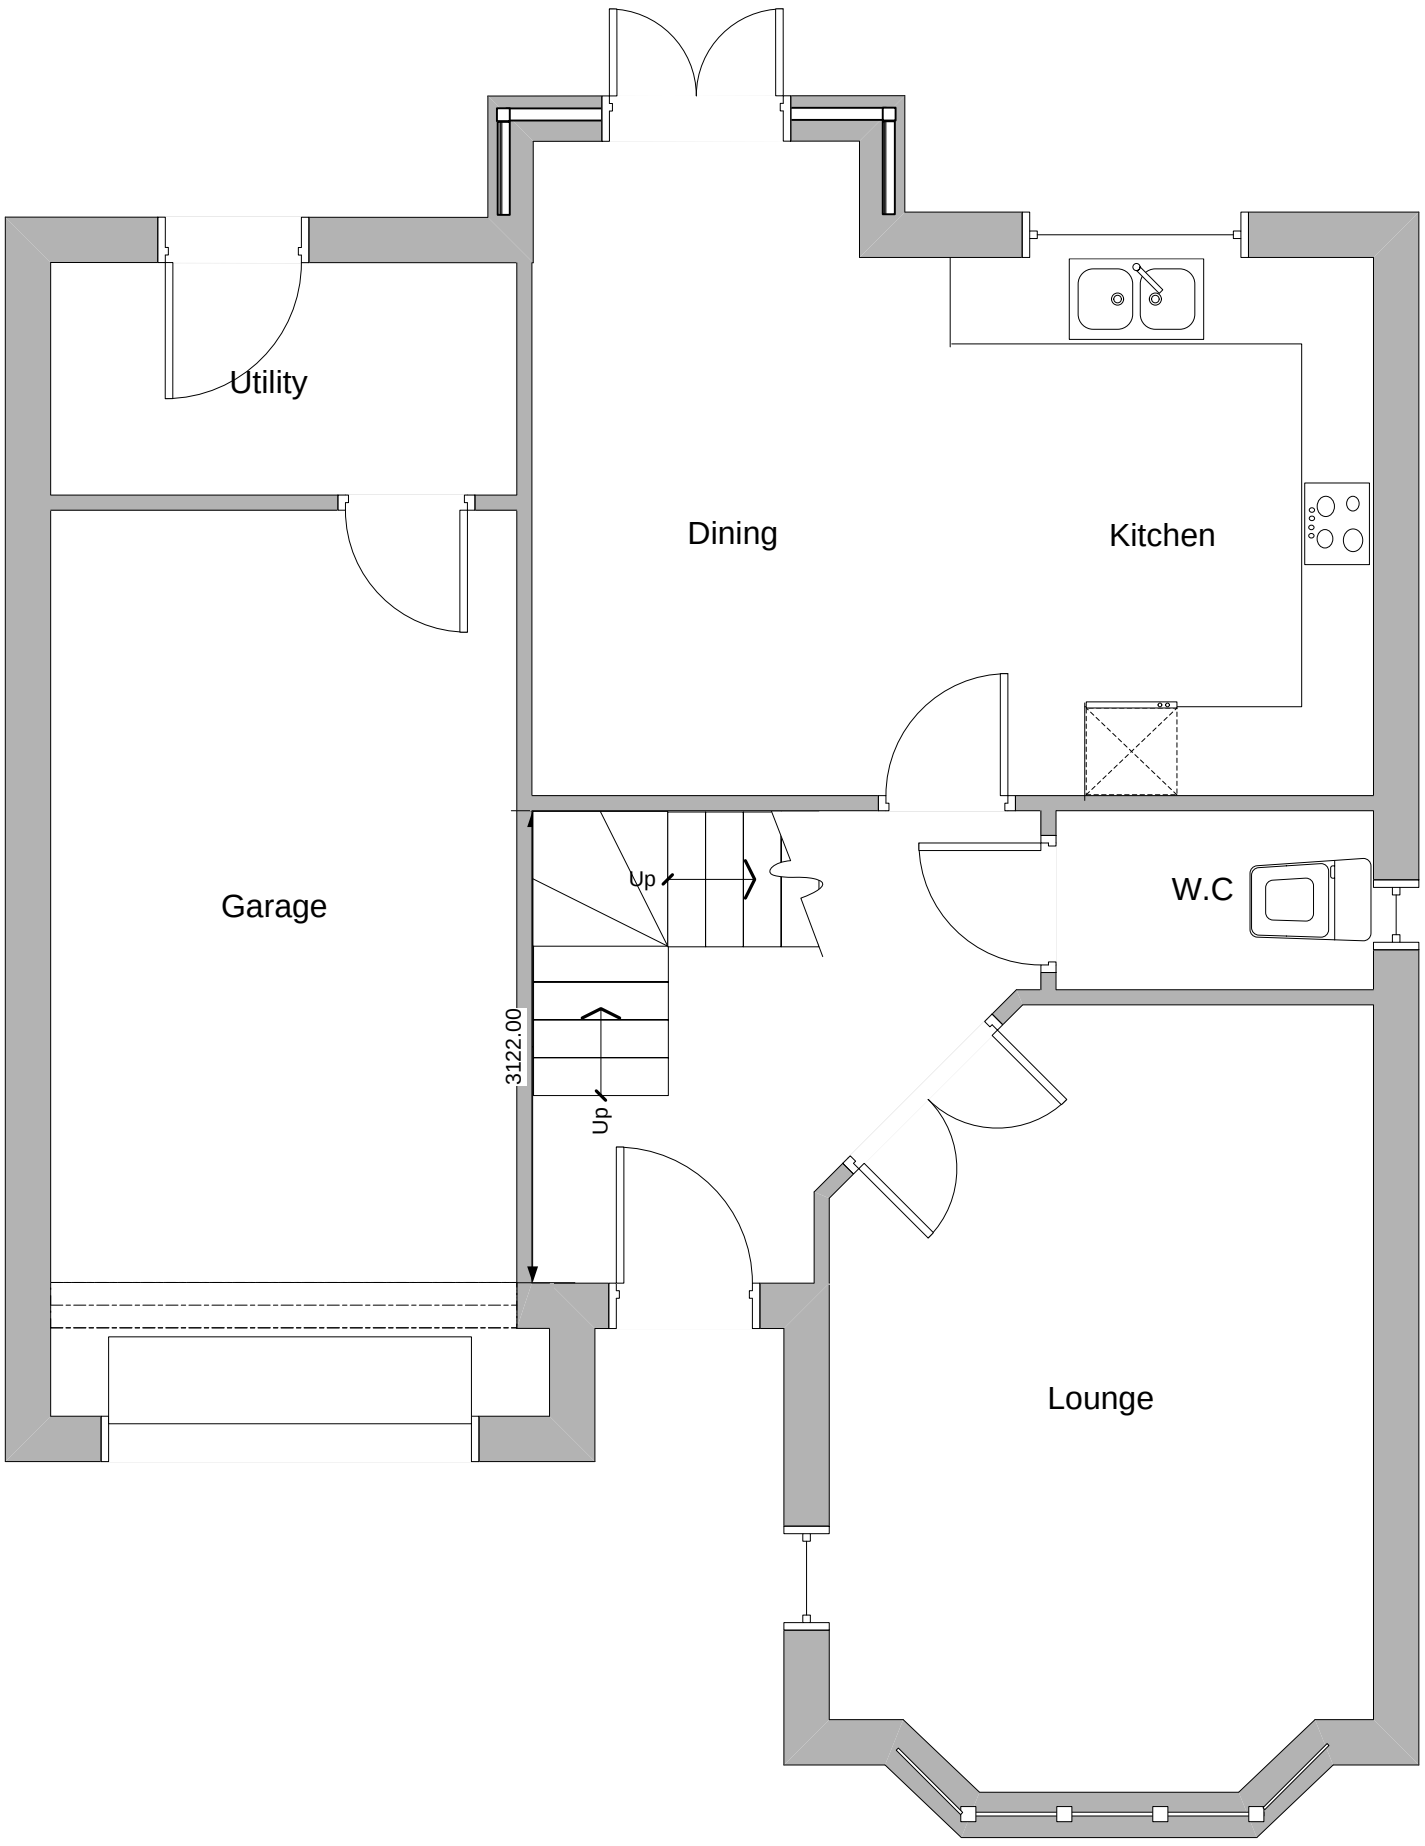

FILENAME	PAGE	SCALE	DESCRIPTION
IFFY.VSD	2 OF 9	1: 50	Existing plan