




Mr.I.Qureshi
50 Rosewood Drive,
Dewsbury.
WF12 7sx


Proposed detached garage and conversion of
existing garage into an habitable room

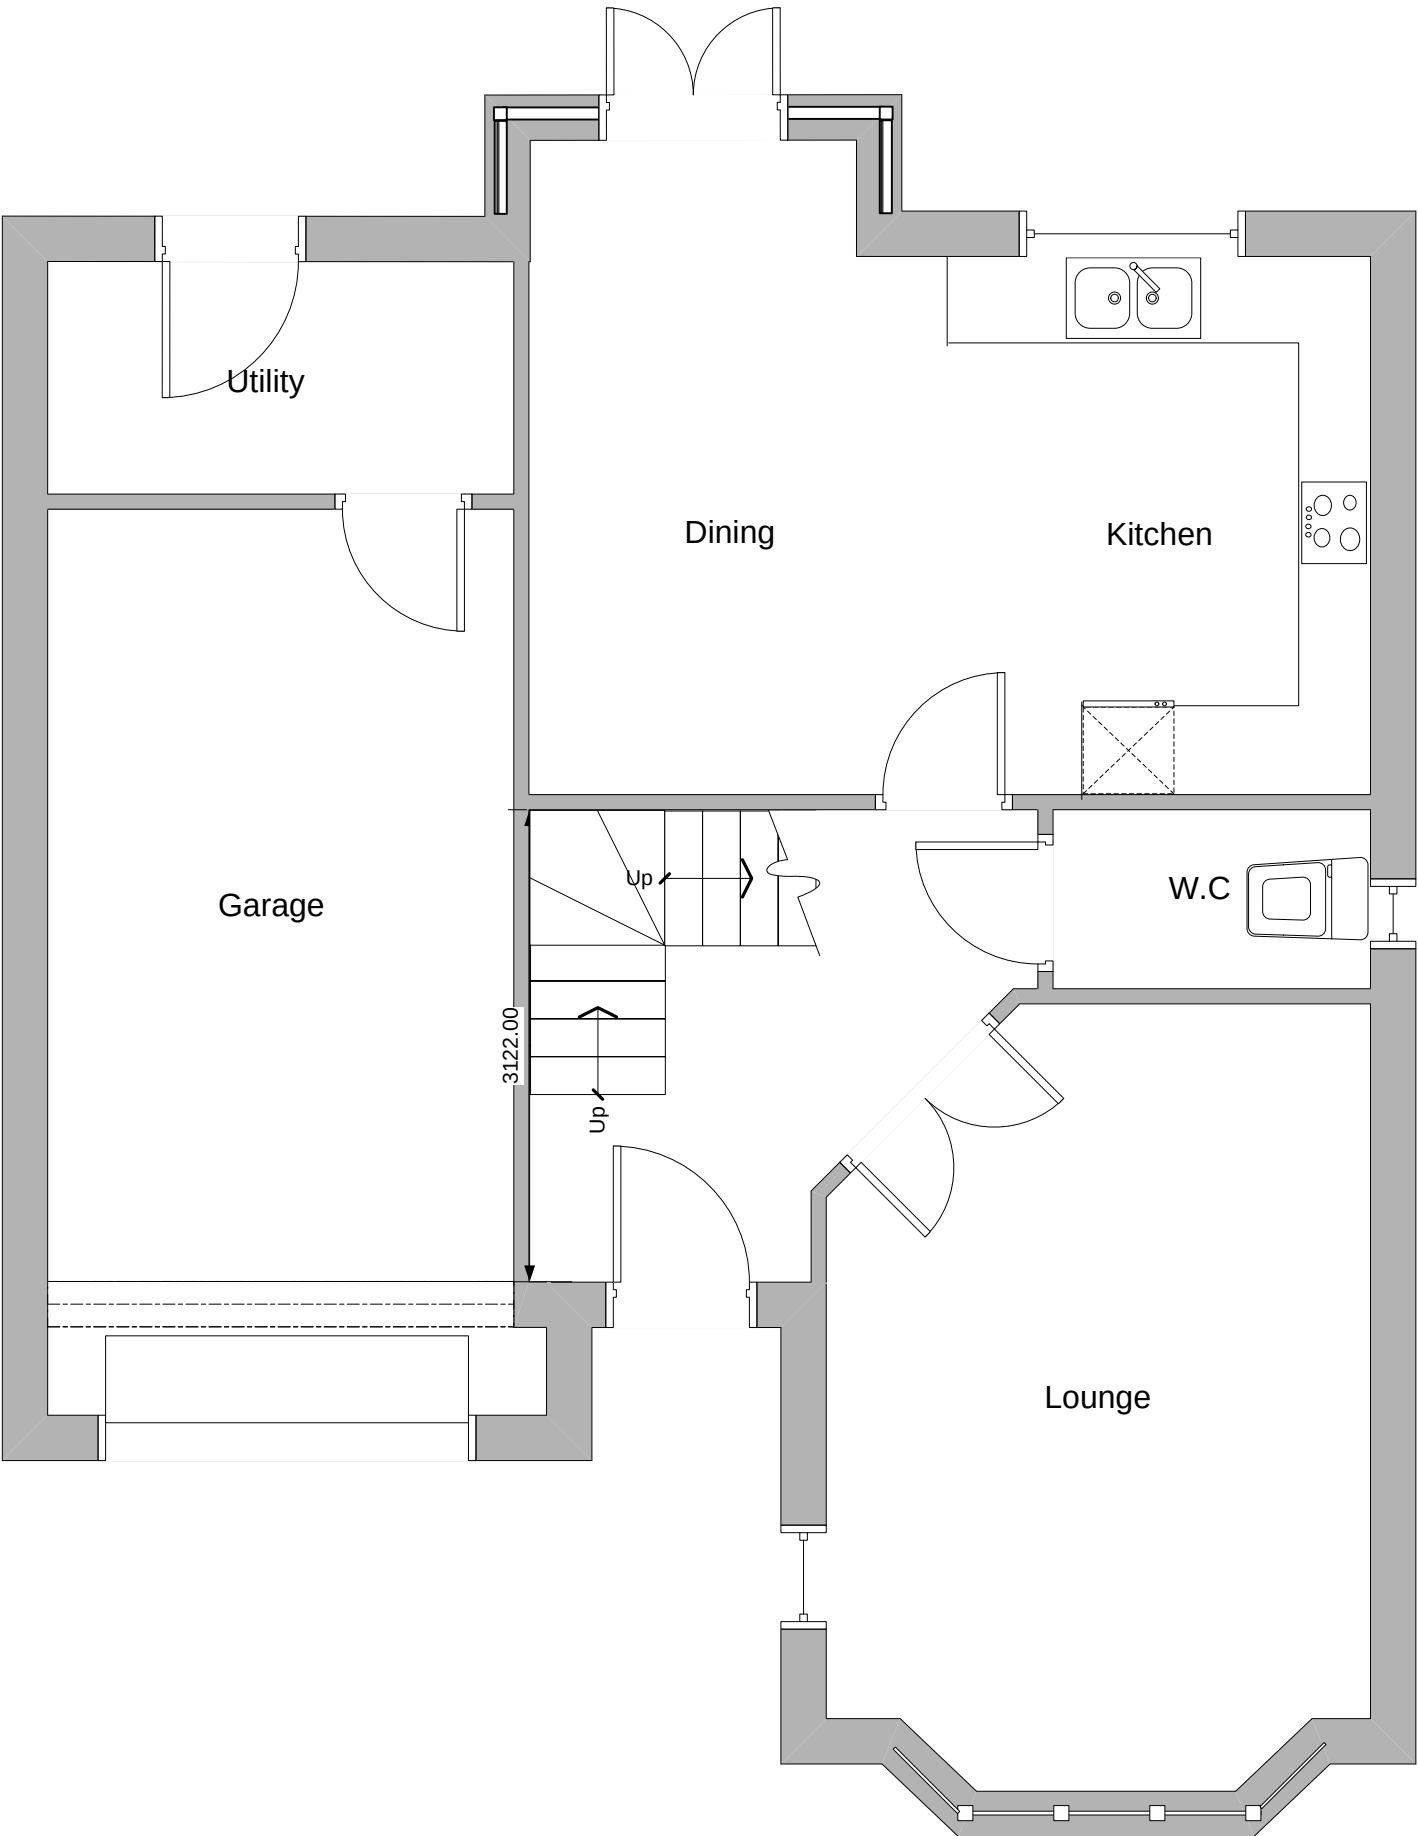

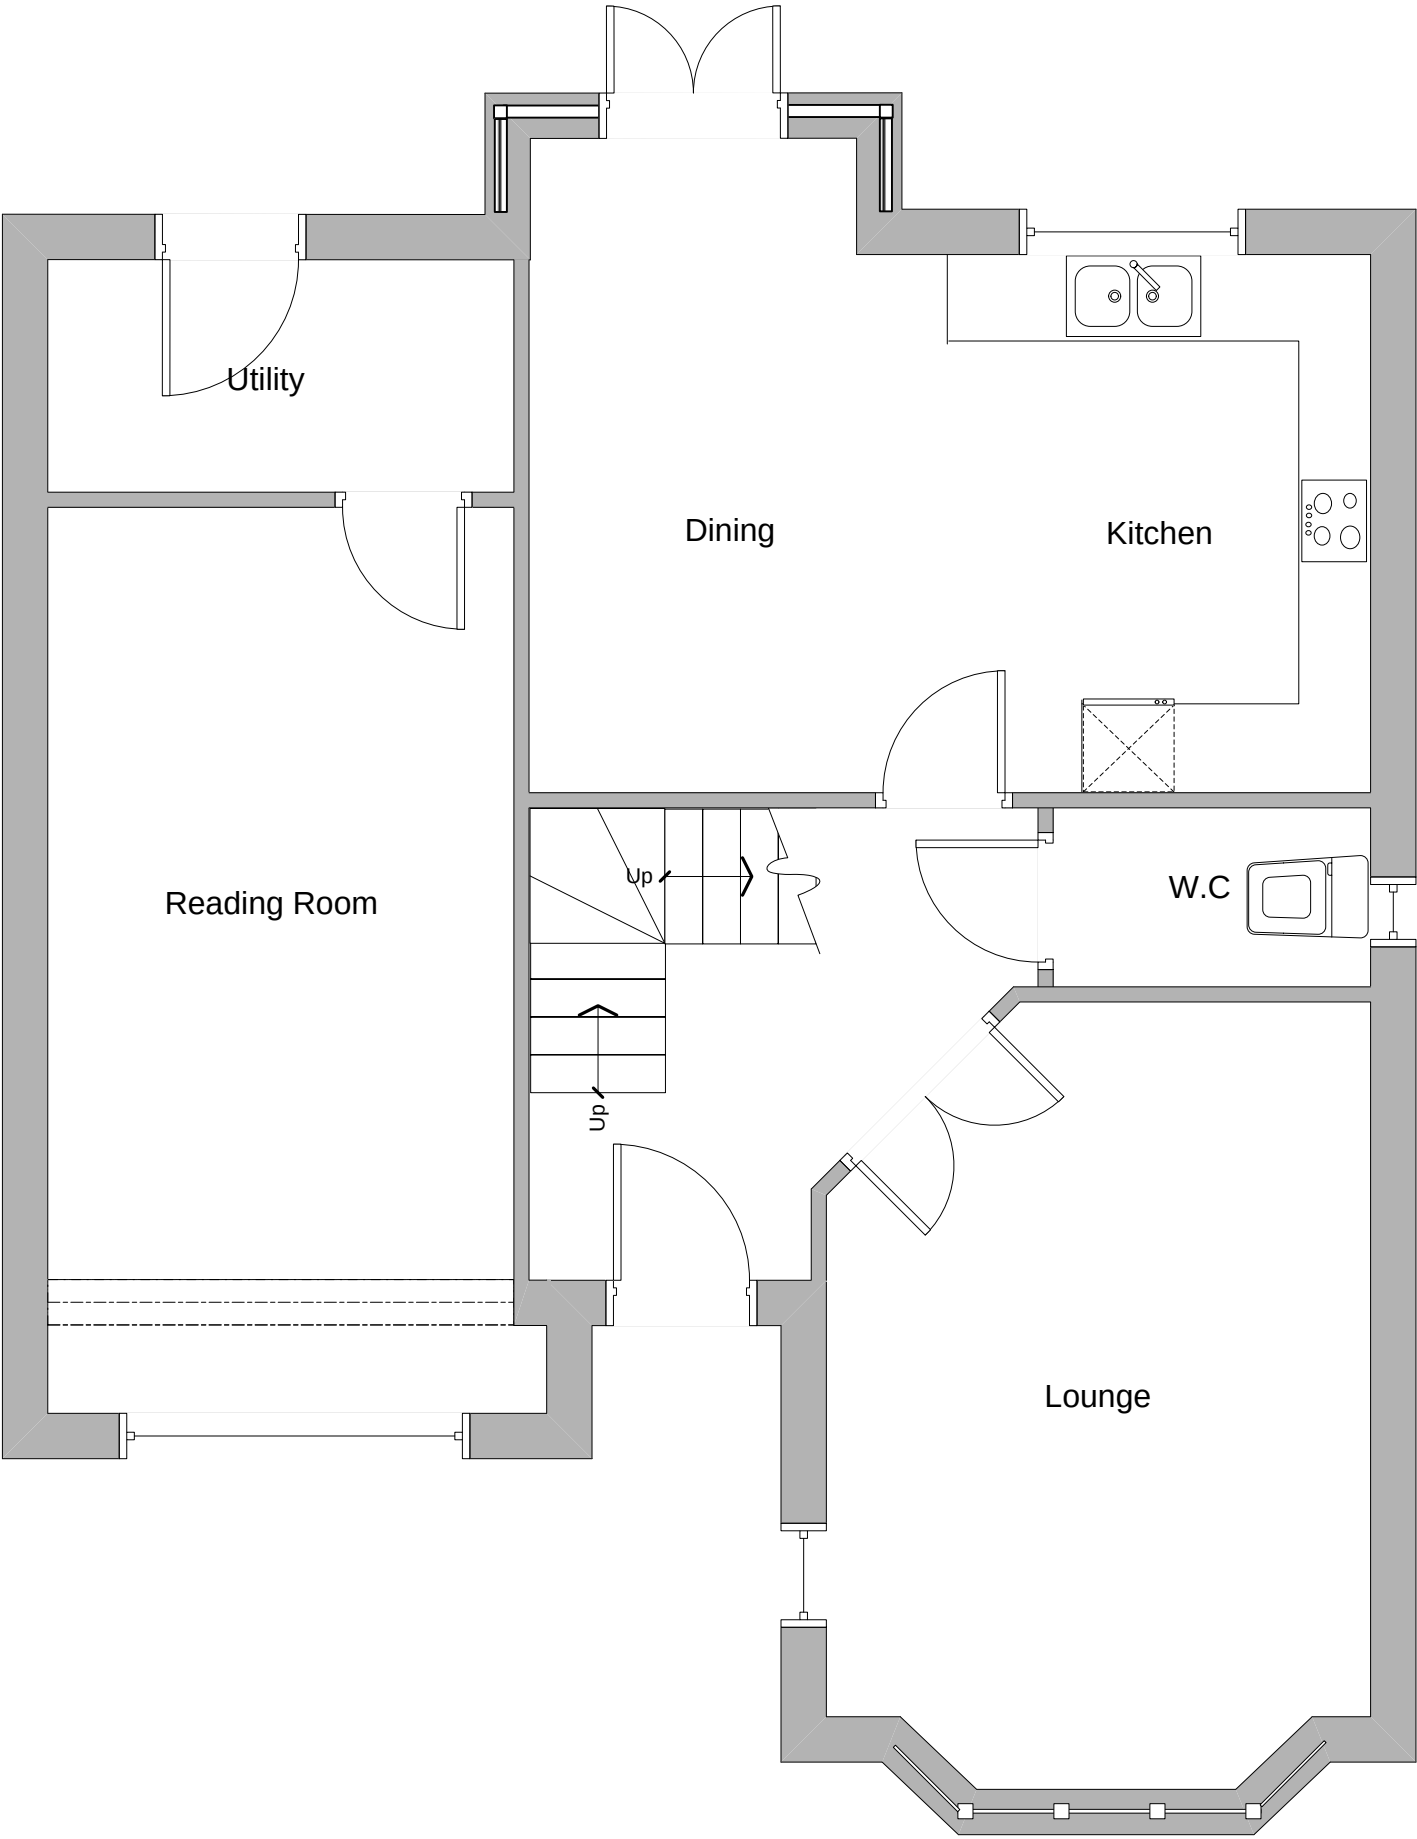

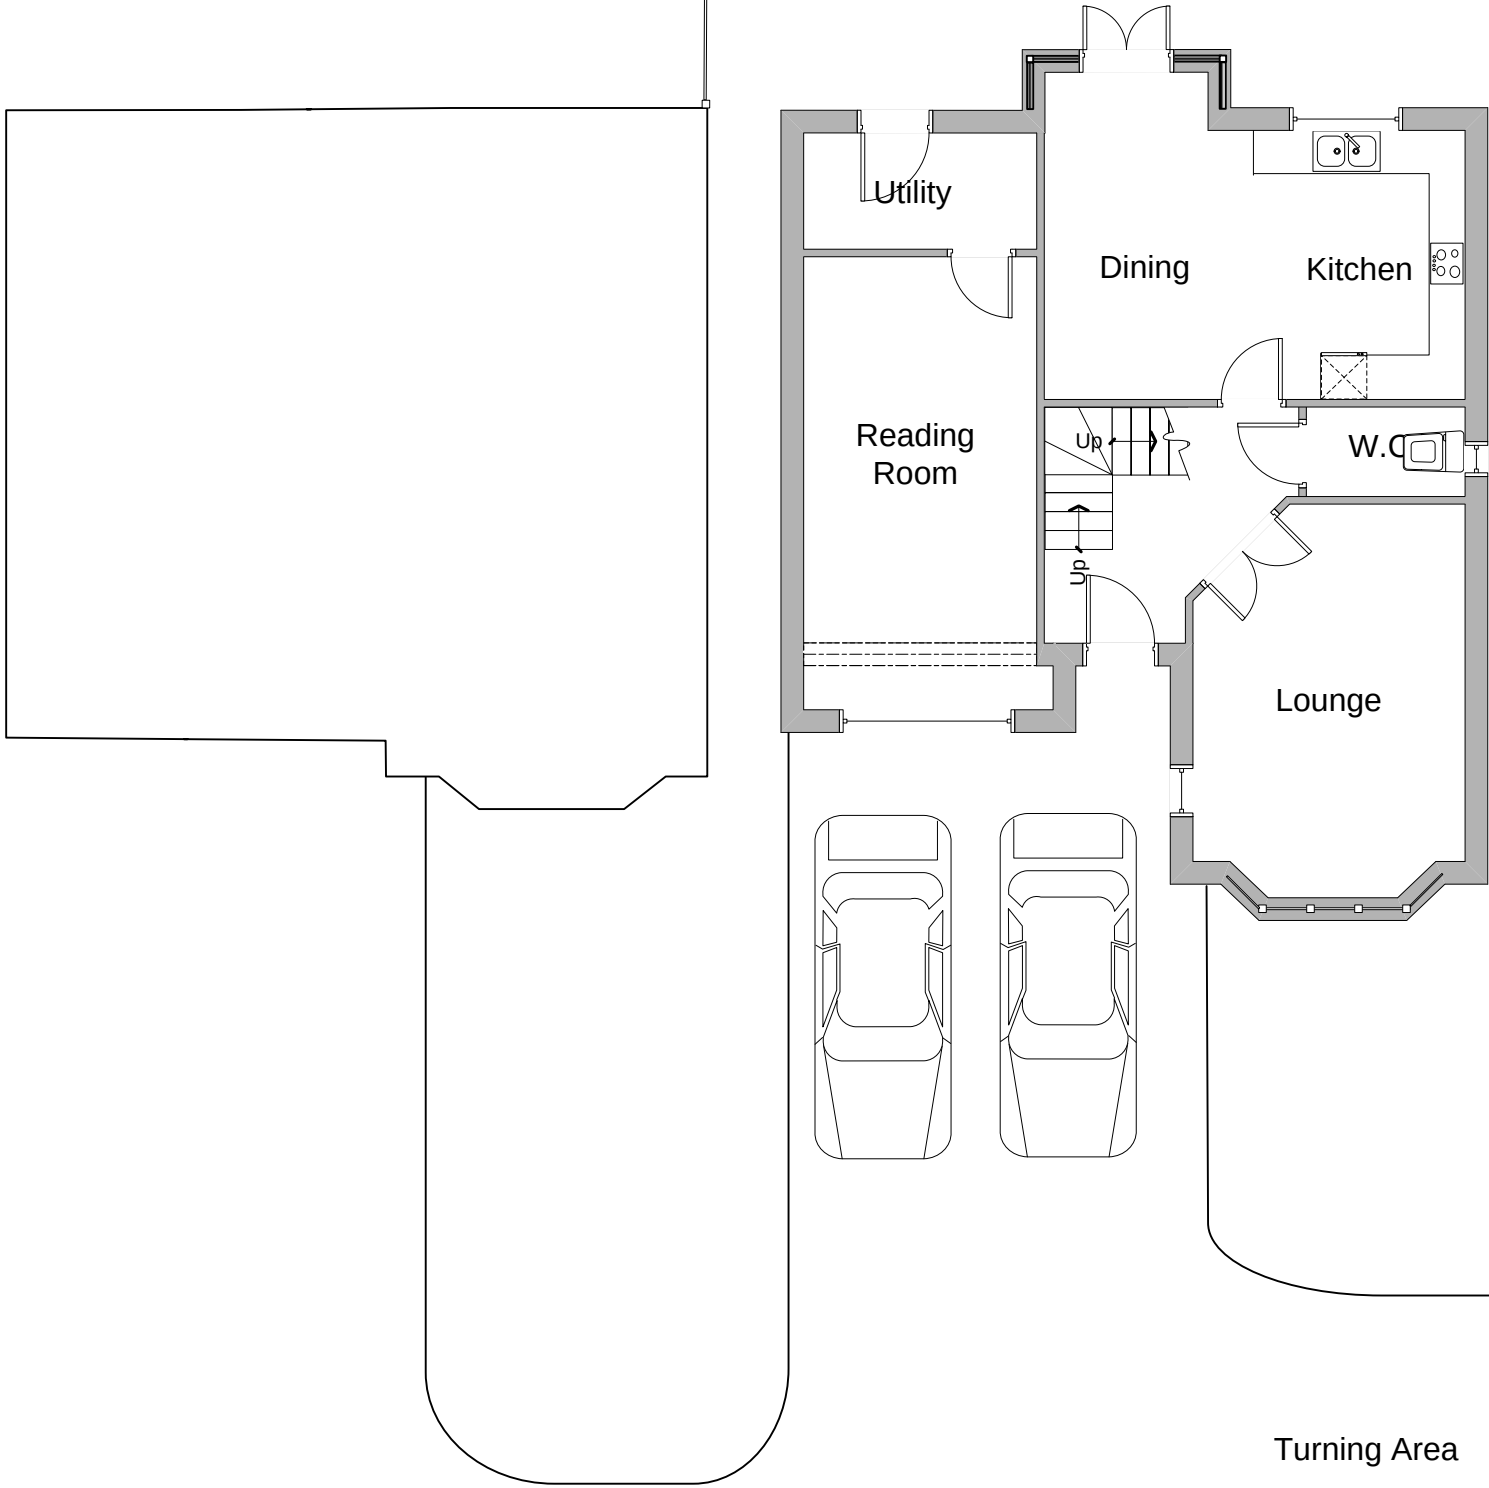


48

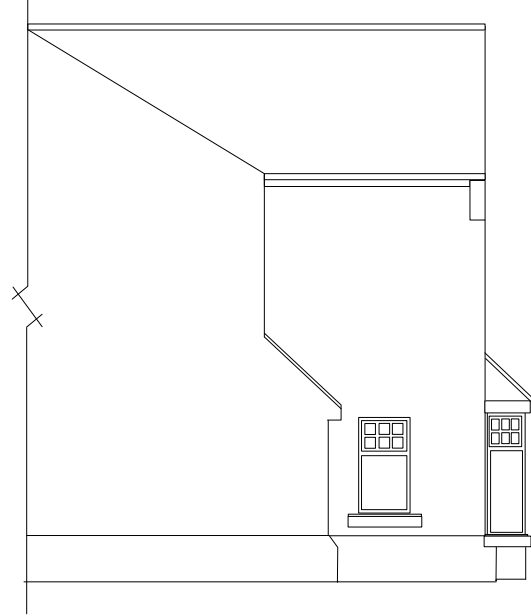


Existing East elevation



Existing North elevation

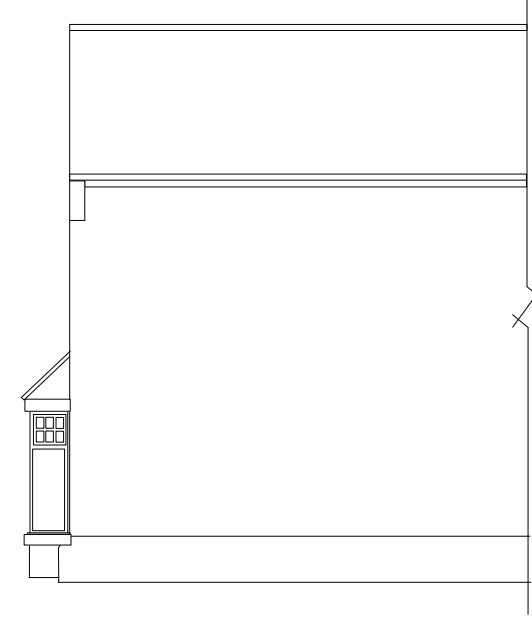


Existing West elevation

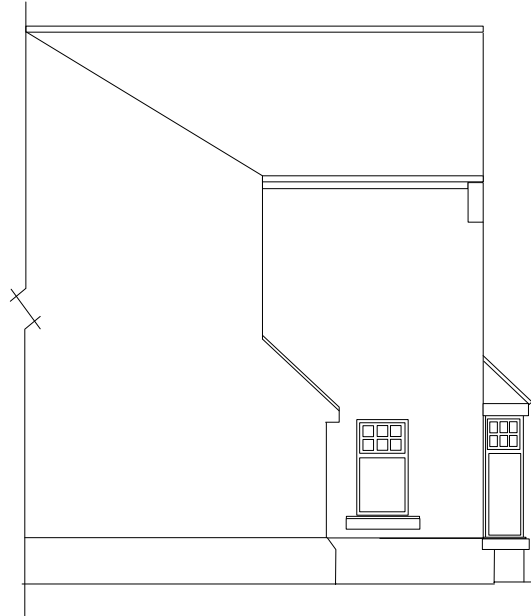


Proposed East elevation



Proposed North elevation

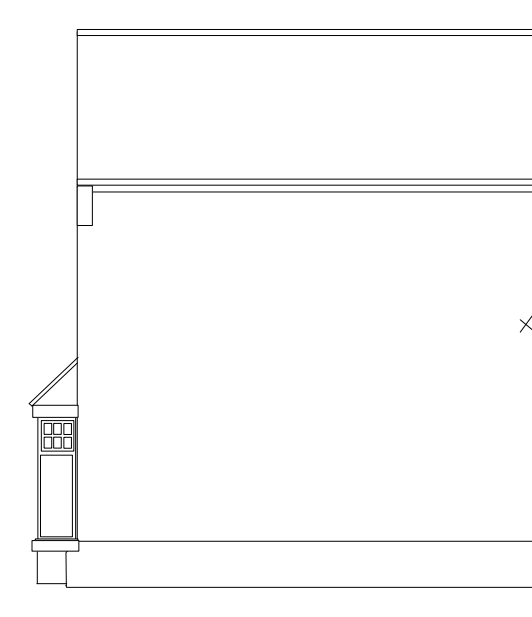


Proposed West elevation

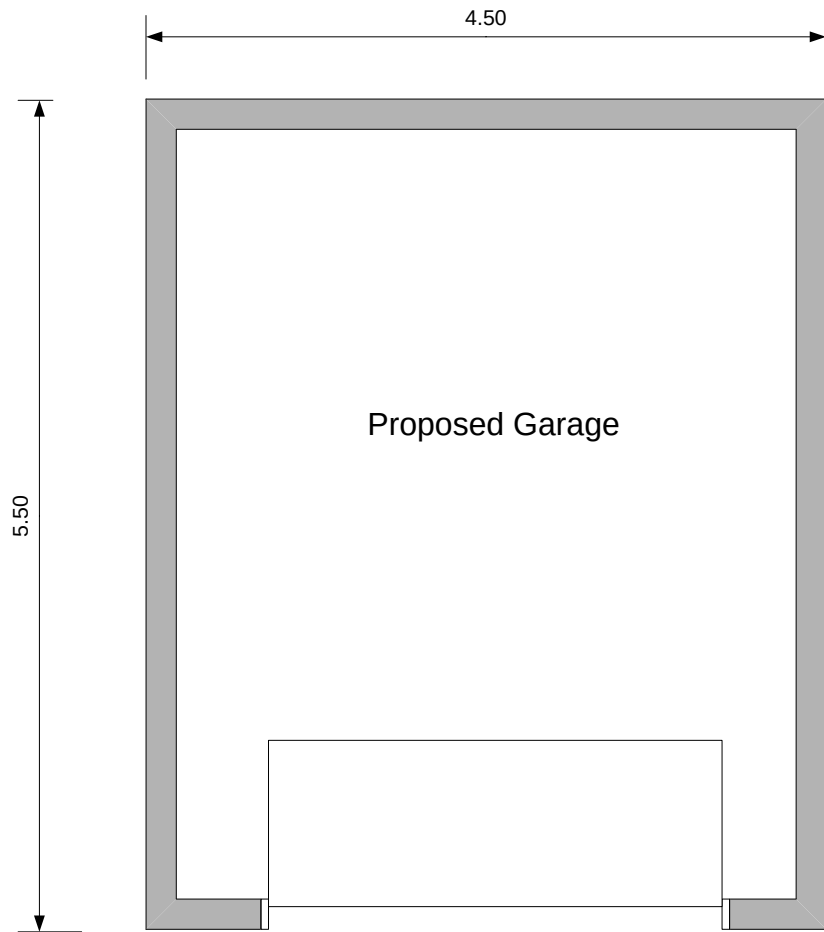

Proposed Garage


Plan

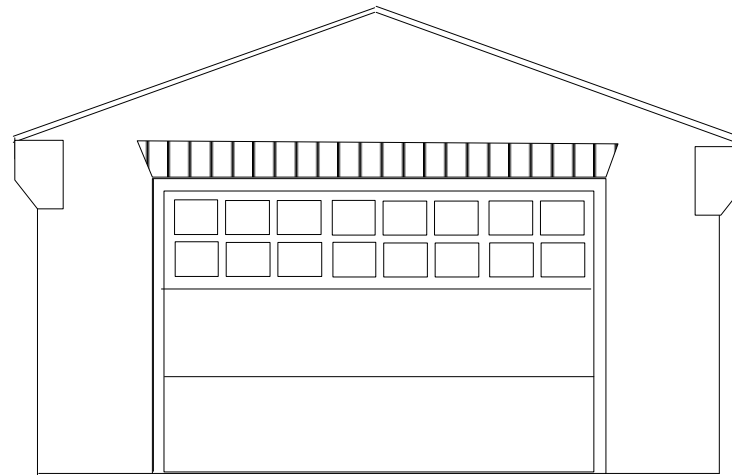


West elevation




North elevation

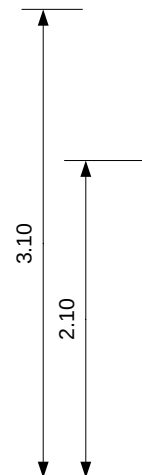


South elevation

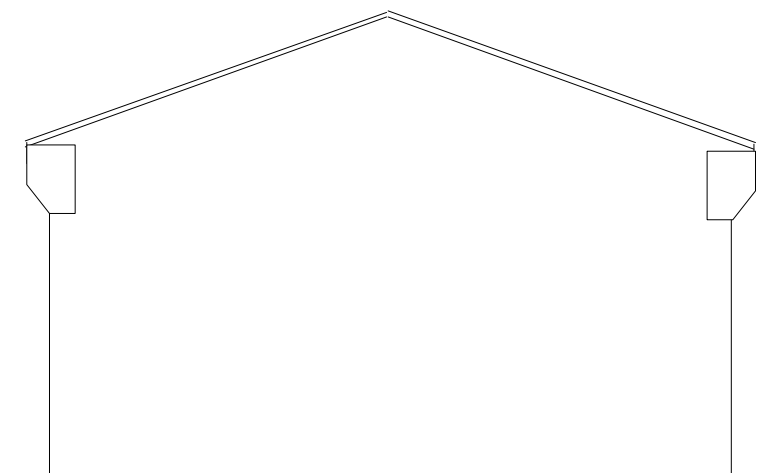

East elevation

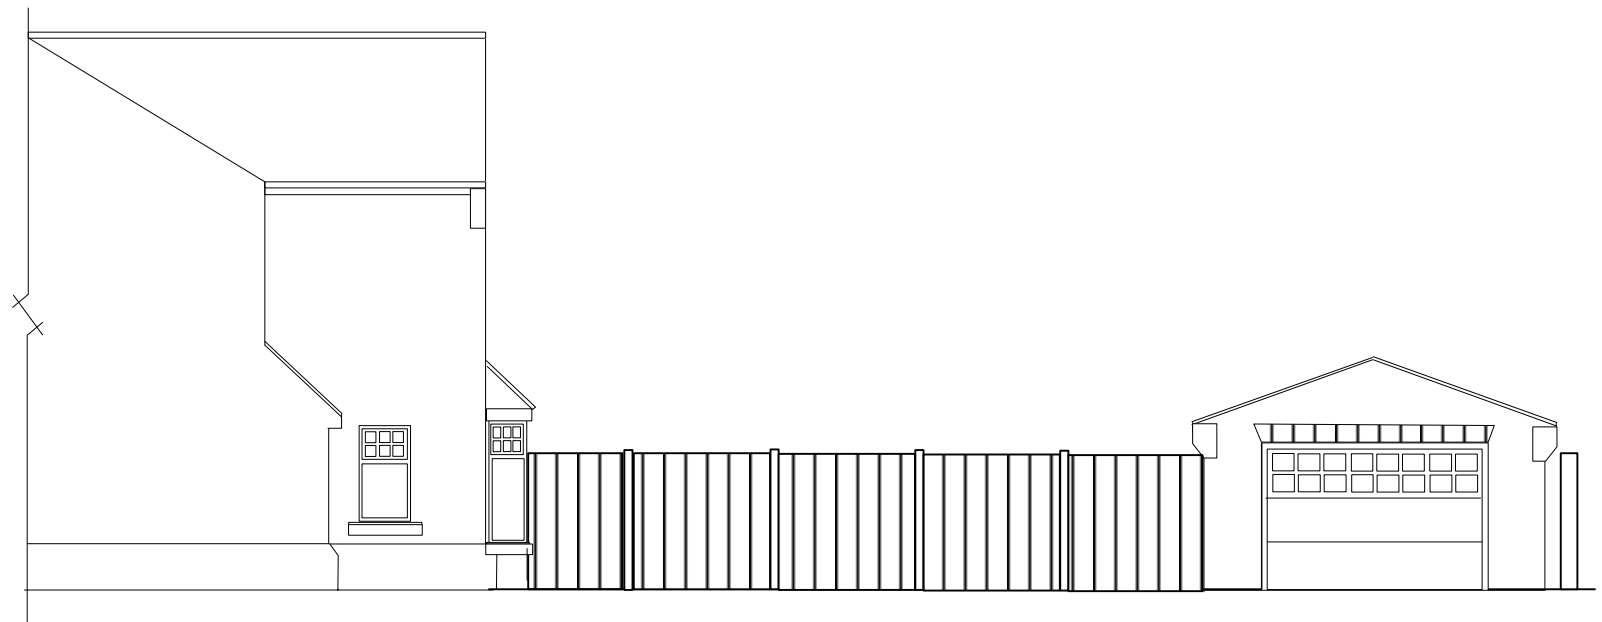

East elevations

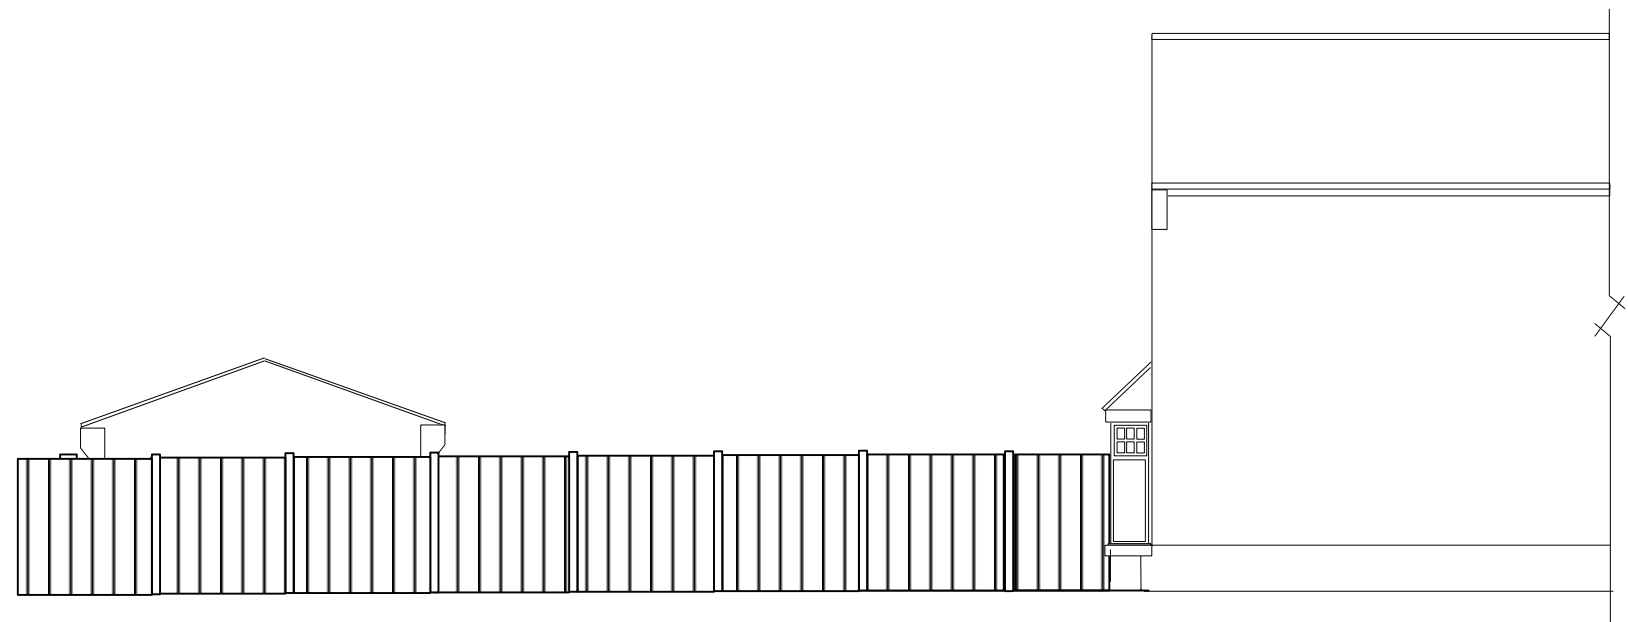

West elevations

FILENAME	PAGE	SCALE	DESCRIPTION
IFFY.VSD	7 OF 10	1: 100	Additional elevations



50 Rosewood Drive, Dewsbury, WF12 7SX



© Crown copyright and database rights 2024 OS 100054135. Map area bounded by: 426154,422361 426244,422451. Produced on 13 May 2024 from the OS National Geographic Database. Supplied by UKPlanningMaps.com. Unique plan reference: b90f/uk/1098471/1478802



PAGE	DESCRIPTION	SCALE
8 OF 10	Site Plan	1:500

50 Rosewood Drive, Dewsbury, WF12 7SX




© Crown copyright and database rights 2024 OS 100054135. Map area bounded by: 426099,422306 426299,422506. Produced on 13 May 2024 from the OS National Geographic Database. Supplied by UKPlanningMaps.com. Unique plan reference: p4f/uk/1098471/1478805





50 Rosewood Drive, Dewsbury, WF12 7SX

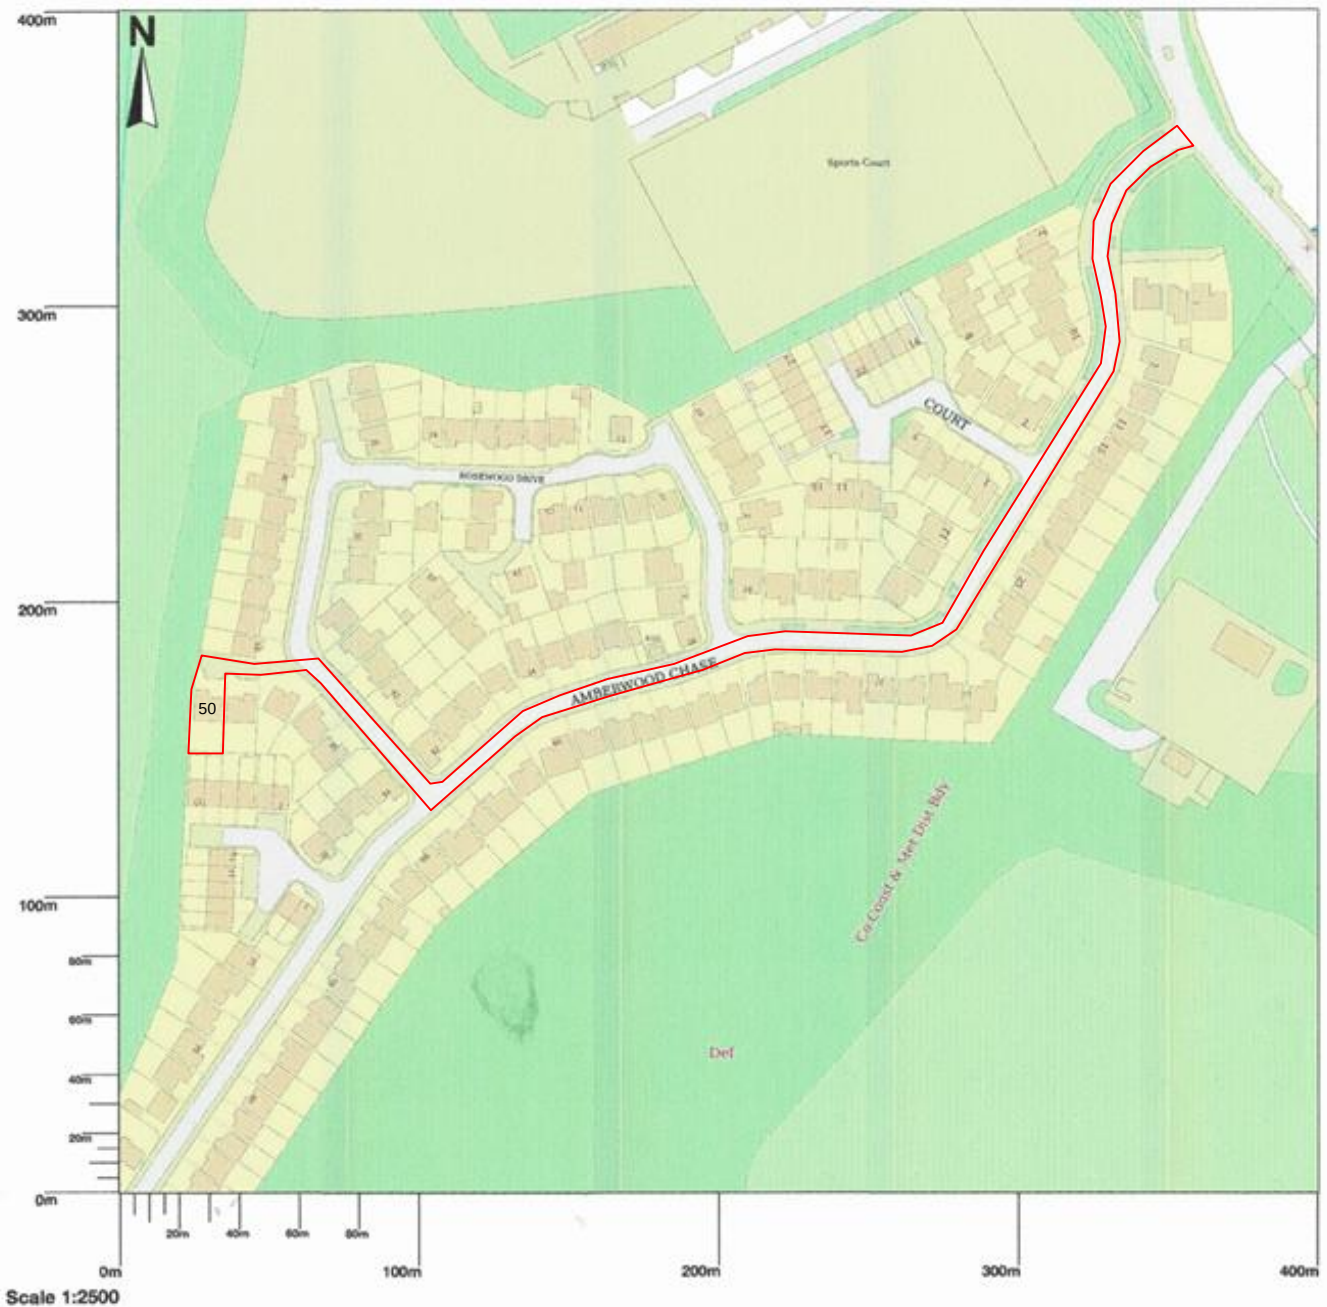

© Crown copyright and database rights 2024 OS 100054135. Map area bounded by: 426173,422230 426573,422630. Produced on 03 July 2024 from the OS National Geographic Database. Supplied by UKPlanningMaps.com. Unique plan reference: p16f/uk/1119651/1506504

