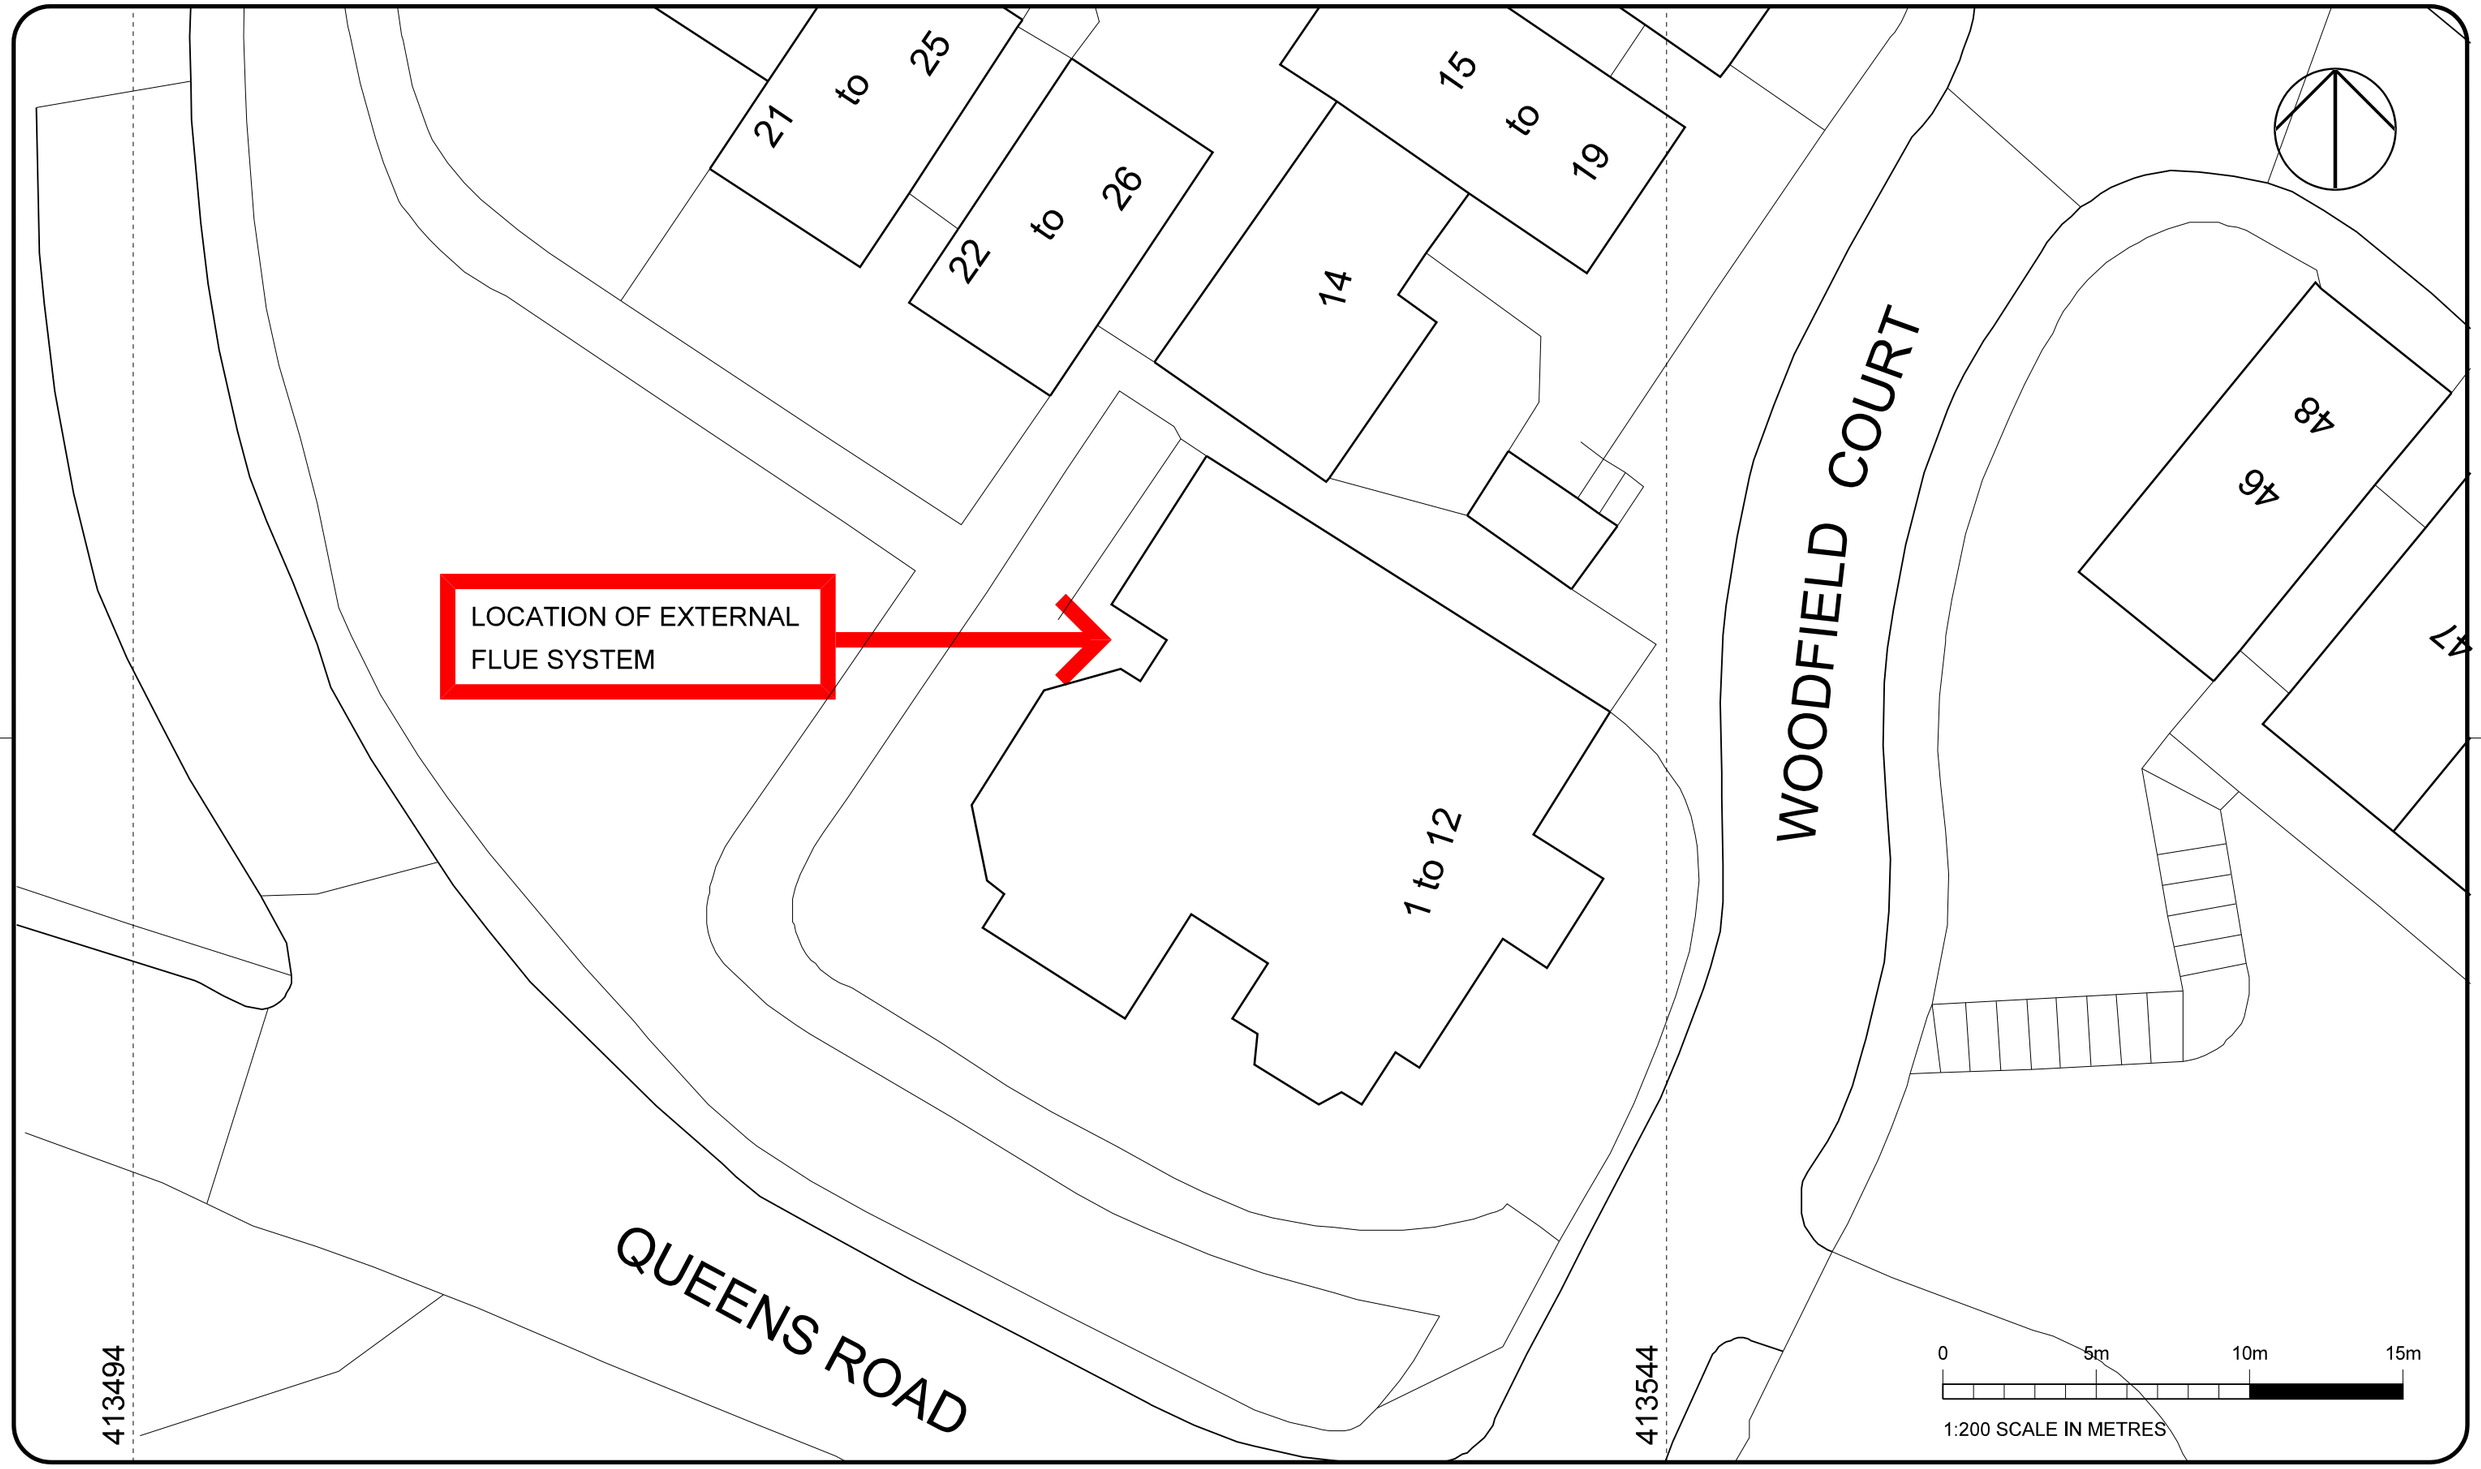

DATE	LET	REVISION	DWN	CHK

NOTES

1. CONTRACTORS AND SUB-CONTRACTORS MUST CHECK AND AGREE ALL DIMENSIONS BEFORE PREPARING DRAWINGS OR COMMENCING WORK ON SITE
2. CONTRACTORS ARE TO BE RESPONSIBLE FOR INFORMING THE ARCHITECT OF ANY DISCREPANCY ON THIS DRAWING OR BETWEEN THIS DRAWING AND ANY OTHER RELATED DOCUMENT ISSUED UNDER THE STANDARD FORM OF CONTRACT
3. WRITTEN DIMENSIONS ONLY ARE TO BE USED FROM THIS DRAWING - IF ANY ANY DOUBTS EXIST-ASK FOR CLARIFICATION

CONTRACT

EXTERNAL FLUE SYSTEM
WOODFIELD COURT
QUEENS ROAD, HUDDERSFIELD
INCOMMUNITIES

DRAWING

EXISTING
BLOCK PLAN

SCALE	1:200	DRAWN	AC	DATE	24:05:24
AT	A3	CHECKED			
DRAWING NUMBER	4829/02			REVISION	

W&P
Waller & Partners
ARCHITECTS
INTERIOR DESIGNERS
PROJECT MANAGERS
PRINCIPAL DESIGNERS

GROUND FLOOR
1 MILLFIELD LODGE
COTTINGLEY BUSINESS PARK
COTTINGLEY BINGLEY
BD16 1PY
TEL 01274 561645
FAX 01274 561696