


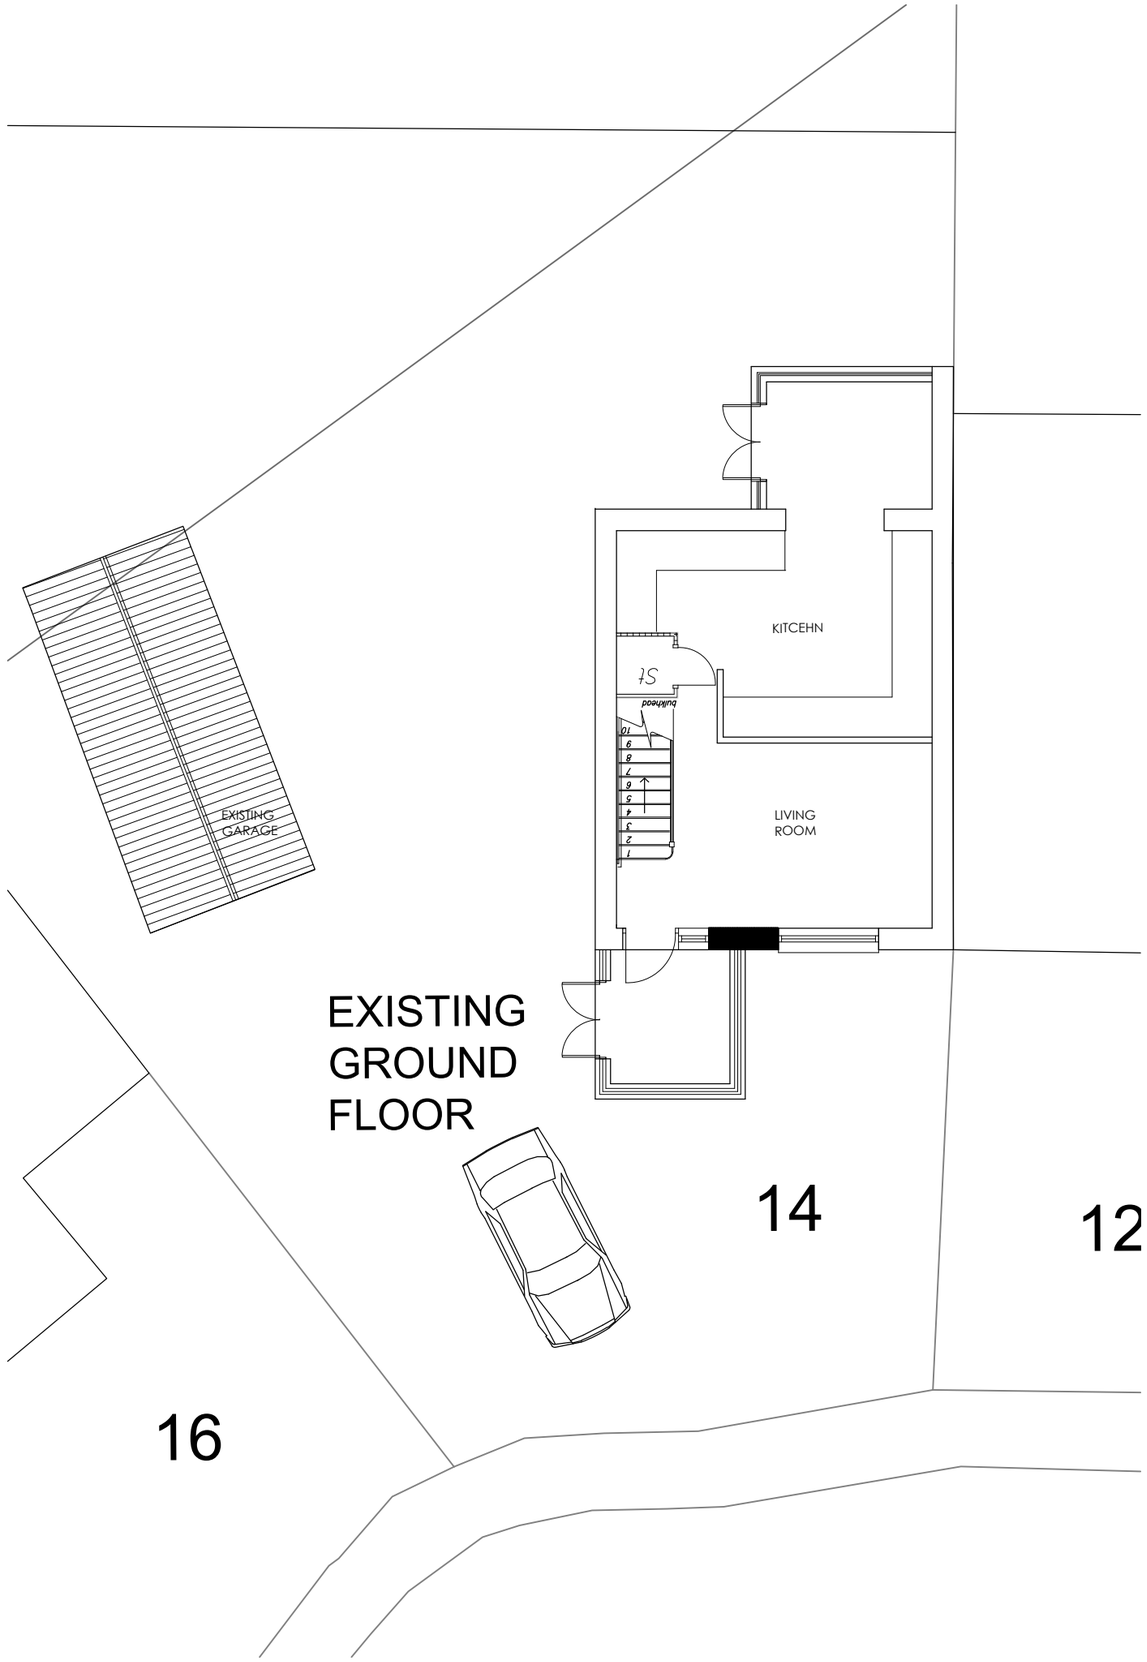


General Notes

The Contractor is to check all dimensions on site and report any discrepancies to the Contract Administrator. This drawing is to be read in conjunction with all other standard documentation. Dimensions are not to be scaled from this drawing.

| No. | Revision /Issue | Date |
|---|---|---|
| P1 | PLANNING ISSUE | 30.05.24 |

RUBEEN KADRI
Architecture - Interior - Planning
07767935960
rubeenk@yahoo.com

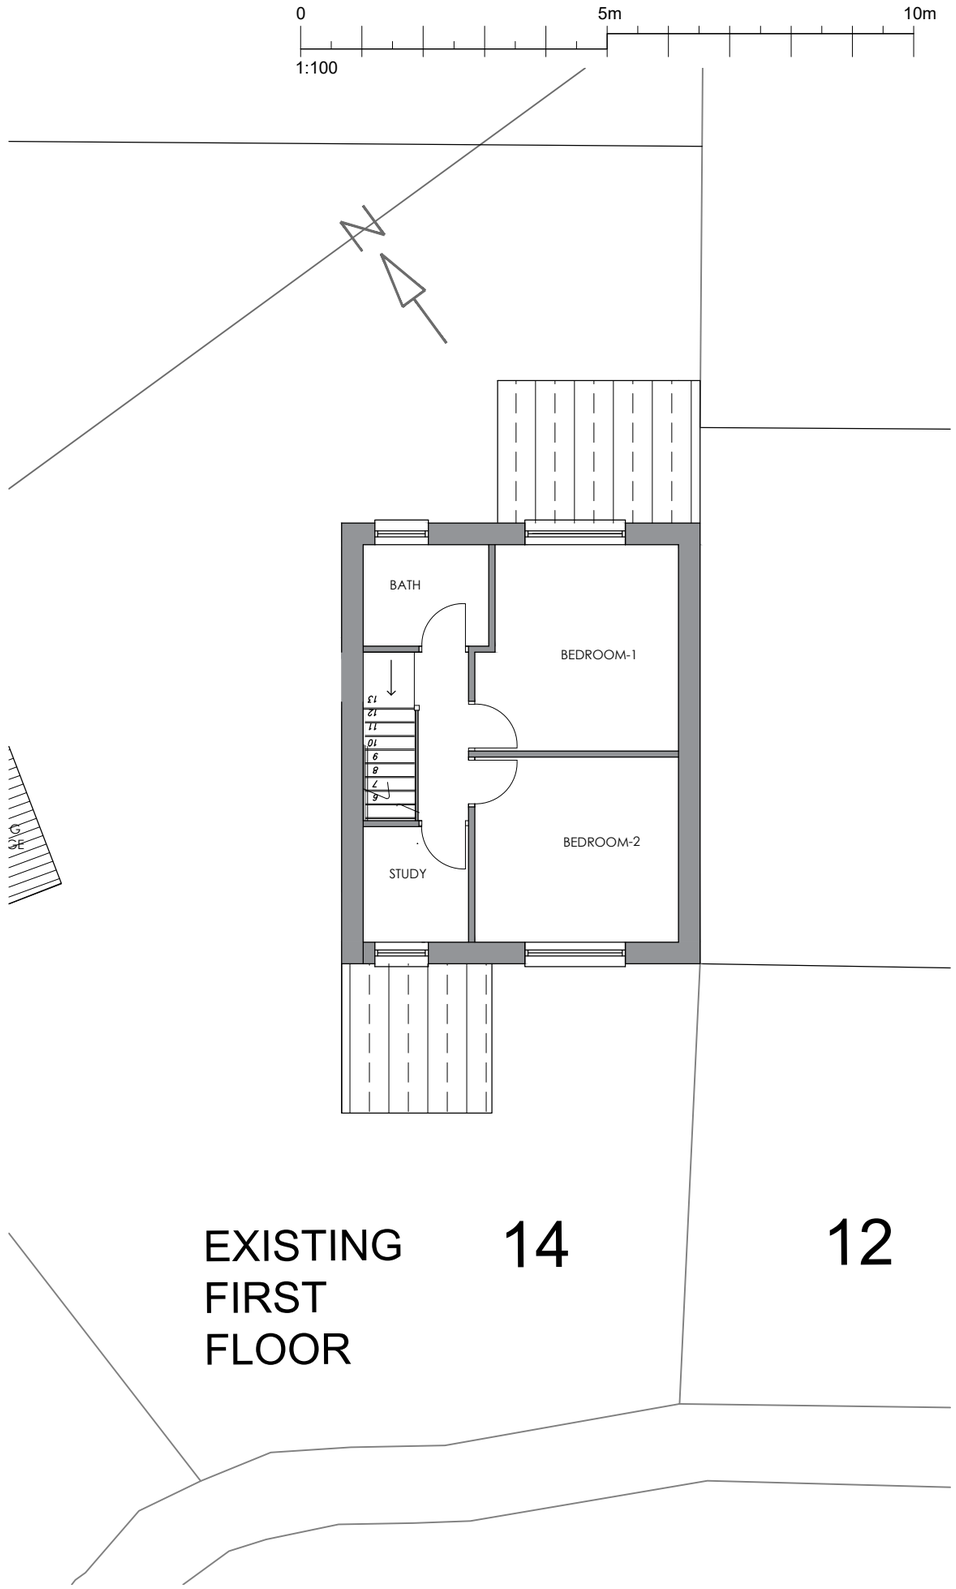Project Name and Address :
14 LADYROYD DRIVE
BD4 6RP
(TWO STOREY SIDE EXTENSION )

Client :
PAUL

Title :
EXISTING FLOOR PLANS

| | |
|---|---|
| Project No : 2023_G123 | Drawn by : AG |
| Date : 30.05.24 | Drawing No: PL-001 |
| Scale : 1:100@A3 | |