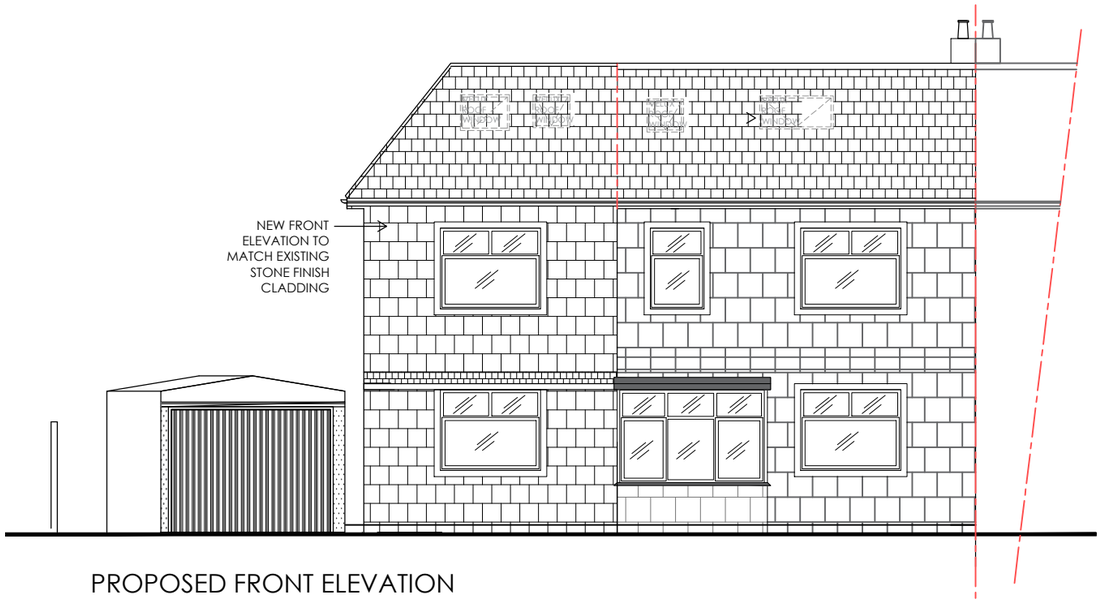

PROPOSED FRONT ELEVATION

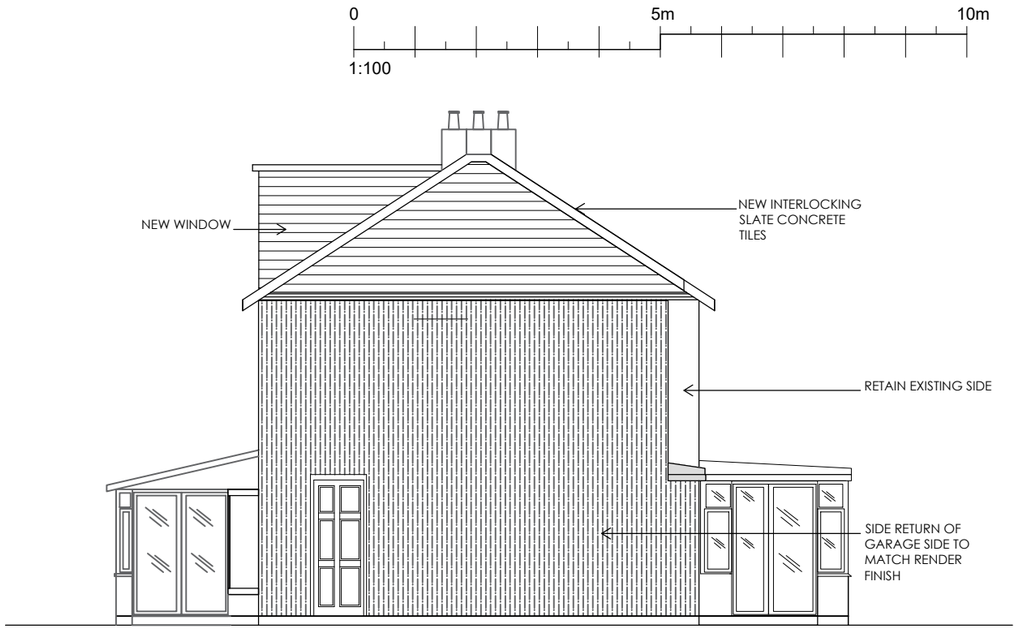

PROPOSED SIDE ELEVATION

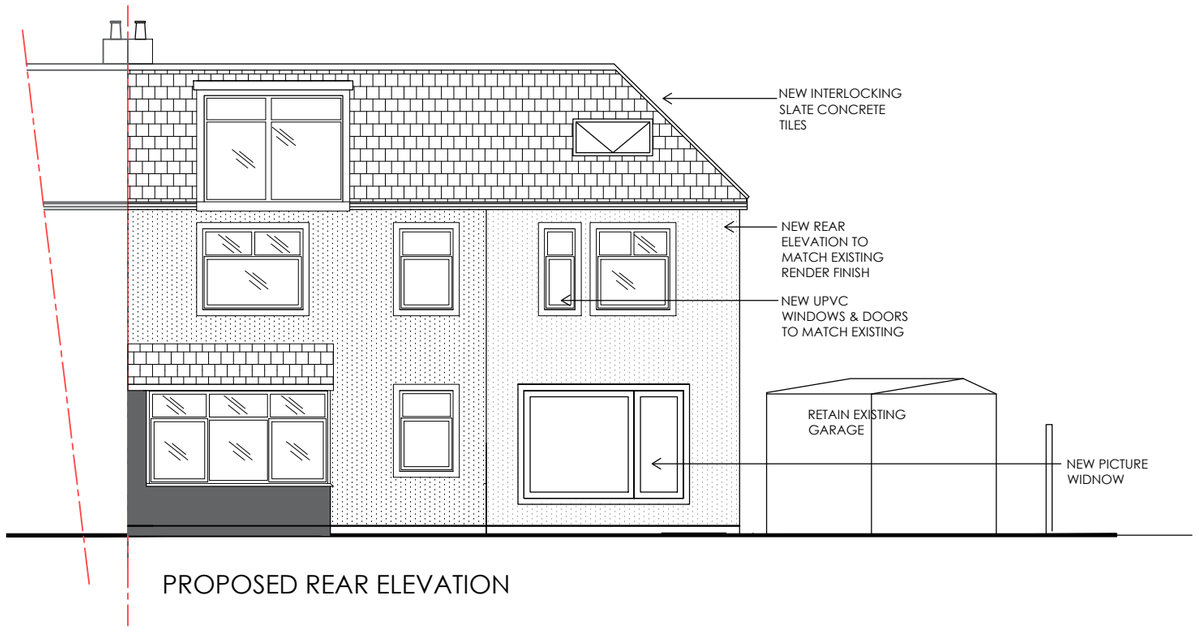

PROPOSED REAR ELEVATION

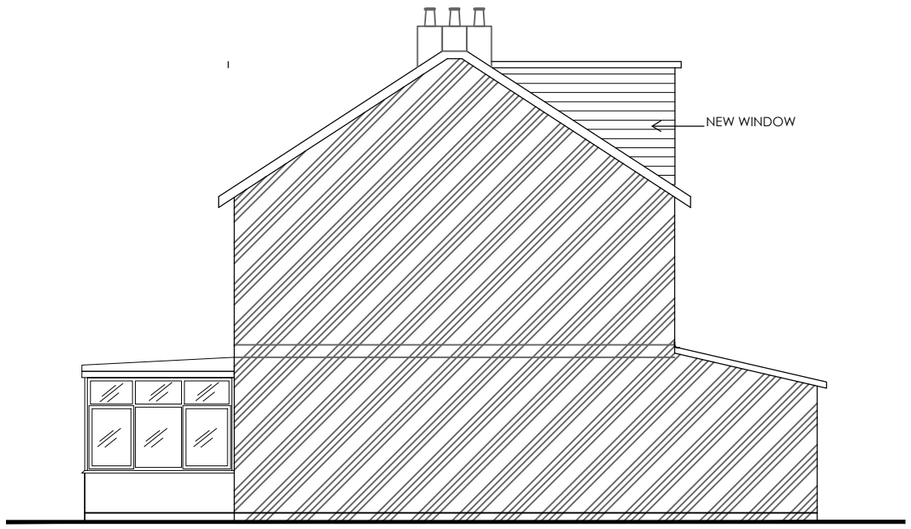

PROPOSED SIDE ELEVATION
(from adjoining side)

General Notes

The Contractor is to check all dimensions on site and report any discrepancies to the Contract Administrator. This drawing is to be read in conjunction with all other standard documentation. Dimensions are not to be scaled from this drawing.

No.	Revision /Issue	Date
P5	REVISED PLANNING DRAWINGS AS PER PLANNING OFFICER'S COMMENTS	05.11.24
P4	REVISED PLANNING DRAWINGS AS PER PLANNING OFFICER'S COMMENTS	22.09.24
P3	REVISED PLANNING DRAWINGS AS PER PLANNING OFFICER'S COMMENTS	20.08.24
P2	REAR ELEVATION TAG UPDATED	11.08.24
P1	PLANNING ISSUE	30.05.24

RUBEEN KADRI
Architecture - Interiors - Planning
07767935960
rubeenk@yahoo.com

Project Name and Address :
14 LADYROYD DRIVE
BD4 6RP
(TWO STOREY SIDE EXTENSION)

Client :
PAUL

Title :
PROPOSED ELEVATIONS

Project No : 2023_G123	Drawn by : AG
Date : 30.05.24	Drawing No: PL-008
Scale : 1:100@A3	Revision : P5