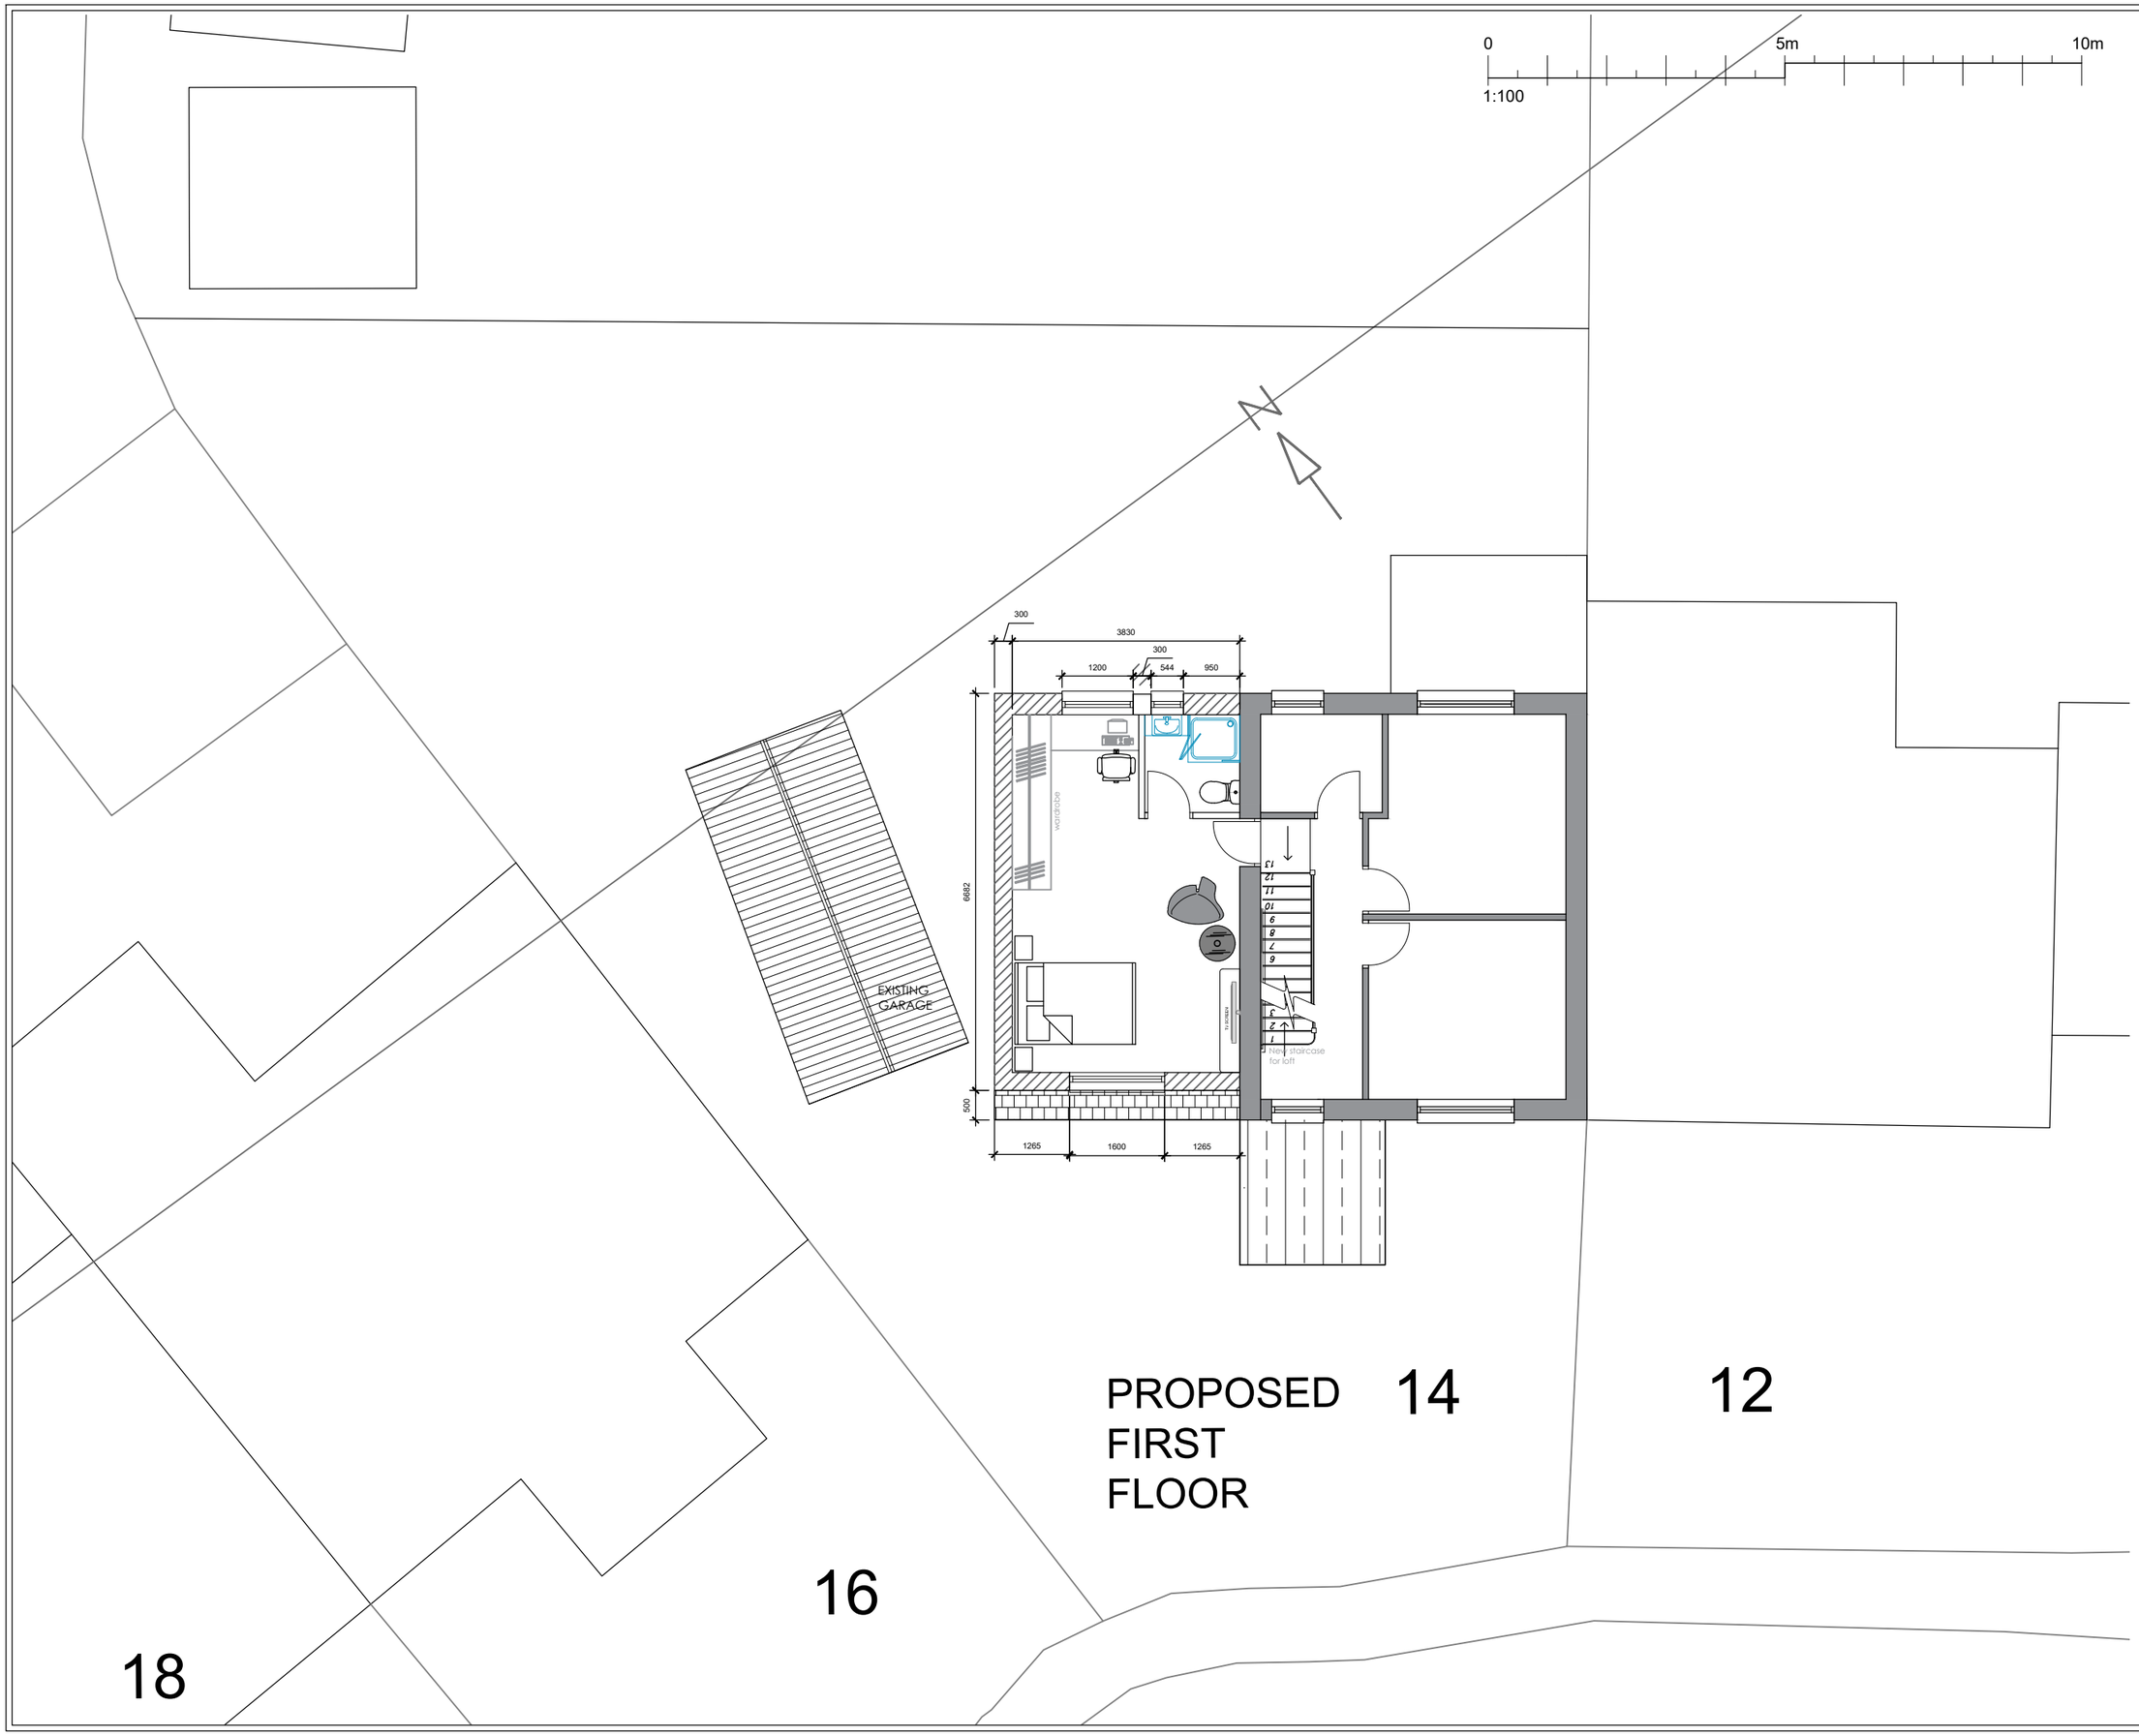


General Notes

The Contractor is to check all dimensions on site and report any discrepancies to the Contract Administrator. This drawing is to be read in conjunction with all other standard documentation. Dimensions are not to be scaled from this drawing.

| No. | Revision /Issue | Date |
|---|---|---|
| P3 | REVISED PLANNING DRAWINGS AS PER PLANNING OFFICER'S COMMENTS | 05.11.24 |
| P2 | REVISED PLANNING DRAWINGS AS PER PLANNING OFFICER'S COMMENTS | 20.08.24 |
| P1 | PLANNING ISSUE | 30.05.24 |

RUBEEN KADRI
ARCHITECTURAL DESIGN STUDIO
07767935960
rubeenk@yahoo.com

Project Name and Address :
14 LADYROYD DRIVE
BD4 6RP
(TWO STOREY SIDE EXTENSION )

Client :
PAUL

Title :
PROPOSED FIRST FLOOR PLAN

| | |
|---|---|
| Project No : 2023_G123 | Drawn by : AG |
| Date : 21/11/21 | Drawing No: PL-004 |
| Scale : 1:100@A3 | Revision P3 |