Sheet size
A1

0m	Scale 1:50	4m
0m	Scale 1:100	8m
0m	Scale 1:200	16m
0m	Scale 1:500	40m
0m	Scale 1:1250	100m

(When to scale of original plan bar = 8cm)

Notes;
1. Setting out to be the responsibility of contractor.
2. Contractor to pay particular attention to pitch of roof and headroom at stairs.
3. Any discrepancies to be reported to Colne Valley Design.

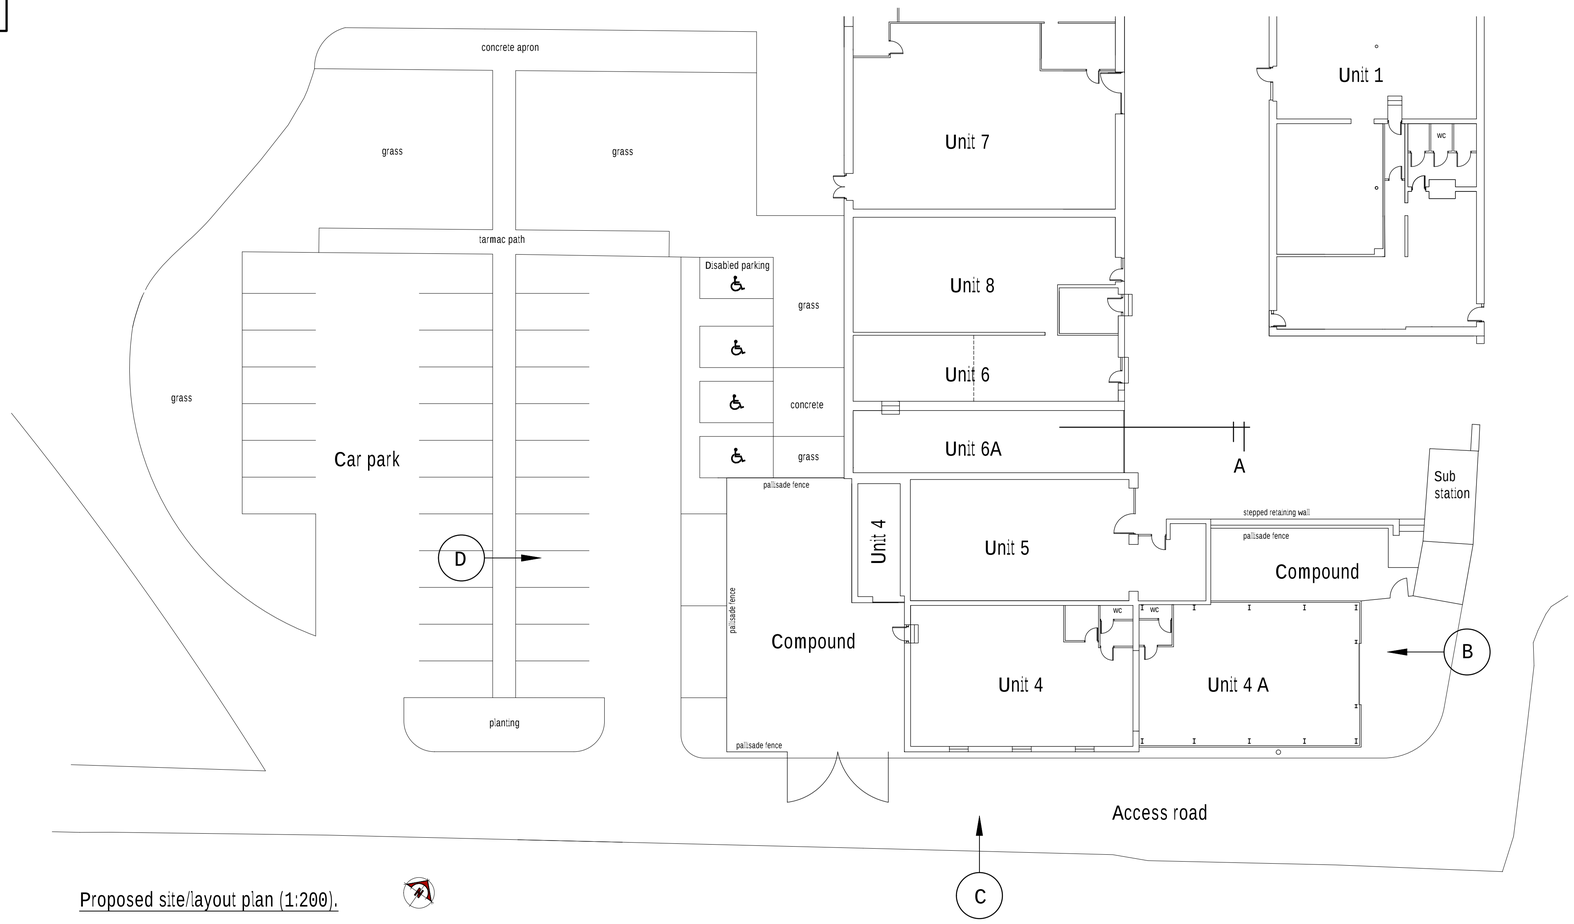

Proposed site/layout plan (1:200).

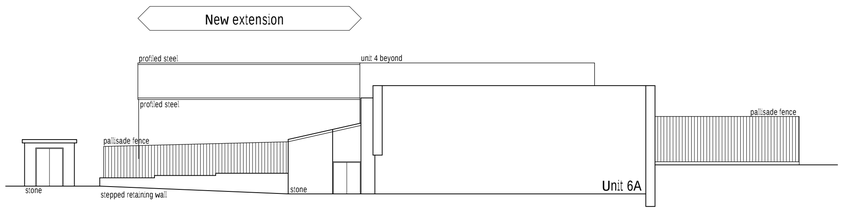

Proposed north facing sectional elevation A (1:200).

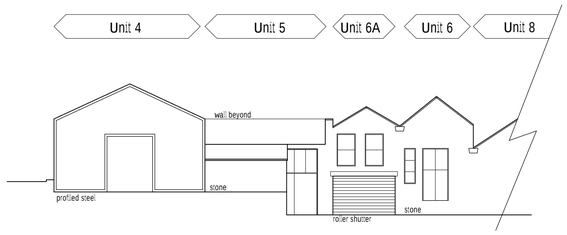

Proposed east facing elevation B (1:200).

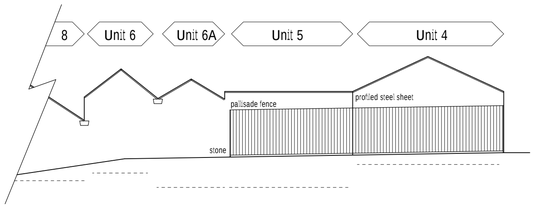

Proposed west facing elevation D (1:200).

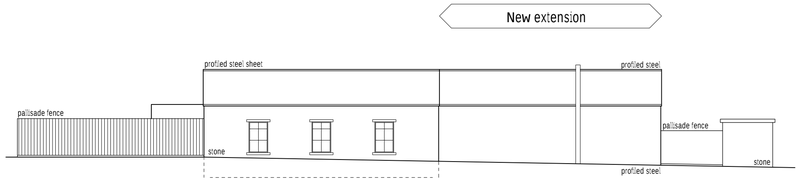

Proposed south facing elevation C (1:200).

Colne Valley Design
8 Meadow Lane
Slaithwaite
Huddersfield HD7 5EX

Tel: 01484 842097
Mobile: 07867 803312
E-mail: mitchell@sbhomes.co.uk

Proprietor: S.A. Mitchell (ACIOB)

Project
Proposed extension.

For
James Holdsworth & Brothers Group Ltd

Address
Holme Mills
West Slaithwaite Road
Marsden
HD7 6LS.

Title
Proposed layouts and elevations.

Job No.	Drawing number	Date
24 J 04.	03.	Feb 2024.