Sheet size
A3

0m	Scale 1:50	4m
0m	Scale 1:100	8m
0m	Scale 1:200	16m
0m	Scale 1:500	40m
0m	Scale 1:1250	100m

(When to scale of original plan bar = 8cm)

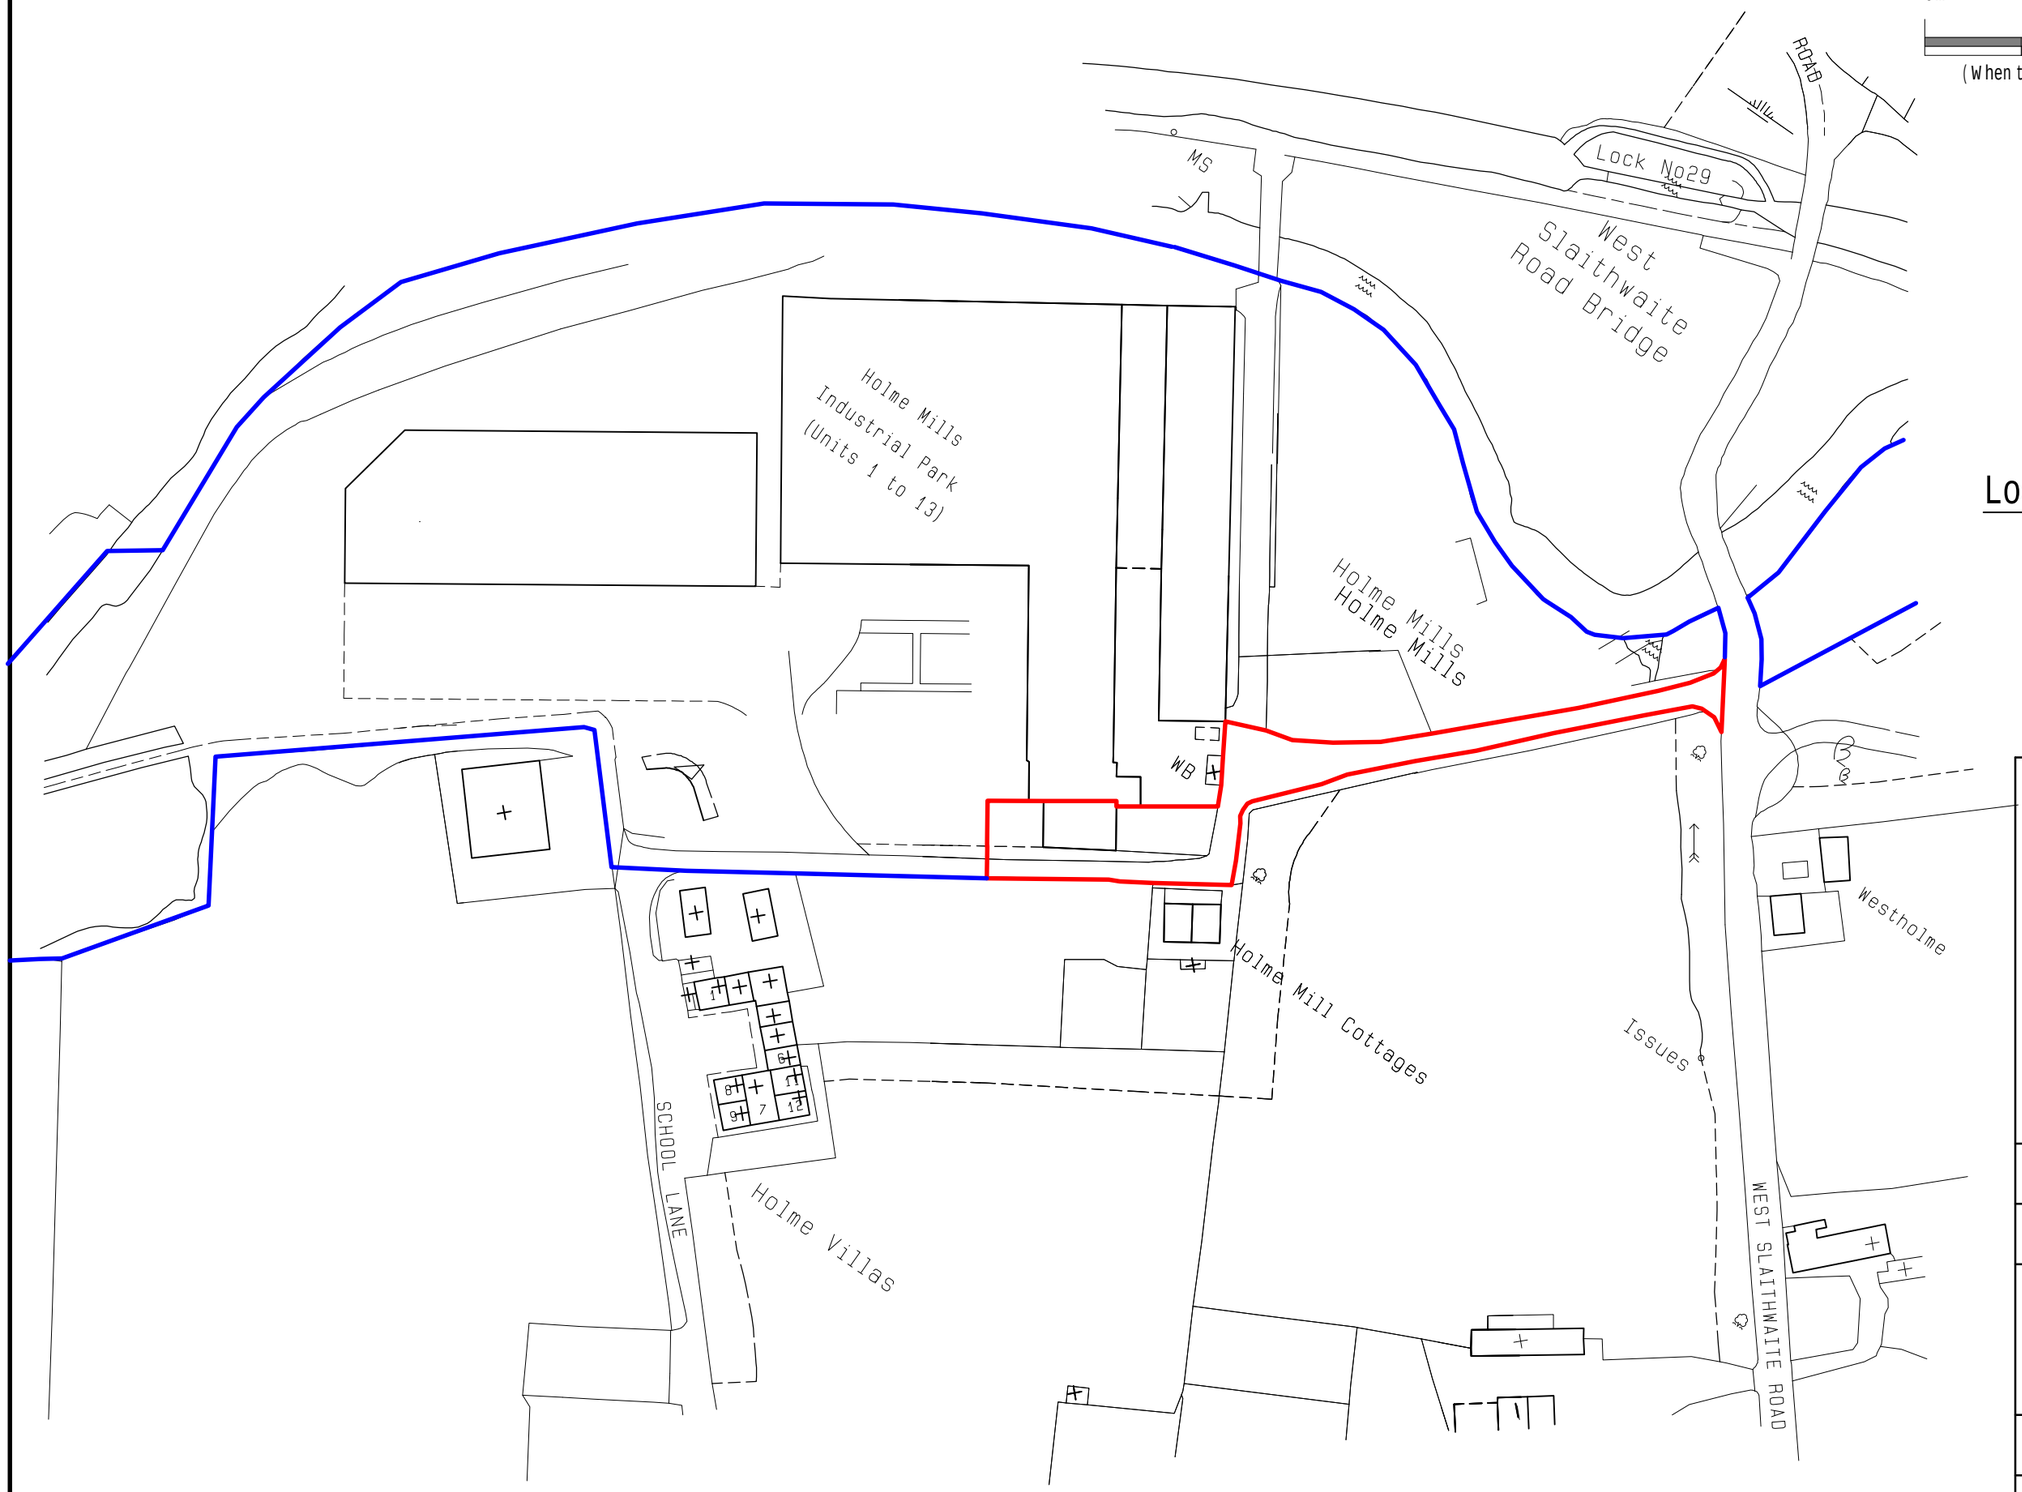

N

Location plan (1:1250)

Colne Valley Design
8 Meadow Lane
Slaithwaite
Huddersfield HD7 5EX

Tel: 01484 842097
Mobile: 07867 803312
E-mail: mitchell@sbhomes.co.uk

Proprietor: S.A. Mitchell (ACIOB)

Project
Proposed extension.

For
James Holdsworth & Brothers Group Ltd.

Address
Holme Mills
West Slaithwaite Road
Marsden
HD7 6LS.

Title
Location plan.

Job No.	Drawing number	Date
24 J 04.	04.	Feb 2024.