Sheet size
A1

Proposed front/north east facing elevation (1:100)

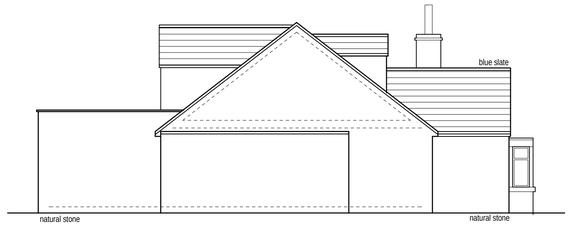

Proposed side/south east facing elevation (1:100)

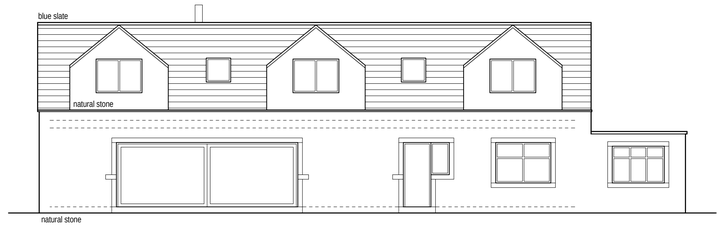

Proposed rear/south west facing elevation (1:100)

0m	Scale 1:50	4m
0m	Scale 1:100	8m
0m	Scale 1:200	16m
0m	Scale 1:500	40m
0m	Scale 1:1250	100m

(When to scale of original plan bar = 8cm)

Notes:
1. Setting out to be the responsibility of contractor.
2. Contractor to pay particular attention to pitch of roof and headroom at stairs.
3. Any discrepancies to be reported to Colne Valley Design.

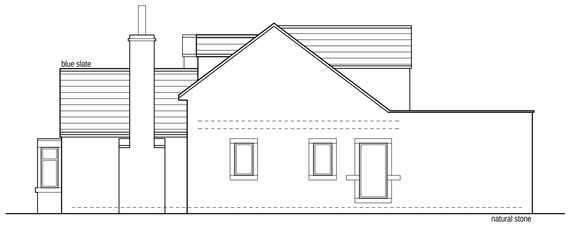

Proposed side elevation (1:100)

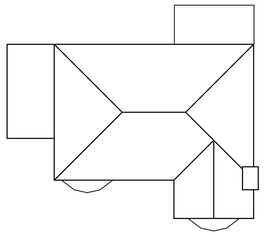

Existing roof plan (1:200)

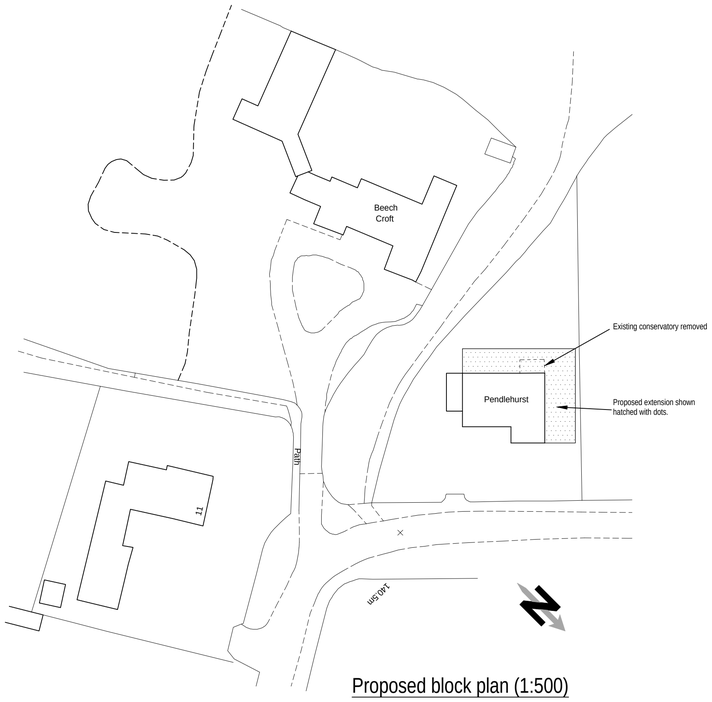

Proposed block plan (1:500)

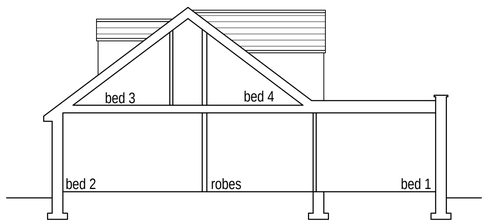

Typical cross section (1:100)

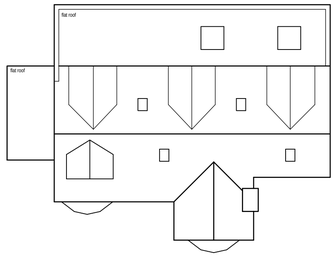

Proposed roof plan (1:200)

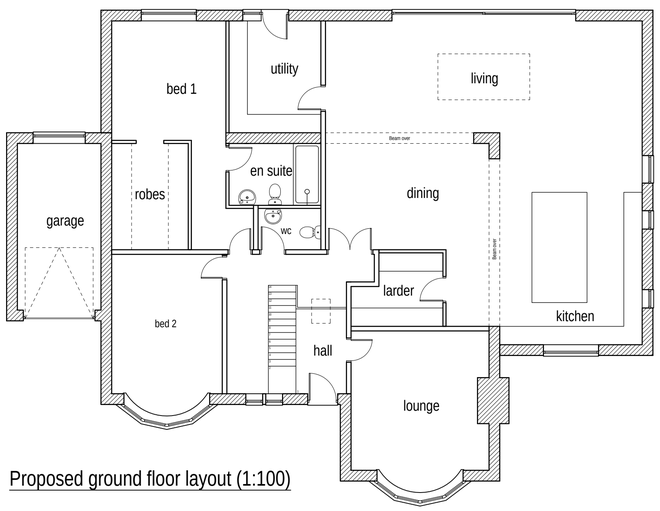

Proposed ground floor layout (1:100)

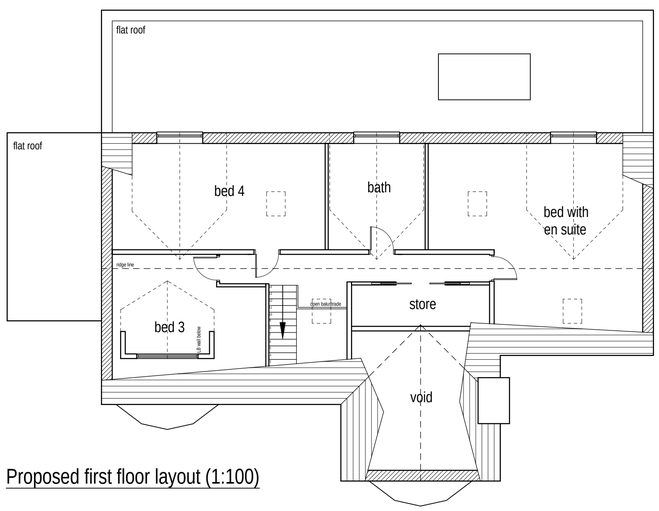

Proposed first floor layout (1:100)

Rev A 31/07/2024 Amended following comments from planning officer.

Colne Valley Design
8 Meadow Lane
Slaithwaite
Huddersfield HD7 5EX

Tel: 01484 842097
Mobile: 07867 803312
E-mail: mitchell@sbhomes.co.uk

Proprietor: S.A. Mitchell (ACIOB)

Project
Proposed extensions and alterations.

For
Mr & Mrs K Ferneyhough.

Address
Pendlehurst
Sandbeds
HD9 6RD.

Title
Proposed layouts and elevations.

Job No.	Drawing number	Date
24 J 06.	02 A.	May 2024.