Sheet size
A1

0m	Scale 1:50	4m
0m	Scale 1:100	8m
0m	Scale 1:200	16m
0m	Scale 1:500	40m
0m	Scale 1:1250	100m

(When to scale of original plan bar = 8cm)

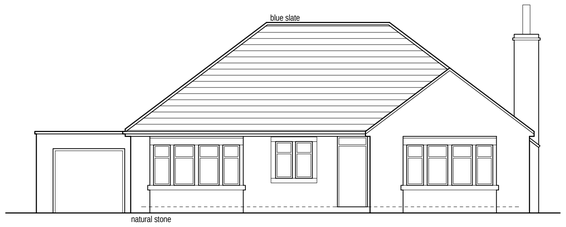

Proposed front elevation (1:100)

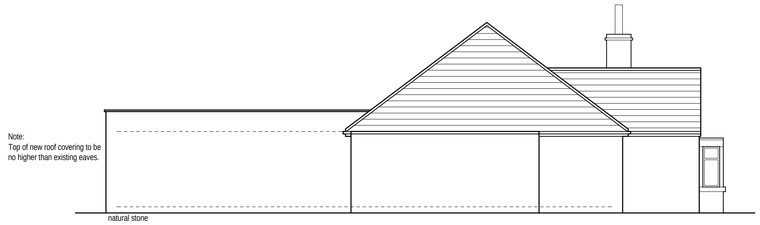

Proposed side elevation (1:100)

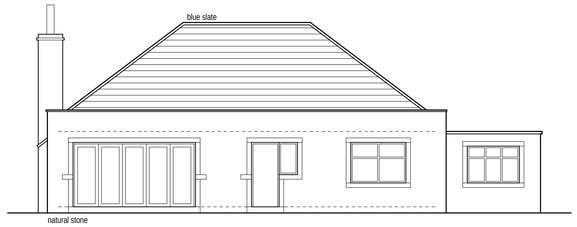

Proposed rear elevation (1:100)

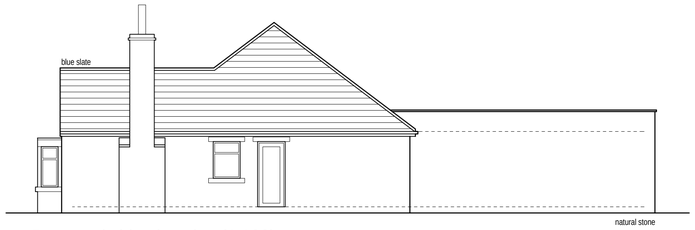

Proposed side elevation (1:100)

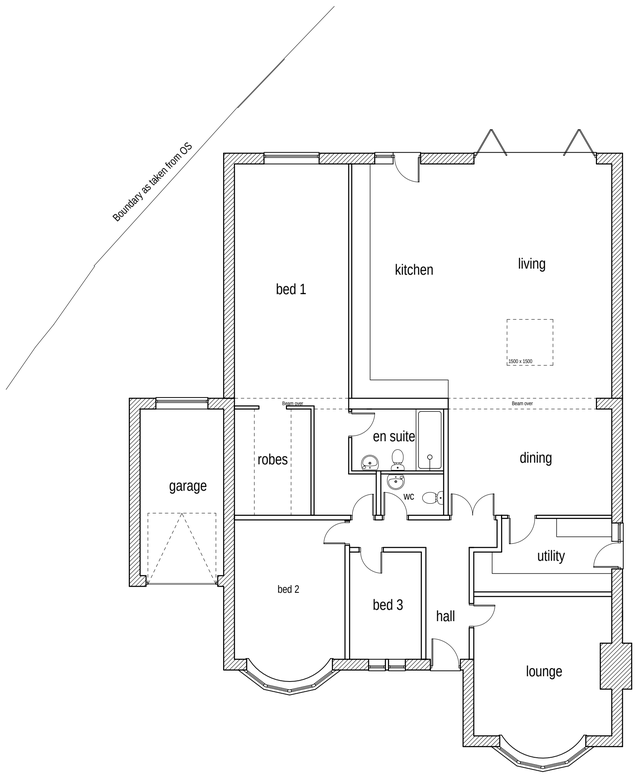

Proposed ground floor layout (1:100)

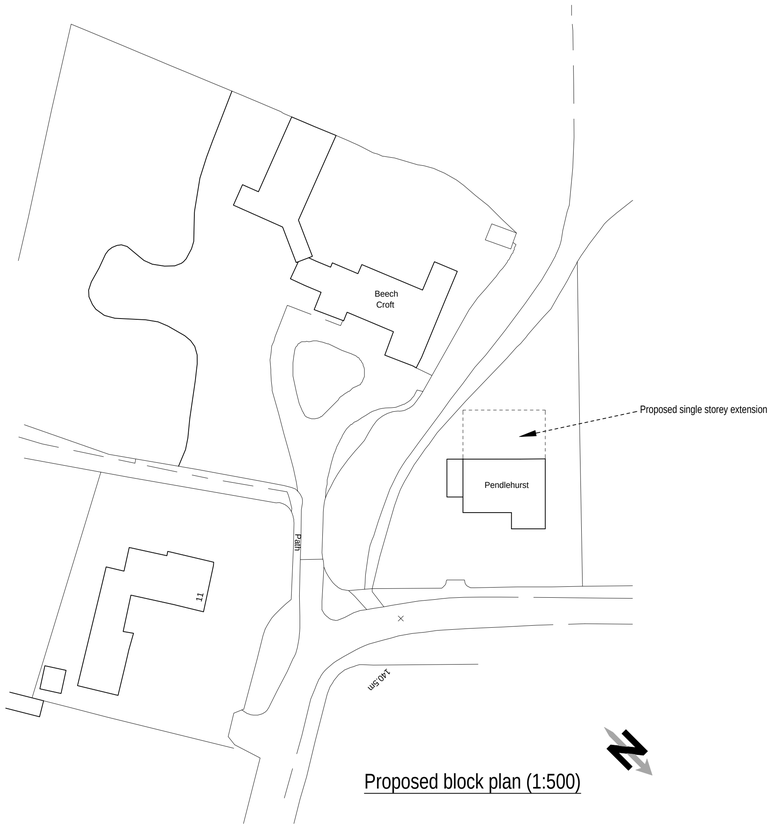

Proposed block plan (1:500)

Rev A 18/07/2024 Note regarding extension roof added.

Colne Valley Design
8 Meadow Lane
Slaithwaite
Huddersfield HD7 5EX

Tel: 01484 842097
Mobile: 07867 803312
E-mail: mitchell@sbhomes.co.uk

Proprietor: S.A. Mitchell (ACIOB)

Project
Proposed extensions and alterations.

For
Mr & Mrs K Ferneyhough.

Address
Pendlehurst
Sandbeds
HD9 6RD.

Title
Proposed layouts and elevations (PN).

Job No.	Drawing number	Date
24 J 06.	04 A.	May 2024.