example of covered and lockable bicycle stand
(maybe in anthracite grey colour RAL 7016)

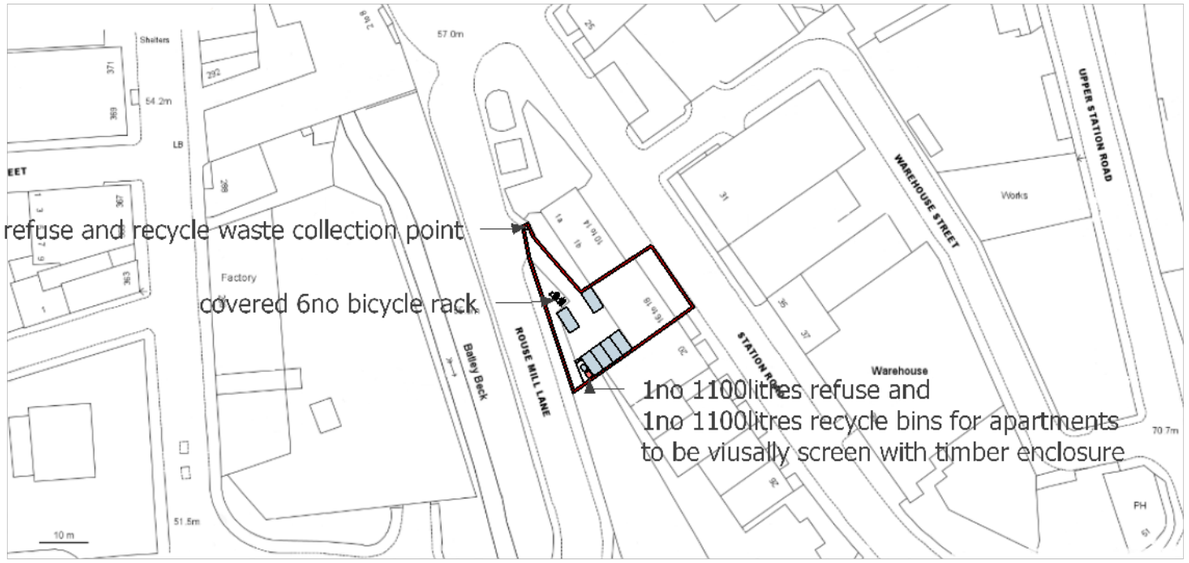

North 1:1250

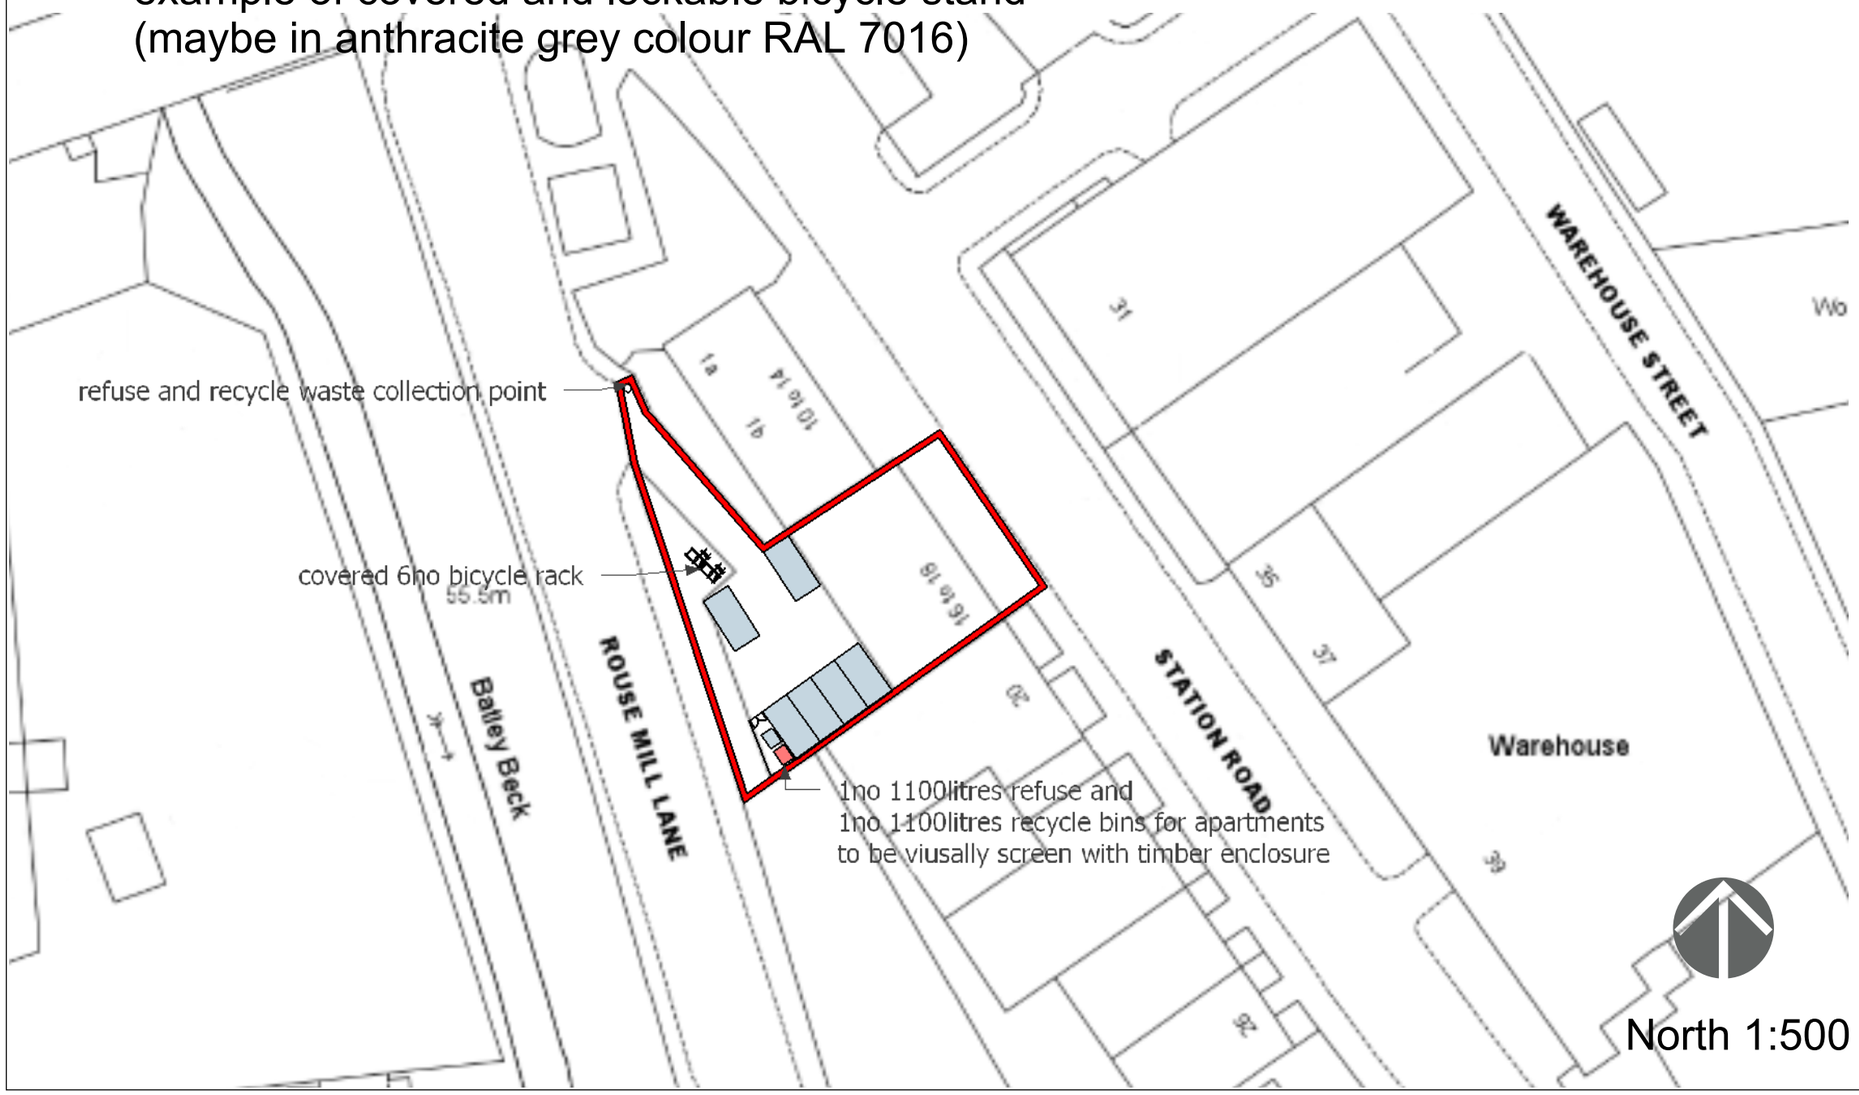

North 1:500

Revisions
A 11-10-2024
3no parking spaces omitted on Station Road to planners requirements. refuse and rcycle point added. The example of covered and lockable bicycle stand added.

Jade3 Architecture Ltd
Jade3 Architecture Ltd, Studio 114, Westbourne Road, Huddersfield HD1 4LF
Cellphone . 07535 740097 www.jade3architecture.co.uk

16-18 Station Road
Batley
Huddersfield
WF17 5SU

Project No.	Project Title		
2020 **Enquiry 59**	**Existing location plan red line**		
Drawn By	Reviewed By **MC**	Scale **1:500 and 1:1250** **@A3 size**	Date **29/05/2024**
Drawn No. 100	Reviewed Title		Revision A

Important Notice
Do not scale off this drawing. Critical dimensions should be checked on site prior to works commencing. Dimensional conflicts should be brought to the company's attention as soon as they become apparent. Failure to do so could render the contractor liable for subsequent losses. Copyright in this drawing and any work executed from this drawing remians the property of Jade3 Architecture Ltd.

© Copyright Jade3 Architecture Ltd.