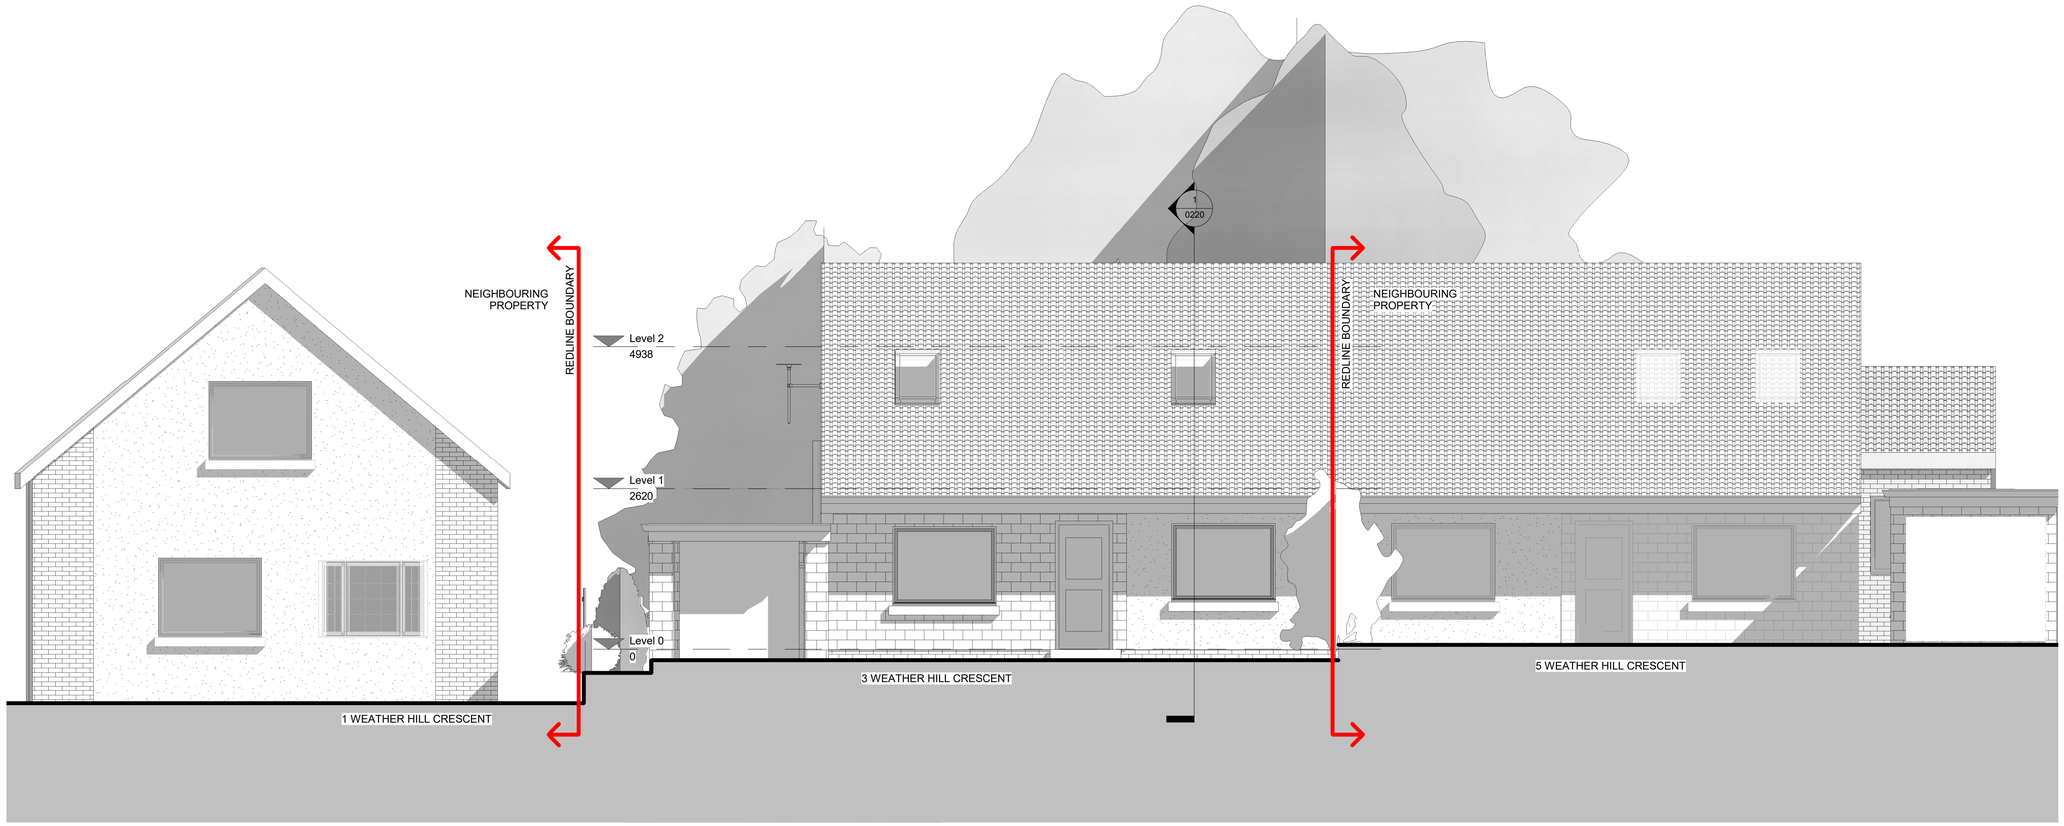

North Elevation

1 : 50

revision	date	drawn	description

Do not scale from drawings unless by agreement with designer. Use figured dimensions only. Check all dimensions on site prior to commencing the works. Drawing to be read in conjunction with other relevant consultant information.

This drawing is the copyright of LZ Ltd and must not be copied or reproduced in part, or in whole, without the express permission of the architect. Drawing to be read in conjunction with specification.

North Elevation
Existing

LZ-24-01-0211-North Elevation
number revision

Miss Hawa & Yahya Luqmaan
Extensions & Alterations to Exisiting Dwellinghouse
PLANNING

As indicated @ A1
scale

24-01
job reference

LZ
drawn