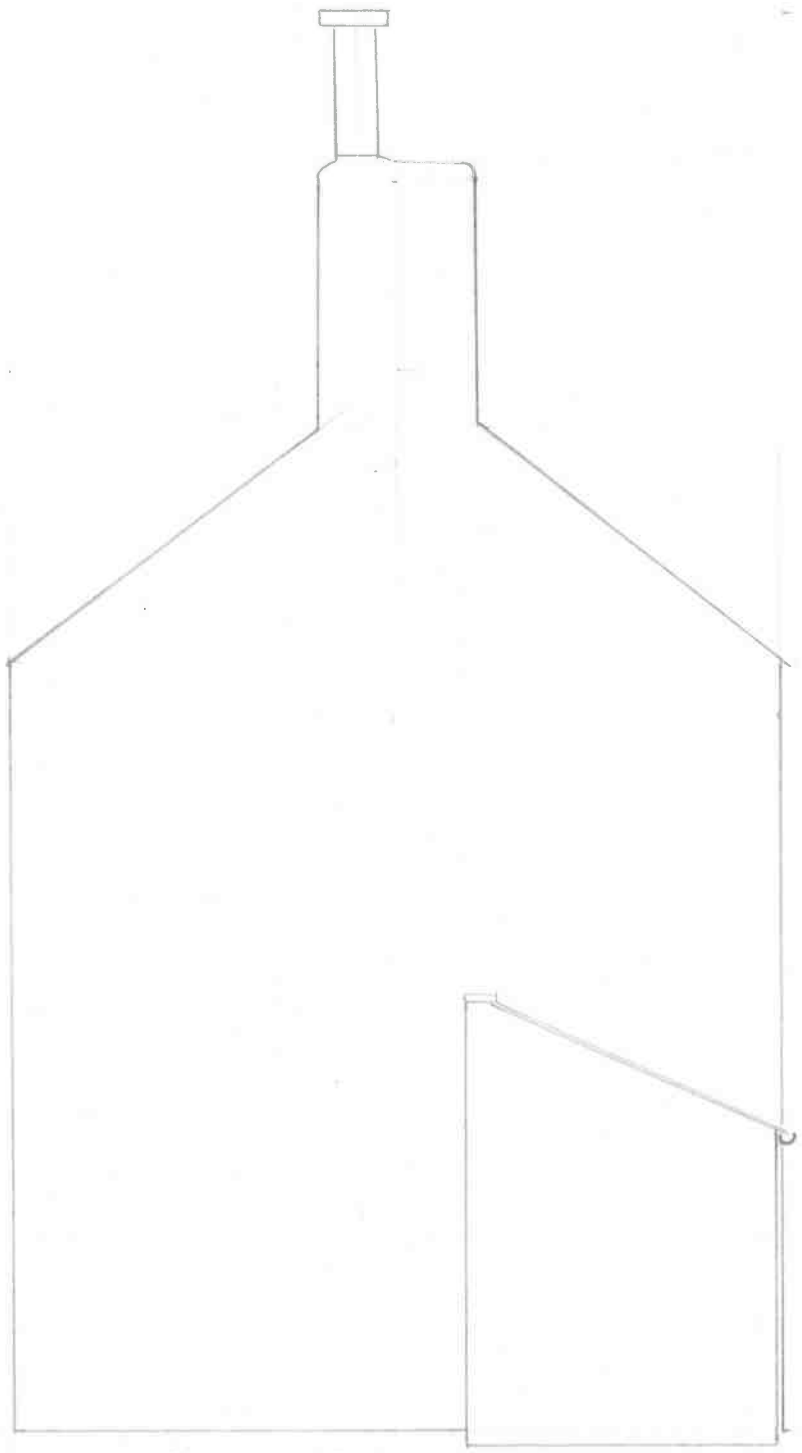

EXISTING GABLE SCALE 1·50

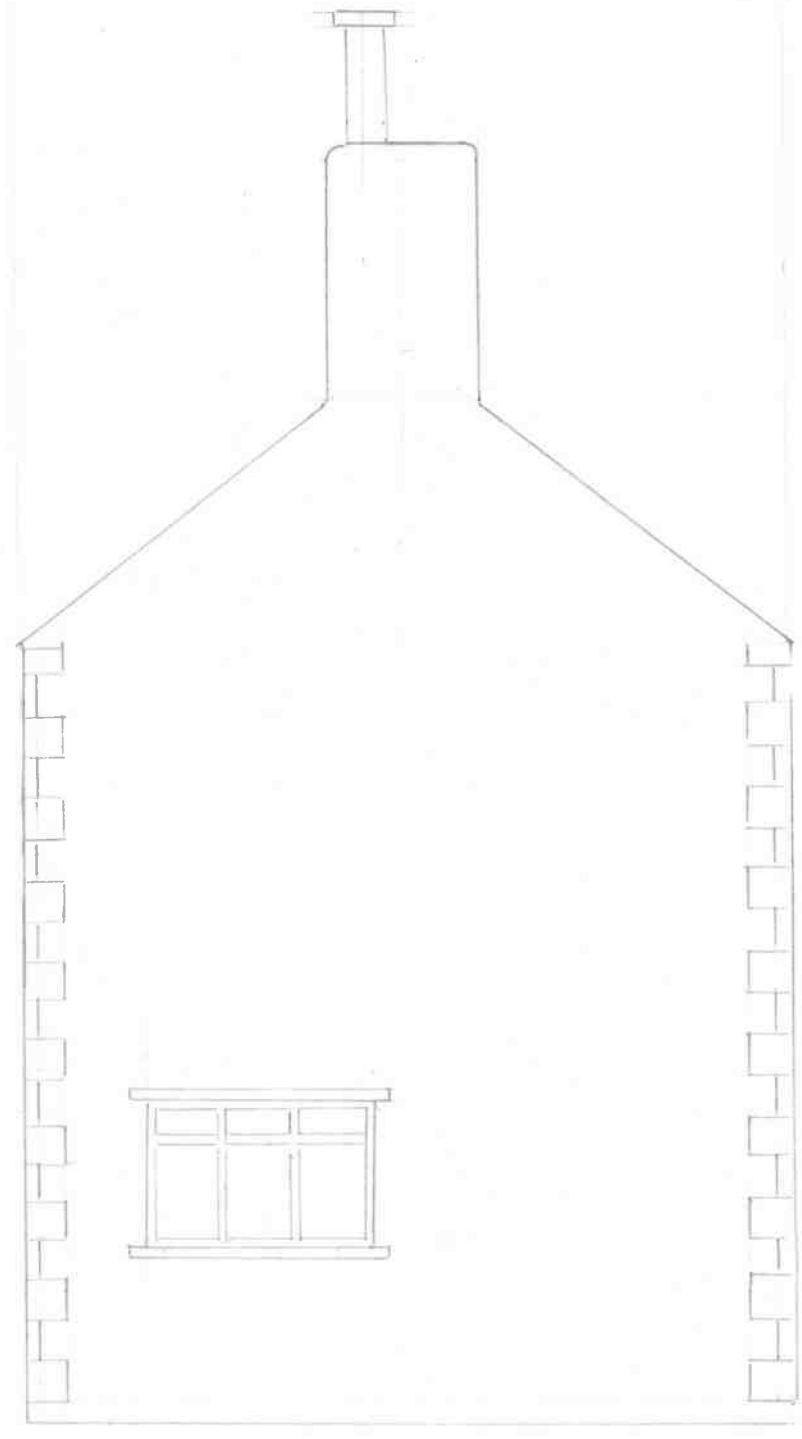

PROPOSED GABLE SCALE 1·50