




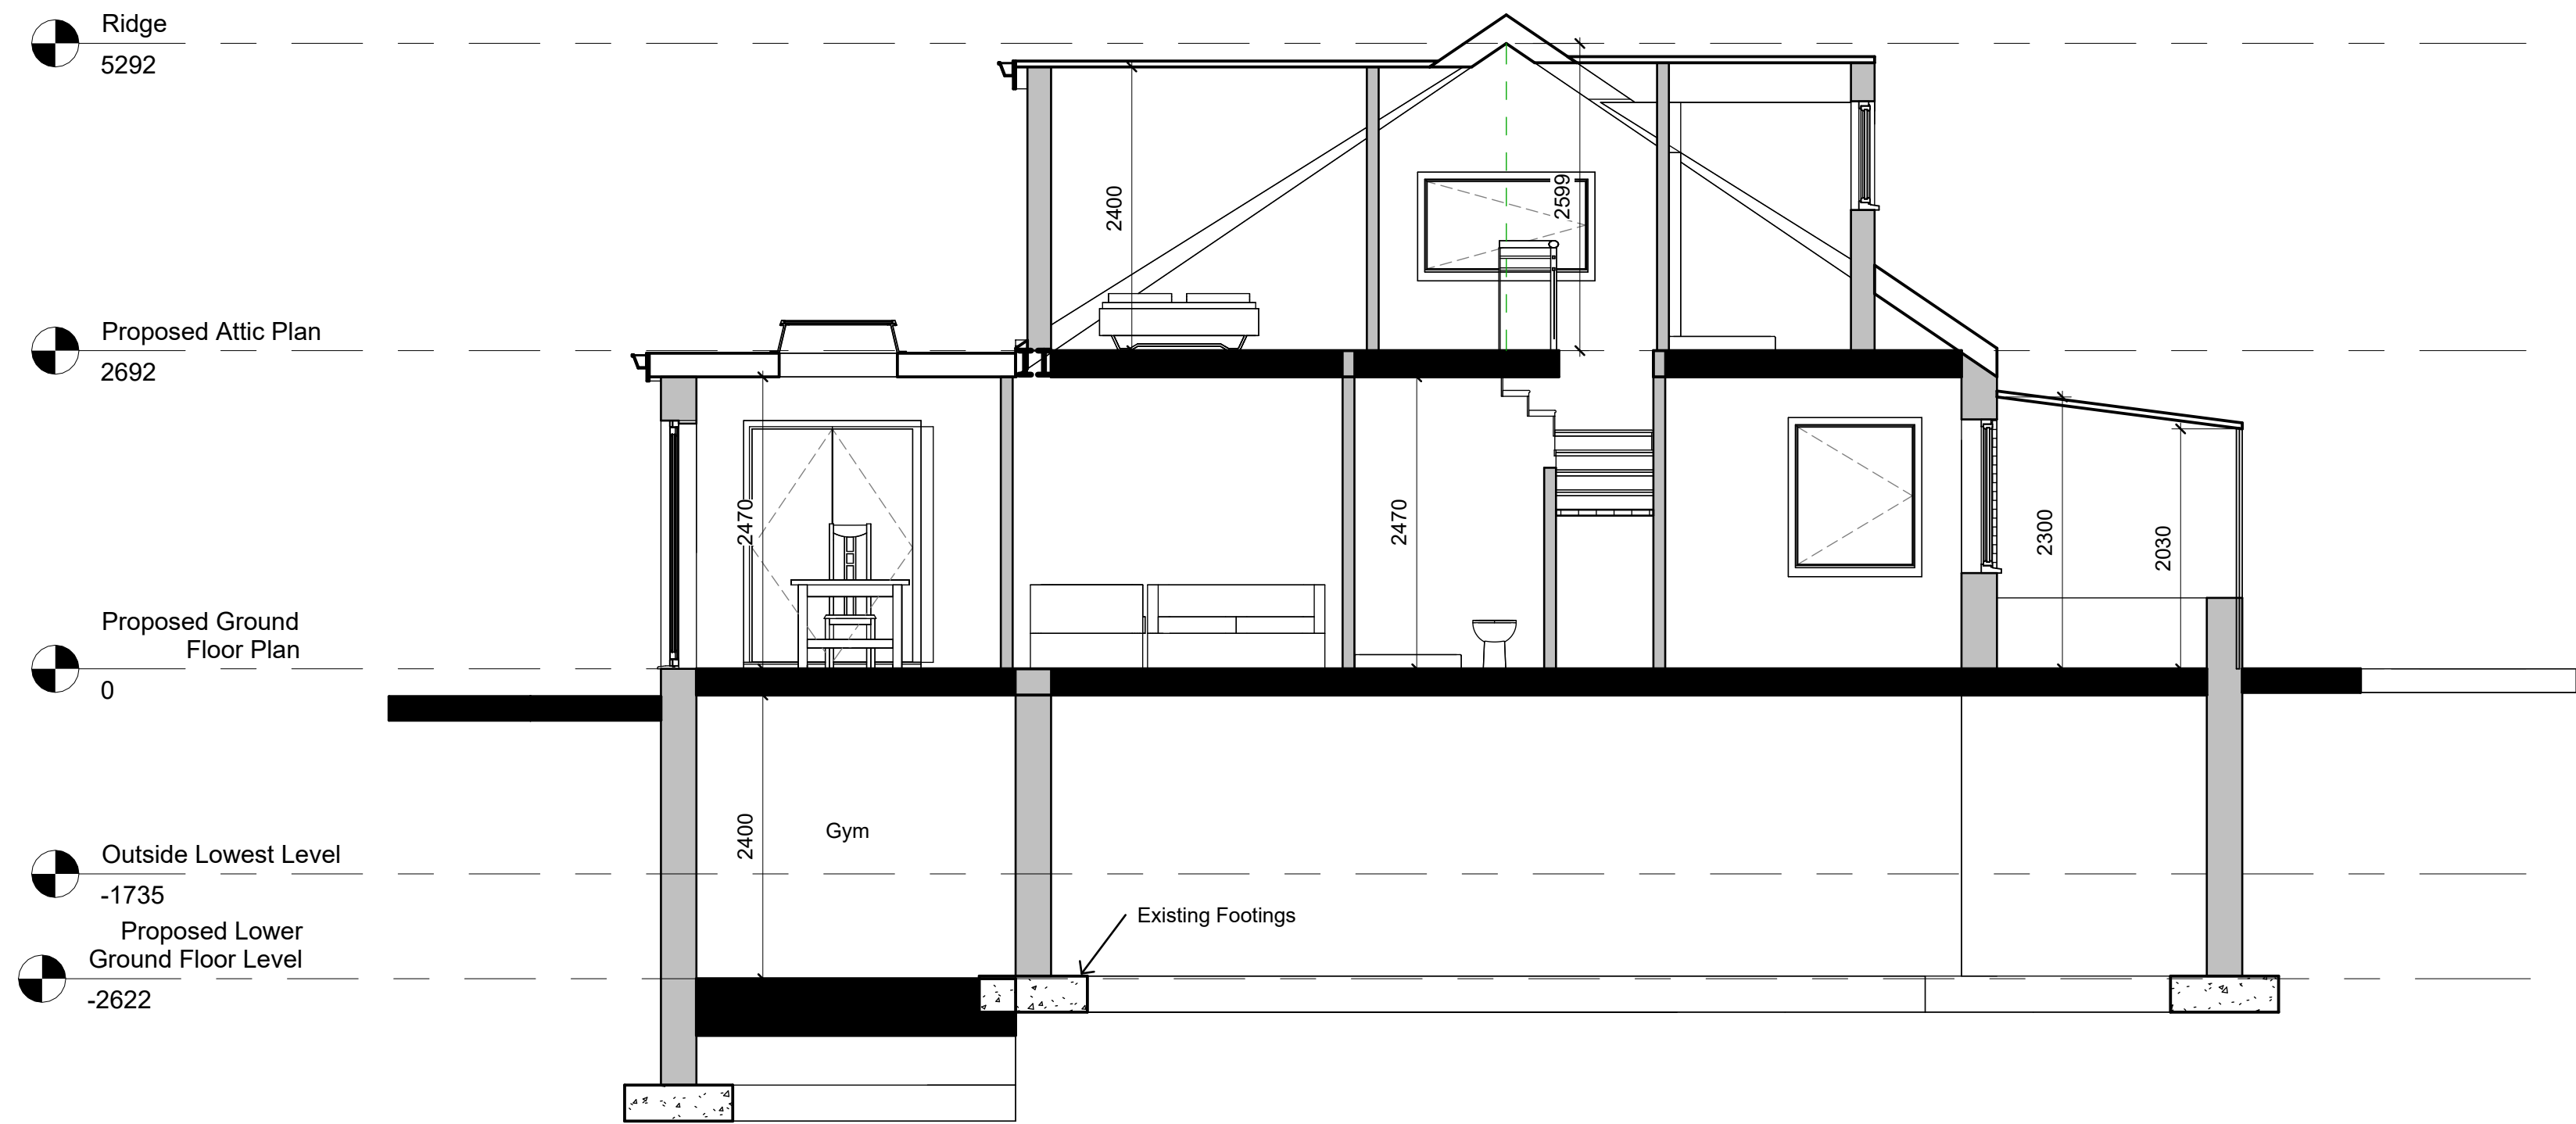


Proposed Section A-A  
1 : 50

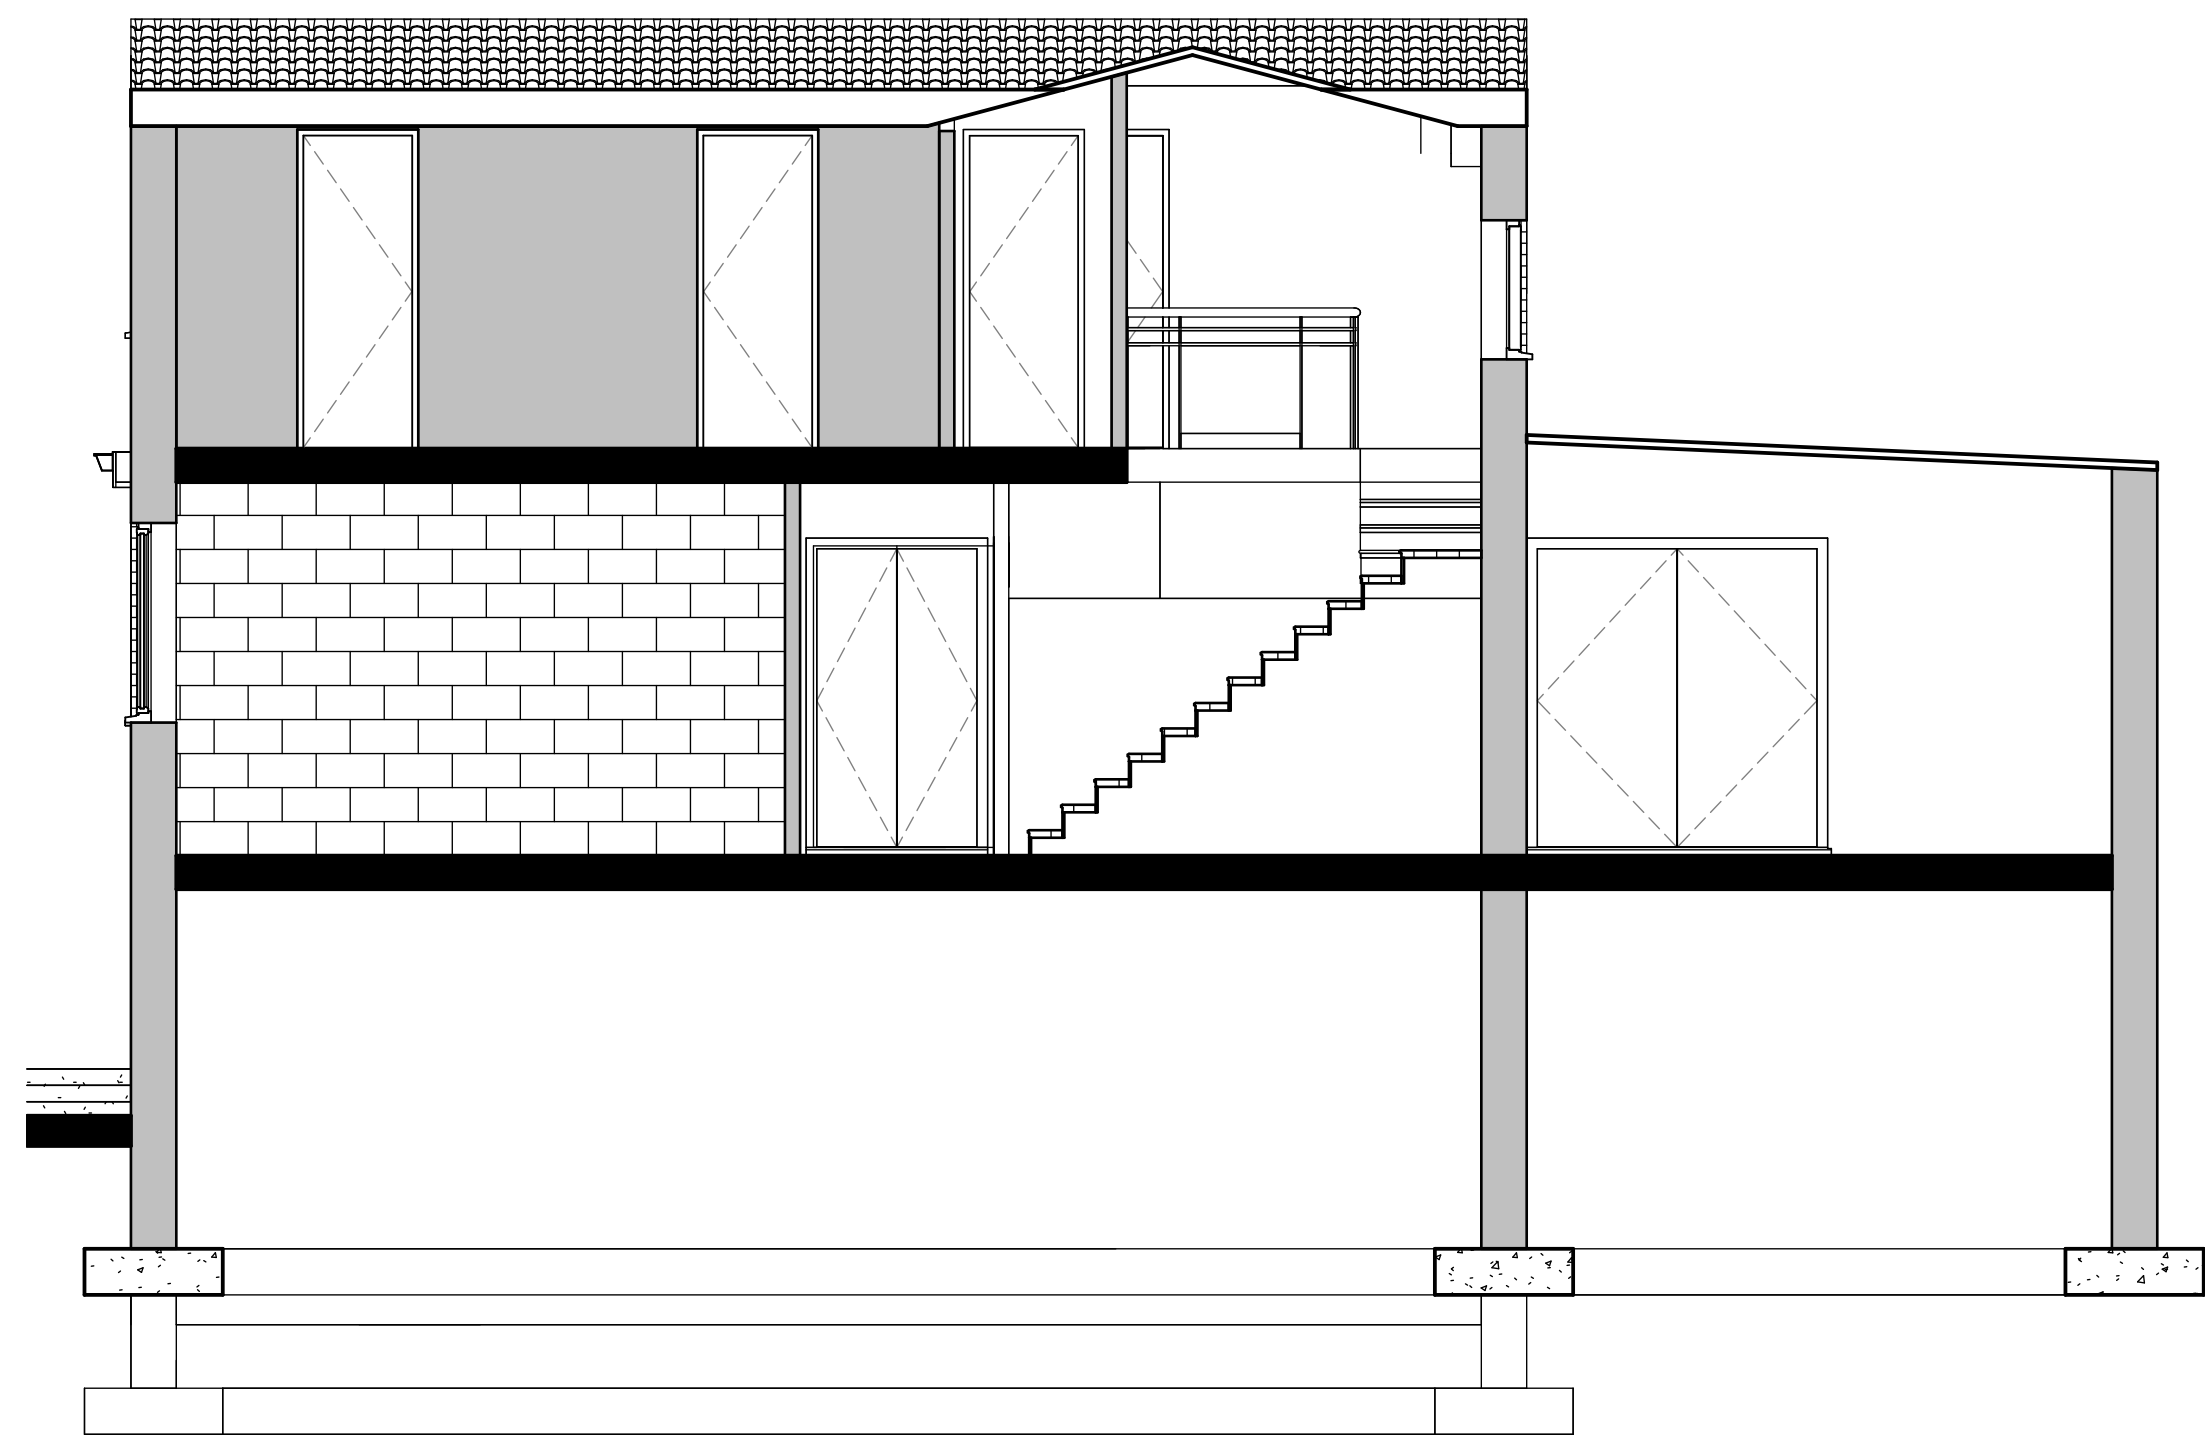

Proposed Section B-B  
1 : 50

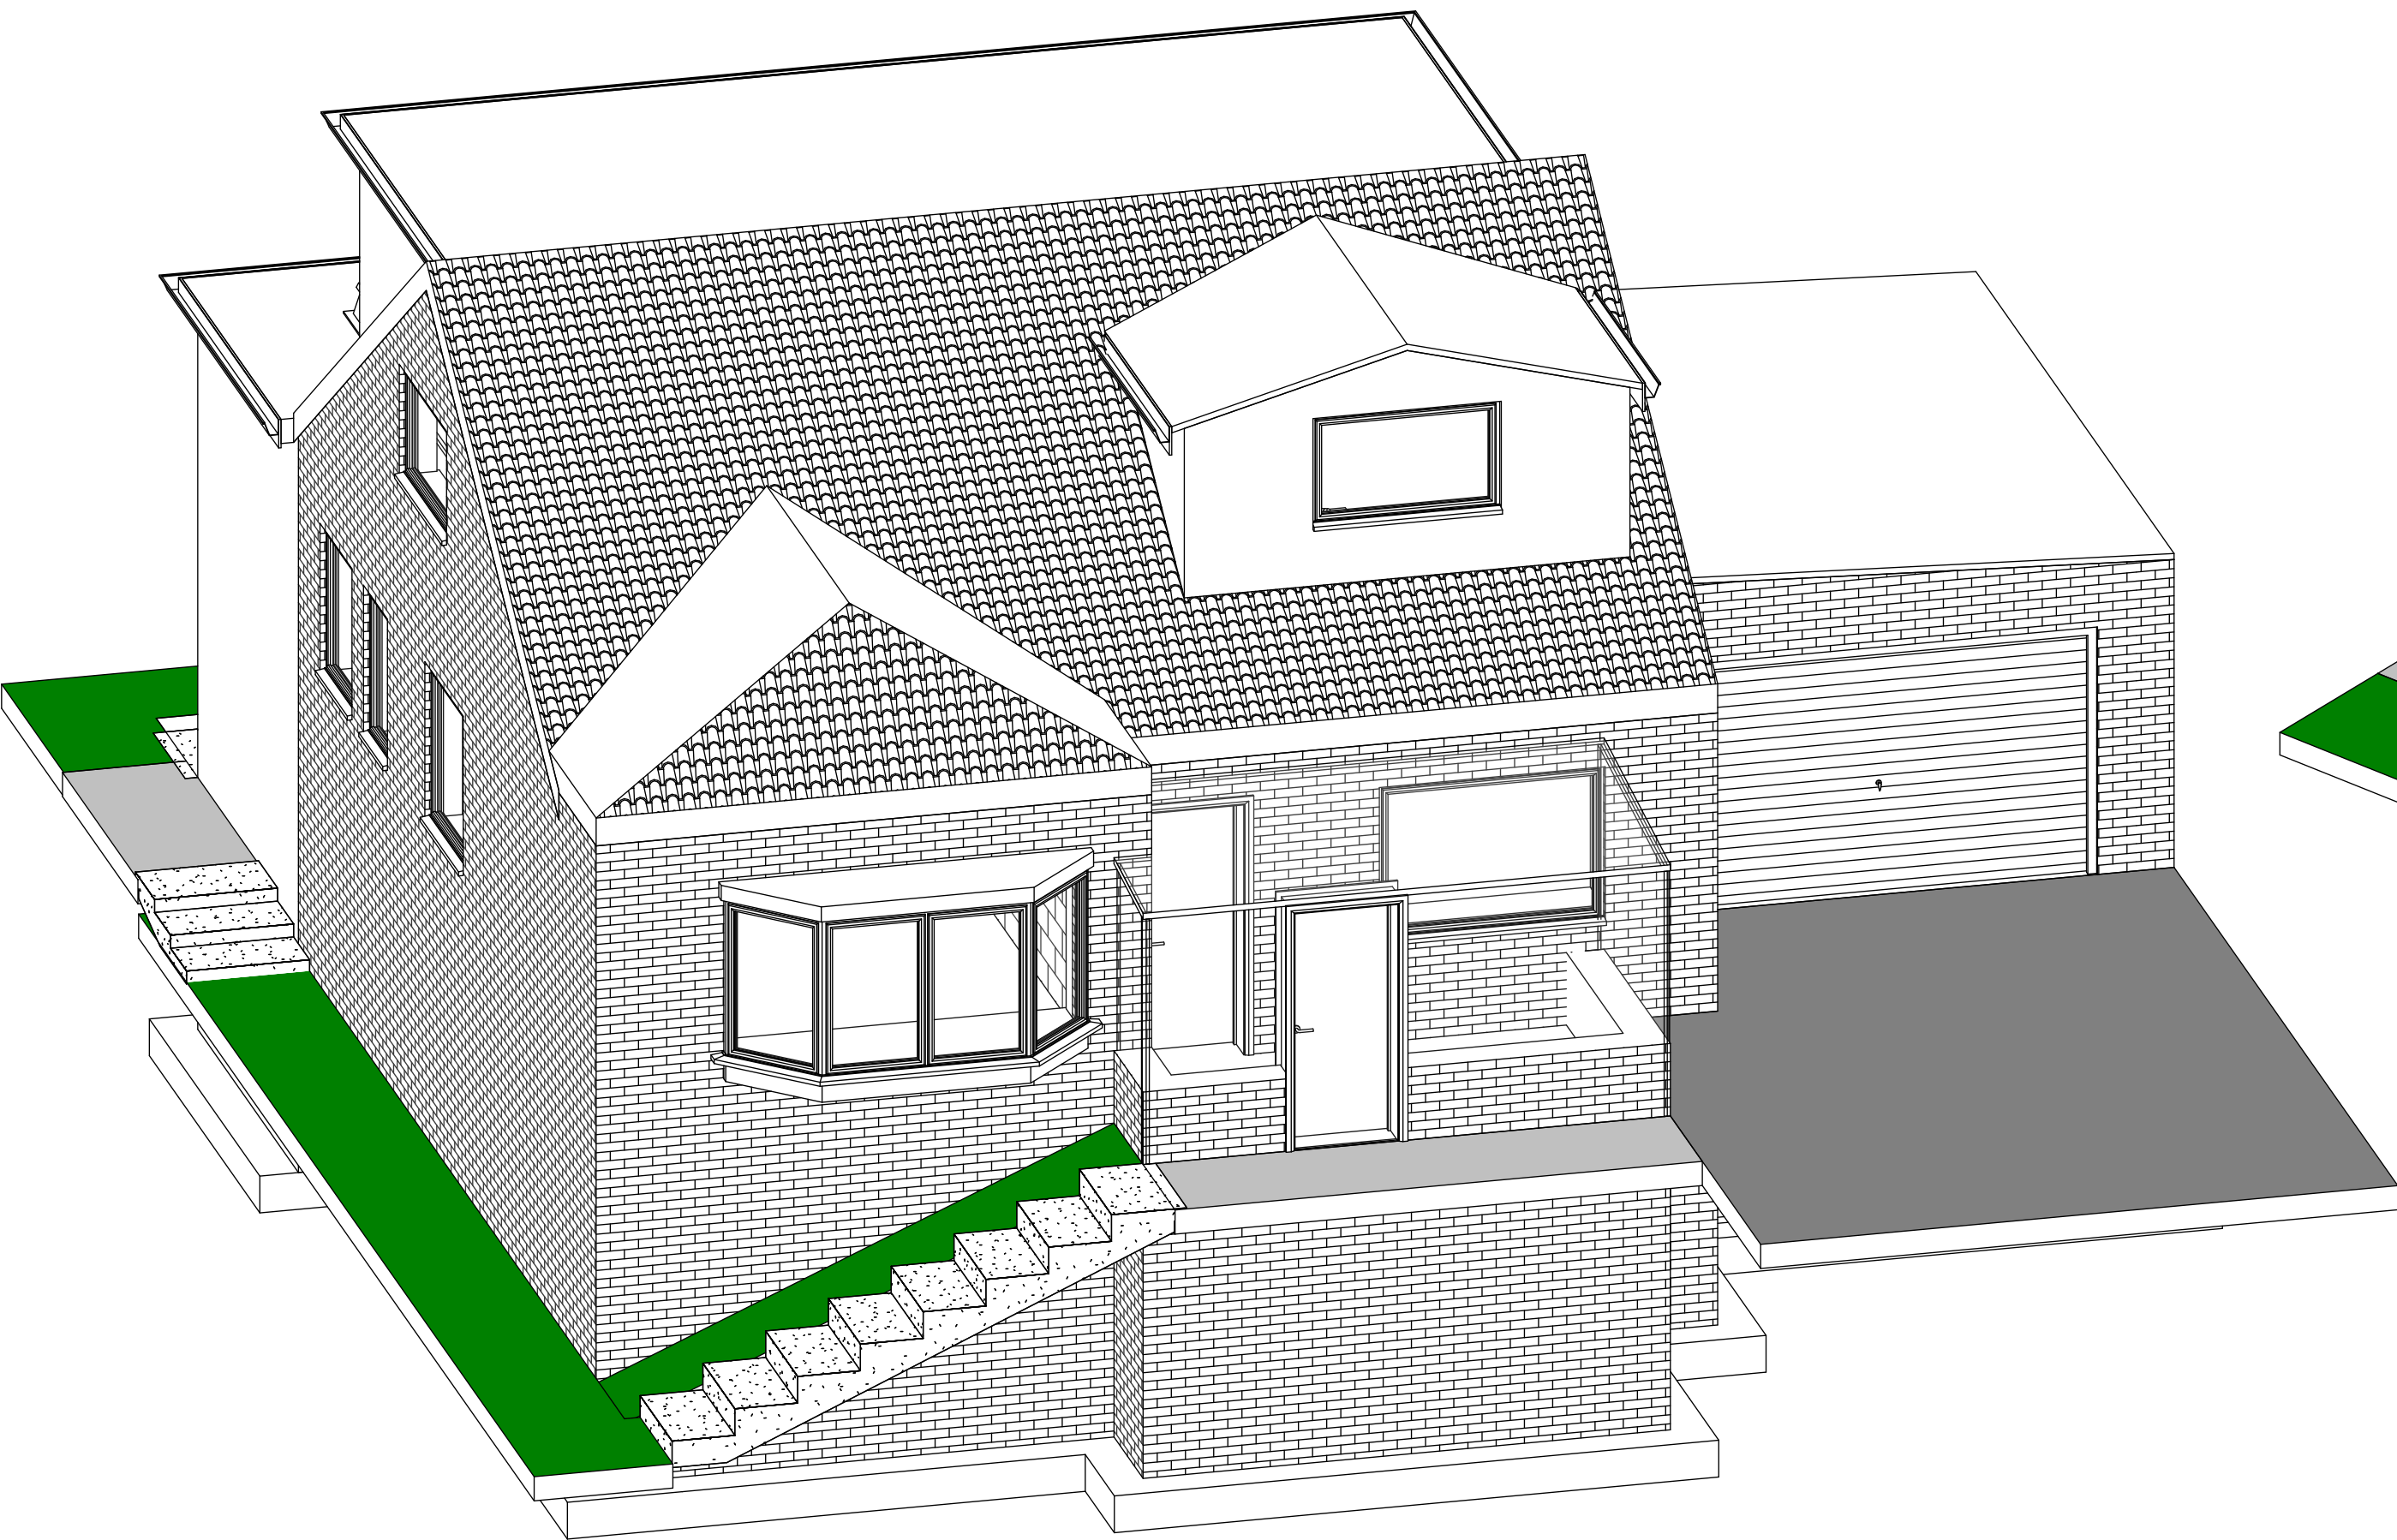

Proposed 3D Front

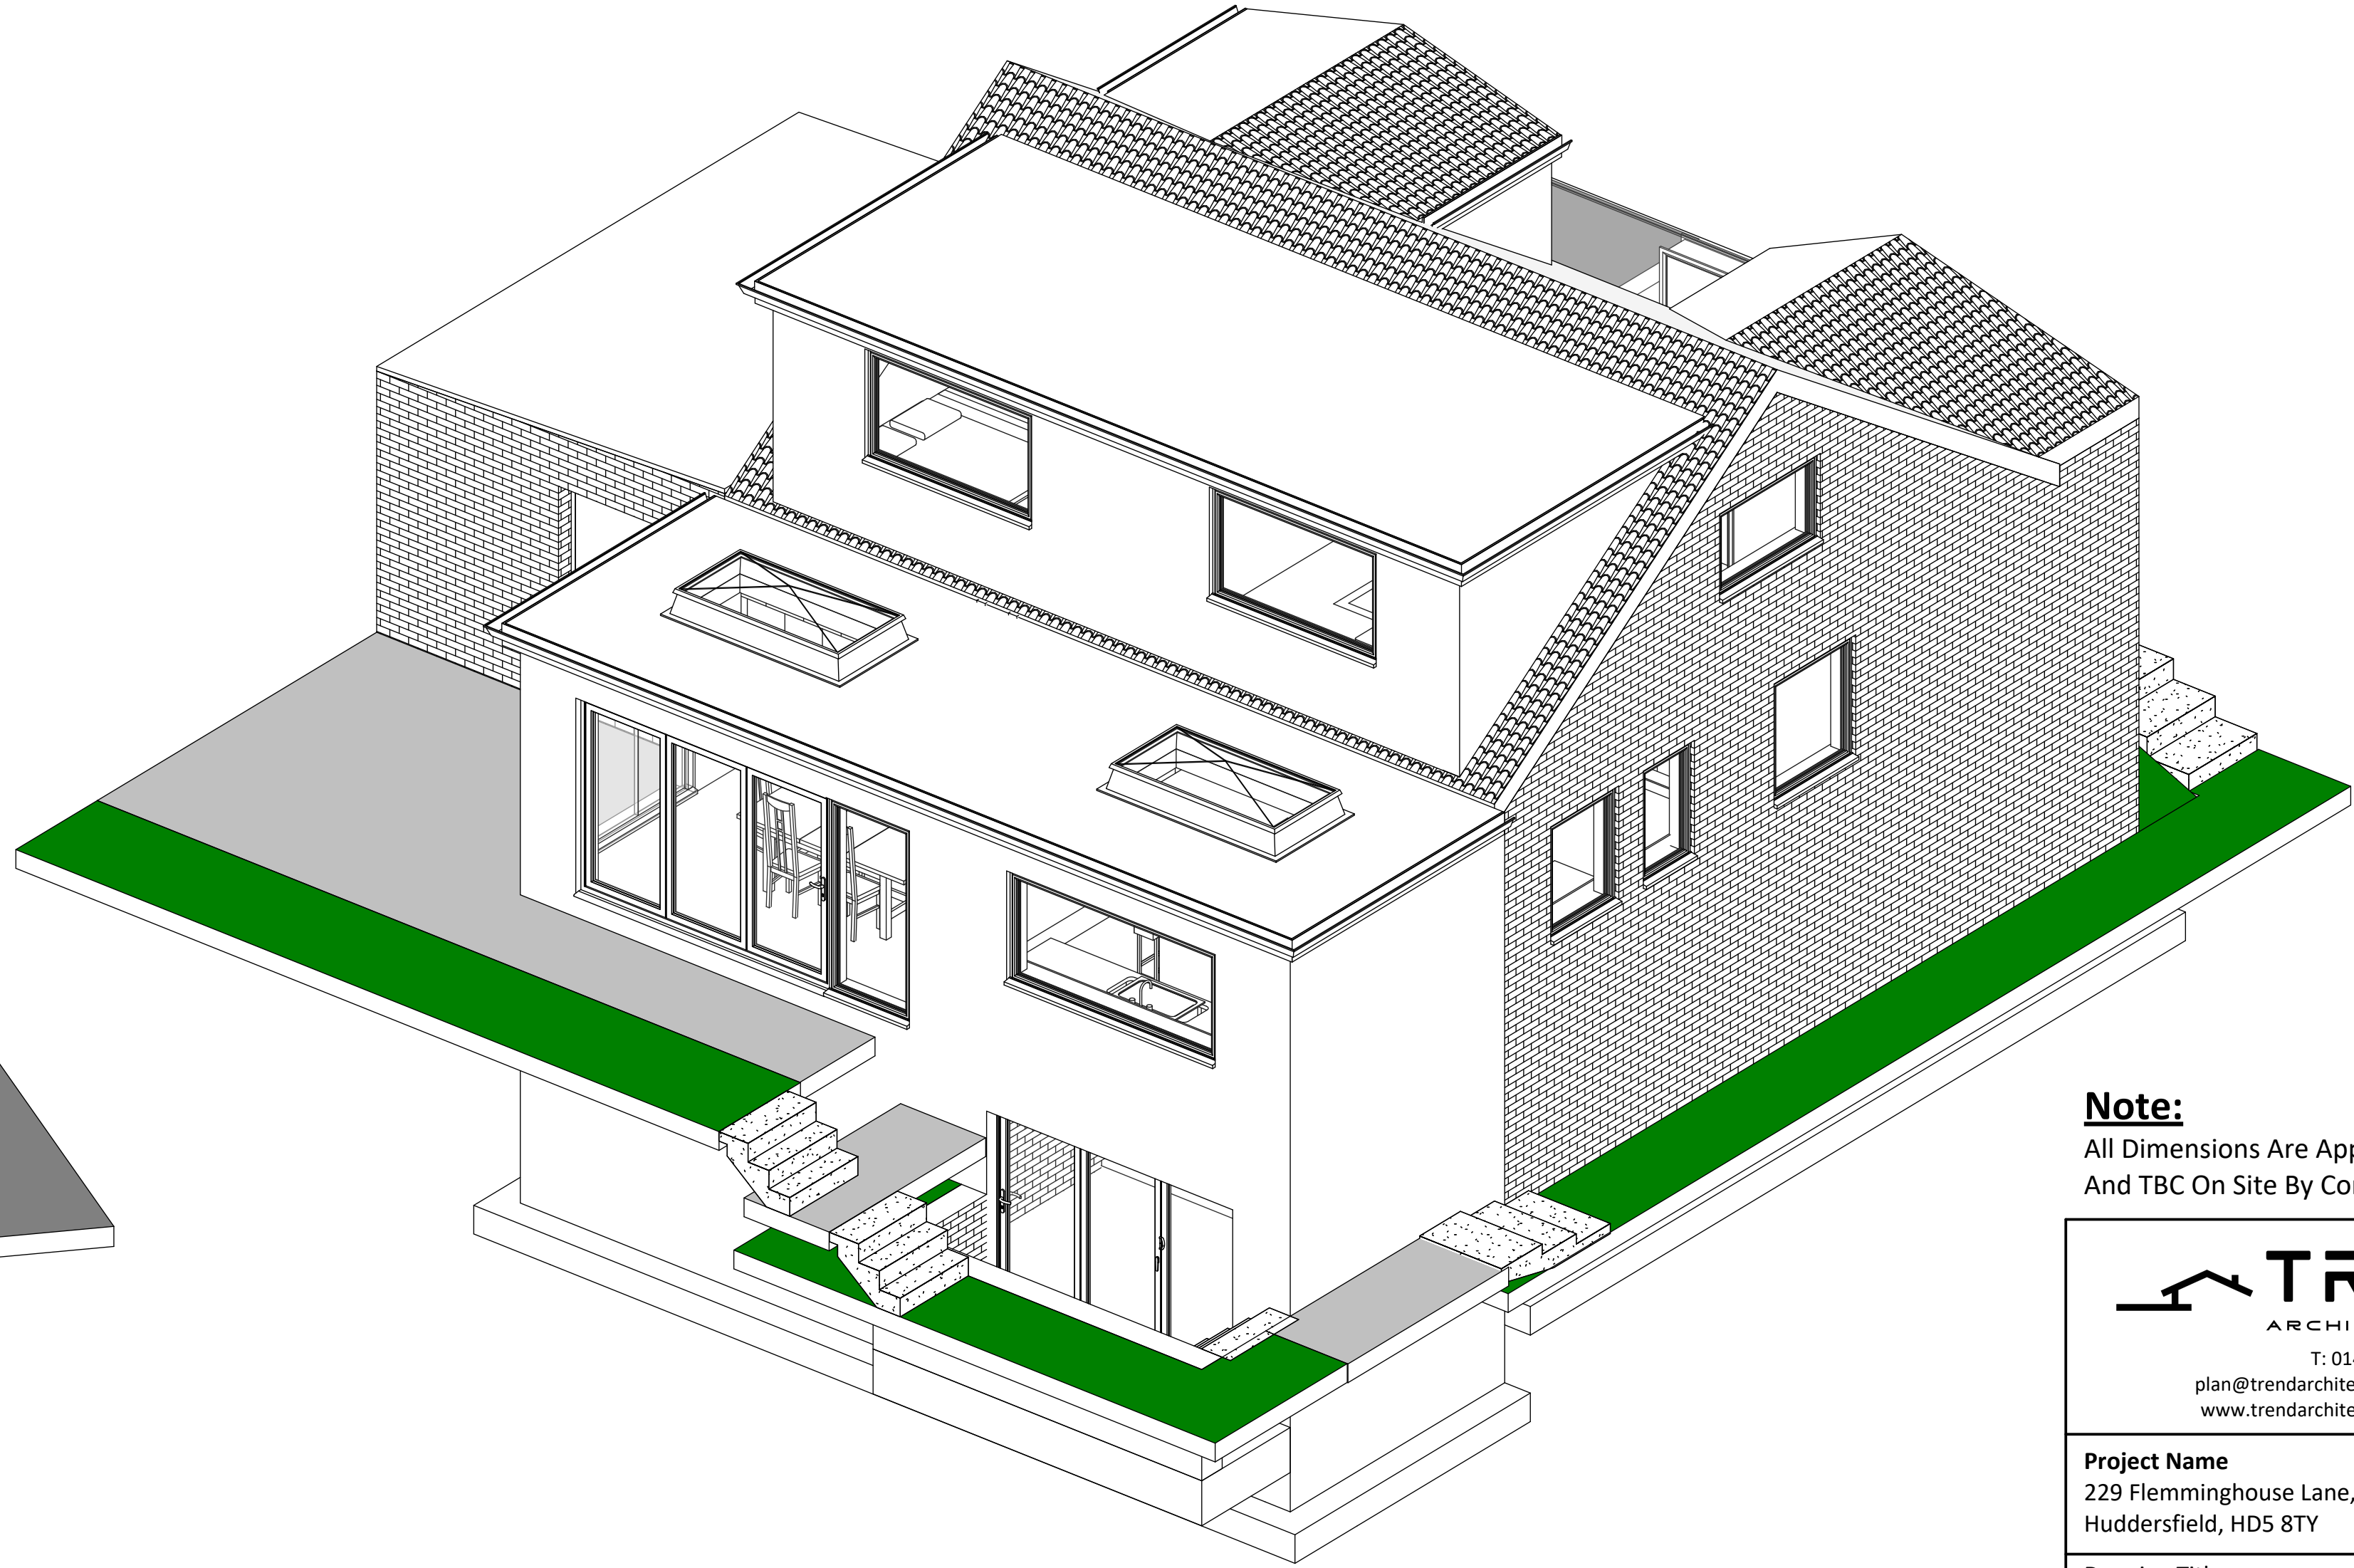

Proposed 3D Rear

**Note:**  
All Dimensions Are Approximate  
And TBC On Site By Contractor

**TREND**  
ARCHITECTURE  
T: 01484 941051  
plan@trendarchitecture.co.uk  
www.trendarchitecture.co.uk

**Project Name**  
229 Flemminghouse Lane, Almondbury,  
Huddersfield, HD5 8TY

**Drawing Title:**  
Proposed Sections & 3D Views

**Drawing Number:** TR-A24-0501-006  
**Scale:** 1 : 50@A1

**Date:** 20/06/24  
**Revision:** A

**Drawn By:** AM  
**Checked by:** JA

**Reason For Issue:**  
Planning