



Boundary Wall Plan
(Proposed plan layout same as existing)

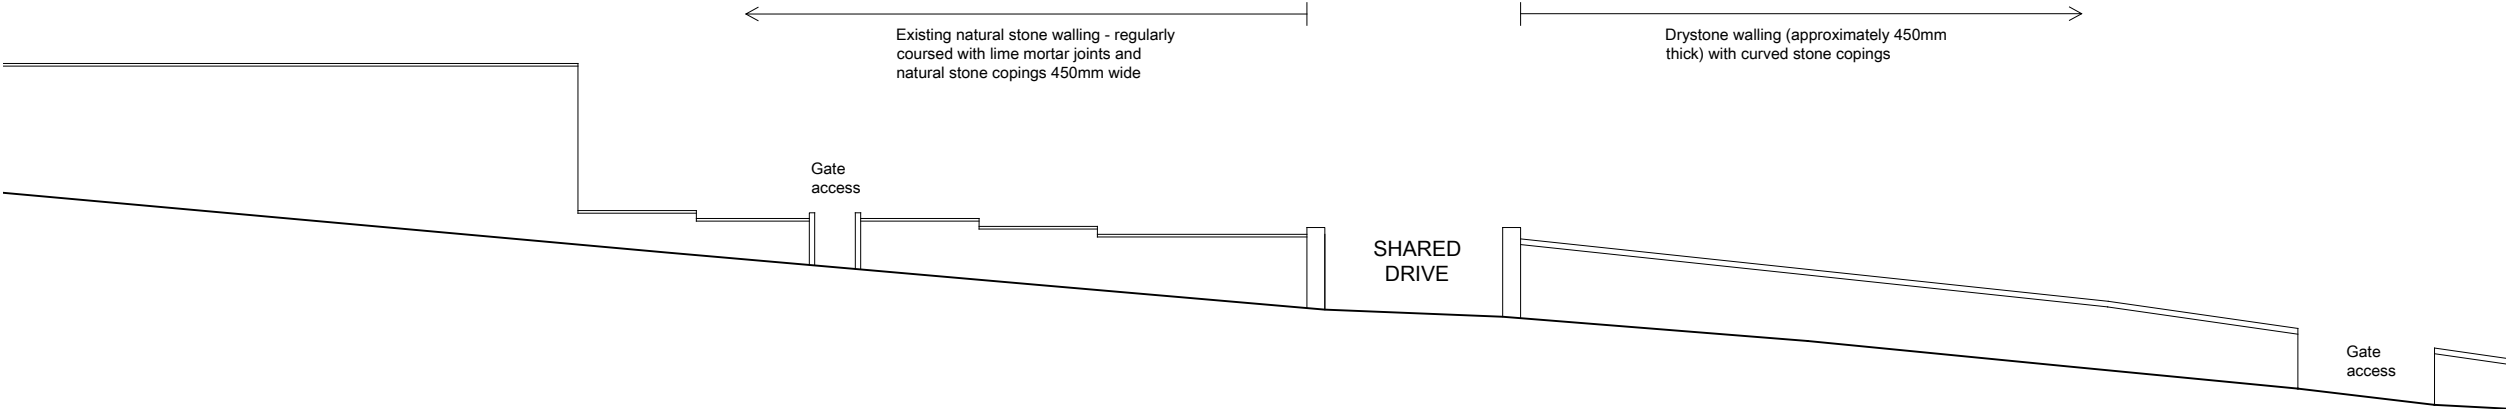

Boundary Wall Elevation
As existing

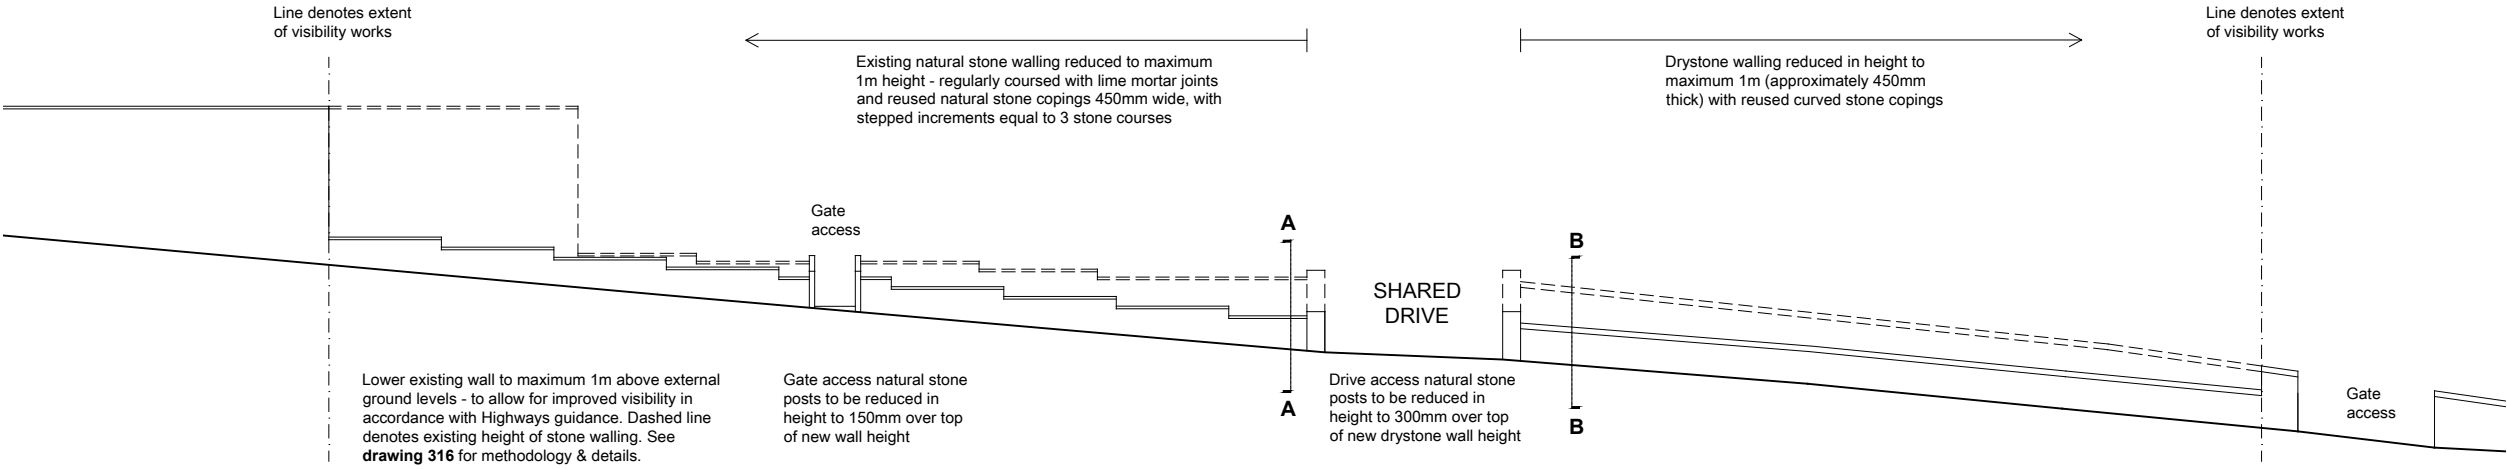

Boundary Wall Plan
As proposed

studiogedye
architecture and design

The Studio
2 Bank View
Main Road
Hathersage
Derbyshire
S32 1BB

T : 01433 659461 / 0791 253 4372
E : sgedye@mac.com

Project
Oldfield Road, Honley
Holmfirth, HD9 6RL

Amended Scheme

Drawing title
Boundary Wall Details
Details 1 of 2

Drawn by RW	Date 29/02/24	App'd -
Drawing no 315	Project no 21030	Scale @ A3 1:200
		Rev -