



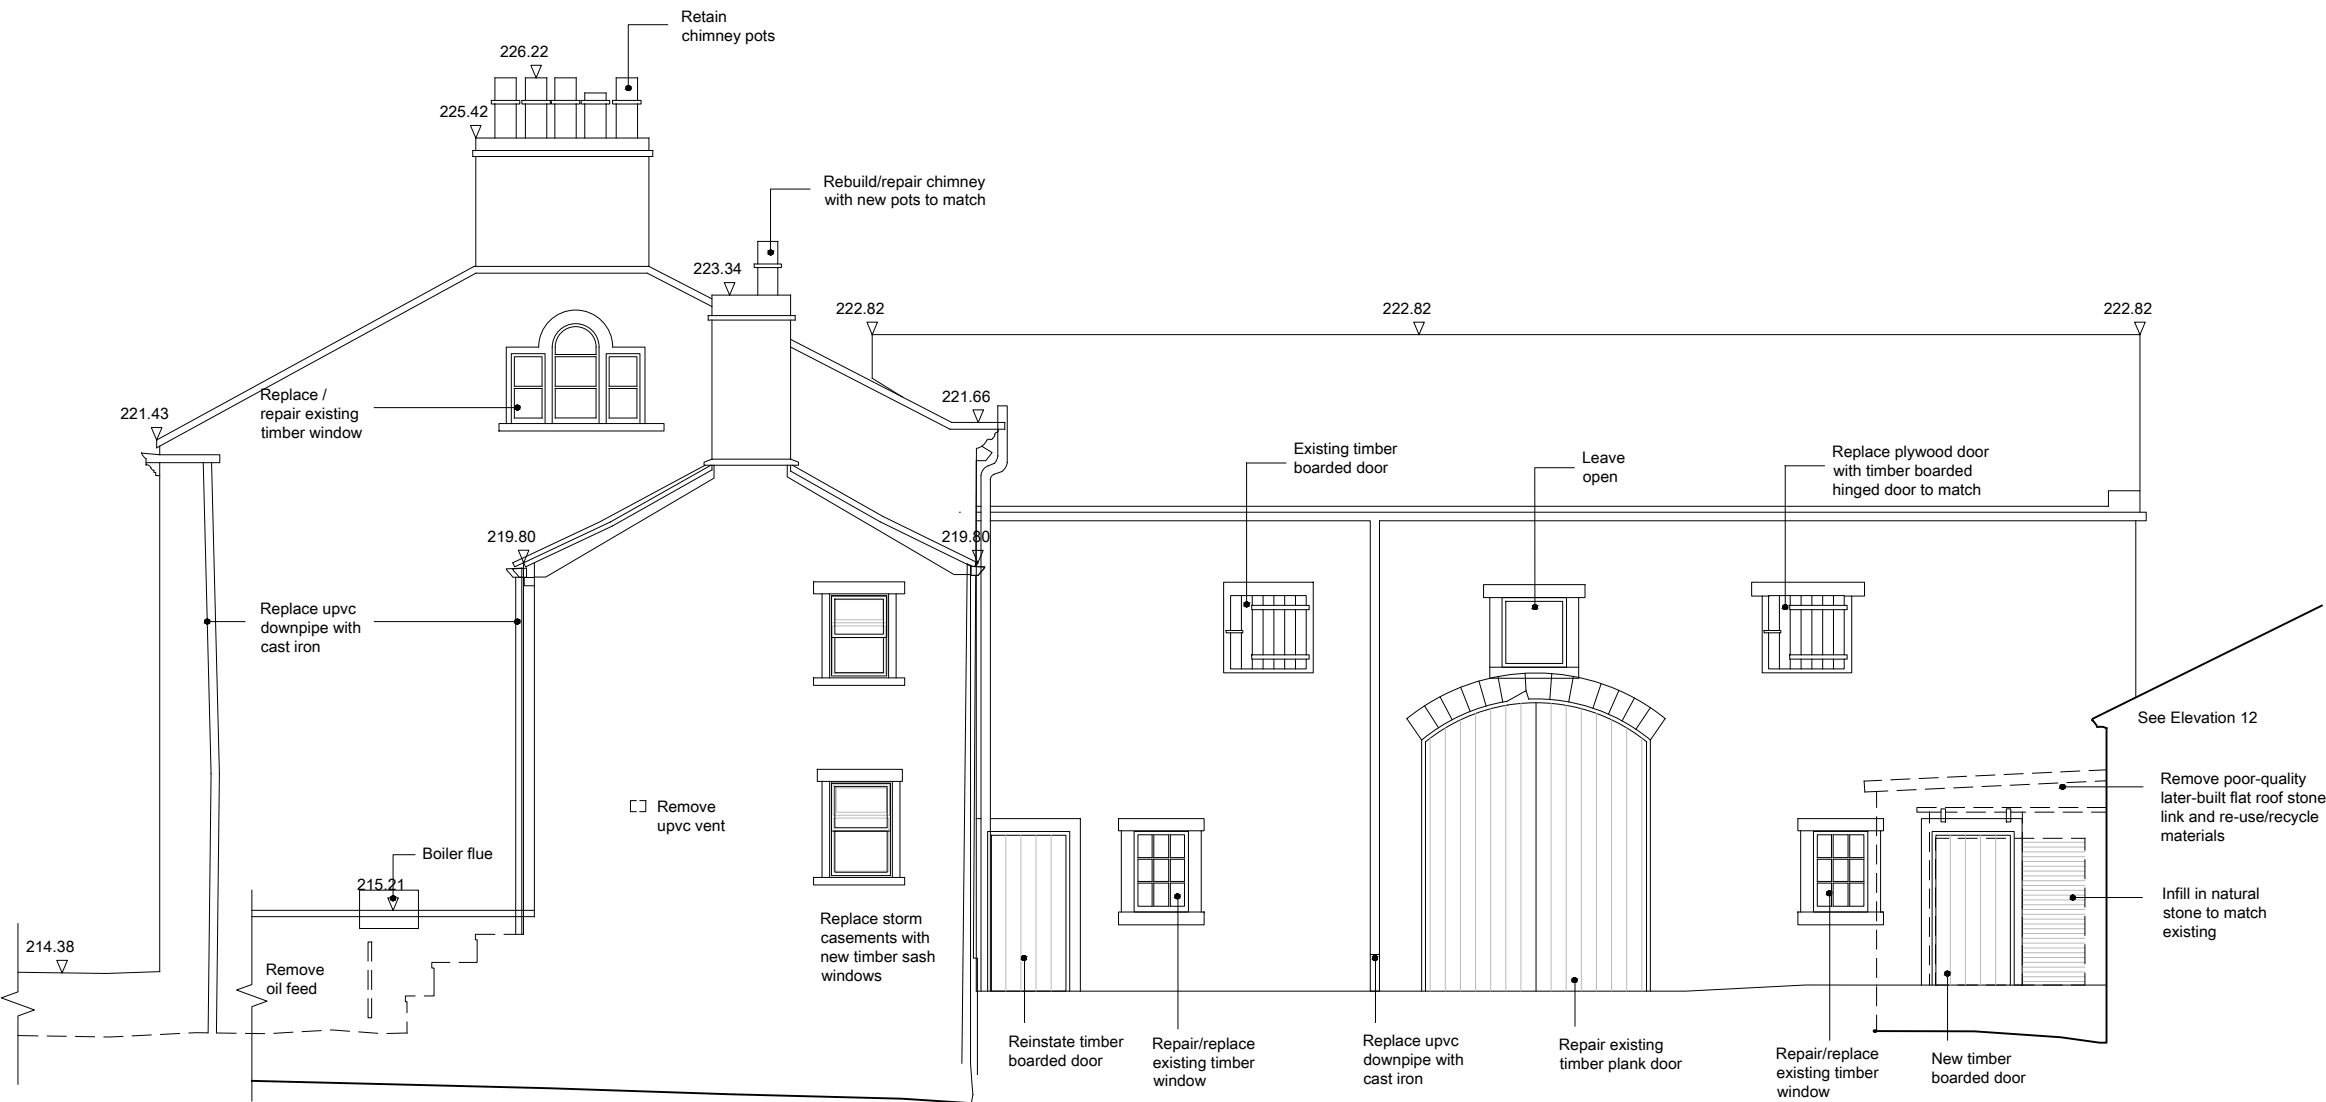

House 1 - Elevation 2

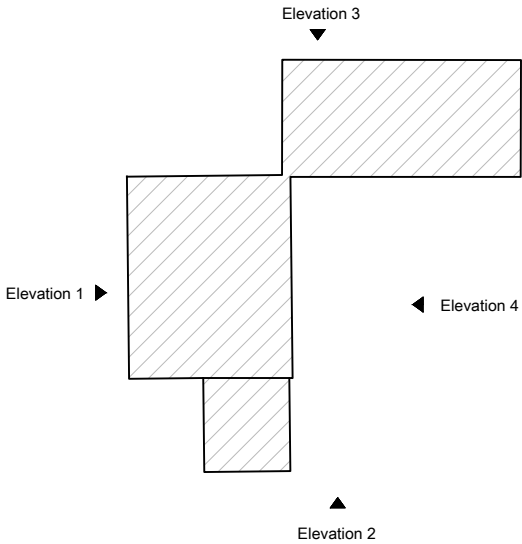

studio gedye
architecture and design

The Studio
2 Bank View
Main Road
Hathersage
Derbyshire
S32 1BB

T : 01433 659461/ 0791 253 4372
E : sgedye@mac.com

Project
Oldfield Road, Honley
Holmfirth, HD9 6RL

REV A RW 03/06/24 Window materials specifications added
Amended Scheme

Drawing title
House 1 - Oldfield House
Elevation 2

Drawn by RW	Date 29/02/24	App'd -
Drawing no 305	Project no 21030	Scale @ A3 1:100
		Rev A