



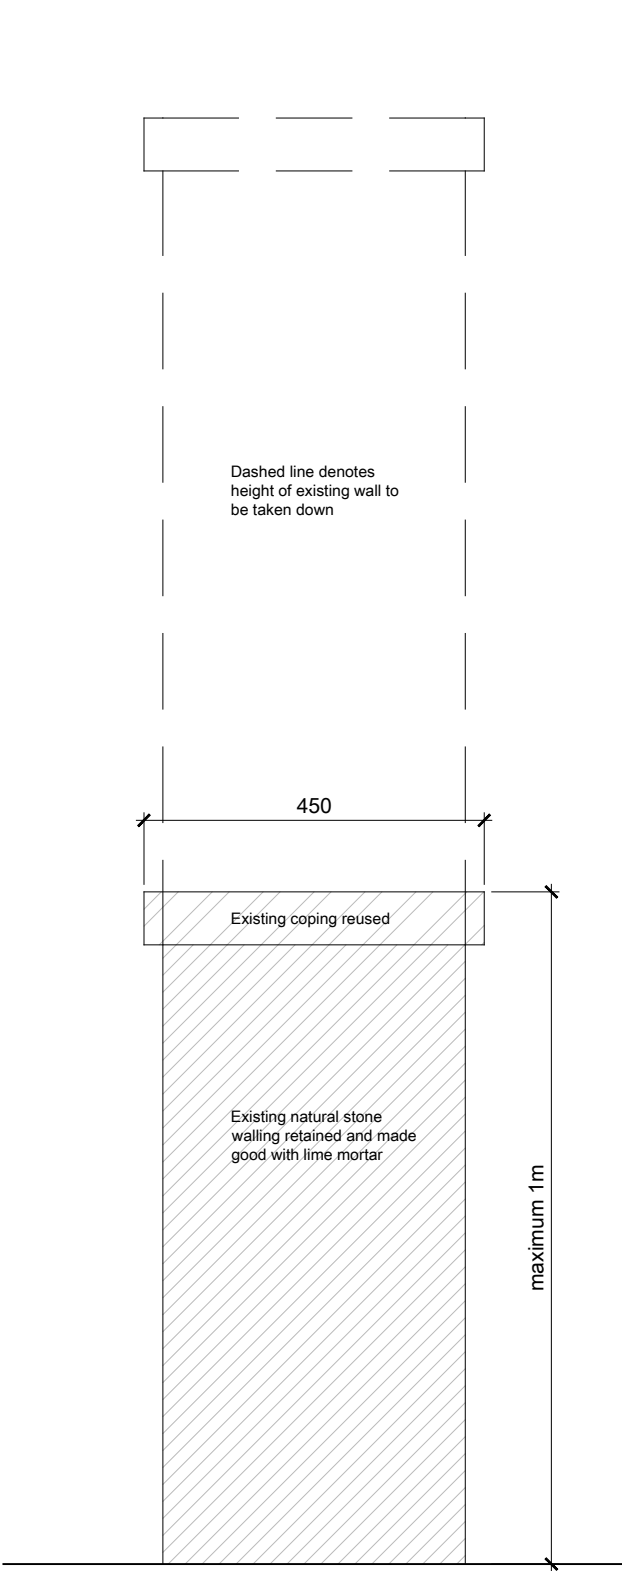

Section A-A
Coursed stone walling - as proposed

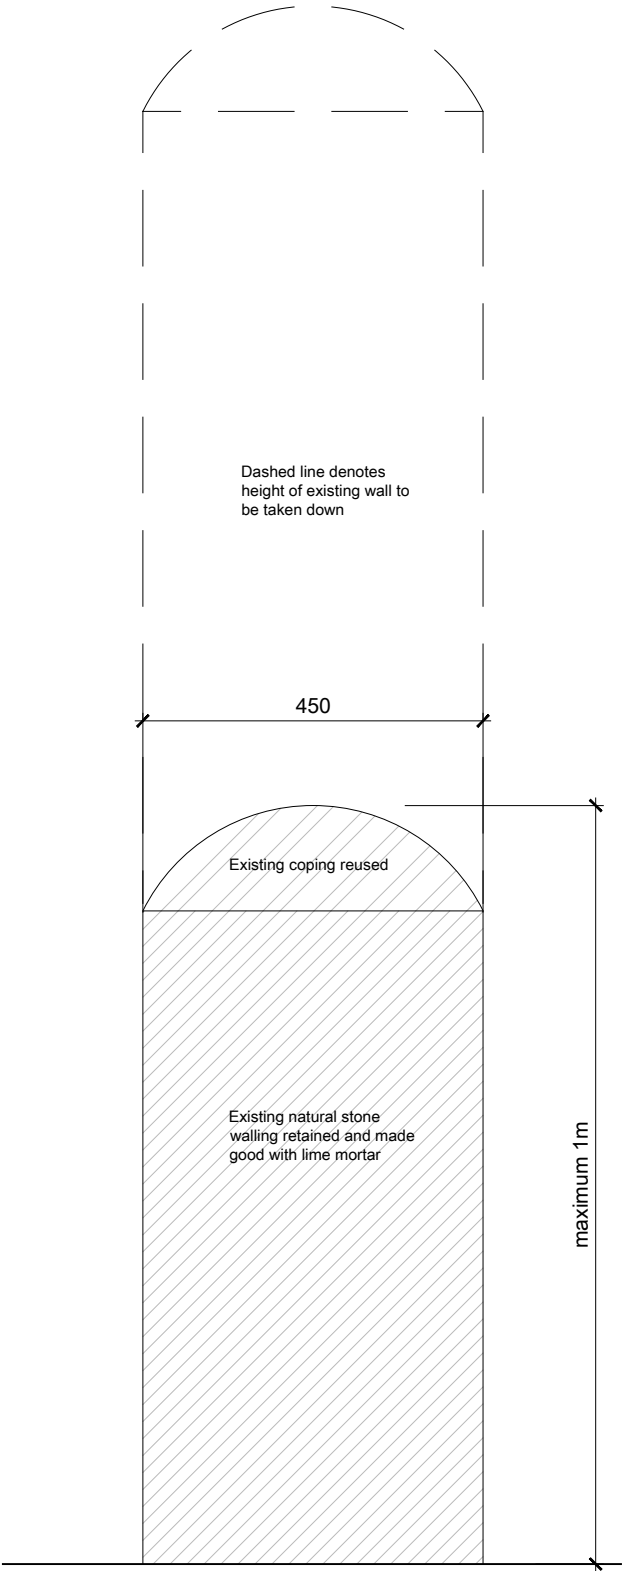

Section B-B
Drystone walling - as proposed

Methodology:

- Carefully remove copings, number and set aside
- Carefully take down by hand the walling to maximum 1m height - set aside for reuse
- Cap off the wall with the set aside coping and new lime mortar - laid in the order it was removed

NOTE: all dimensions estimated from survey levels and photographic evidence - stone walling shown as indicative and subject to detailed measurement on site.



The Studio
2 Bank View
Main Road
Hathersage
Derbyshire
S32 1BB
T : 01433 659461 / 0791 253 4372
E : sgedye@mac.com

Project
Oldfield Road, Honley
Holmfirth, HD9 6RL

Amended Scheme

Drawing title
Boundary Wall Details
Details 2 of 2

Drawn by RW		Date 29/02/24	App'd -
Drawing no 316	Project no 21030	Scale @ A3 1:10	Rev -