
Do not scale from this drawing. Studio Gedye must be notified immediately should any discrepancies be found. The contractor must check all dimensions on site before construction or manufacture of materials. This drawing or any portion of it may not be reproduced without the consent of Studio Gedye.

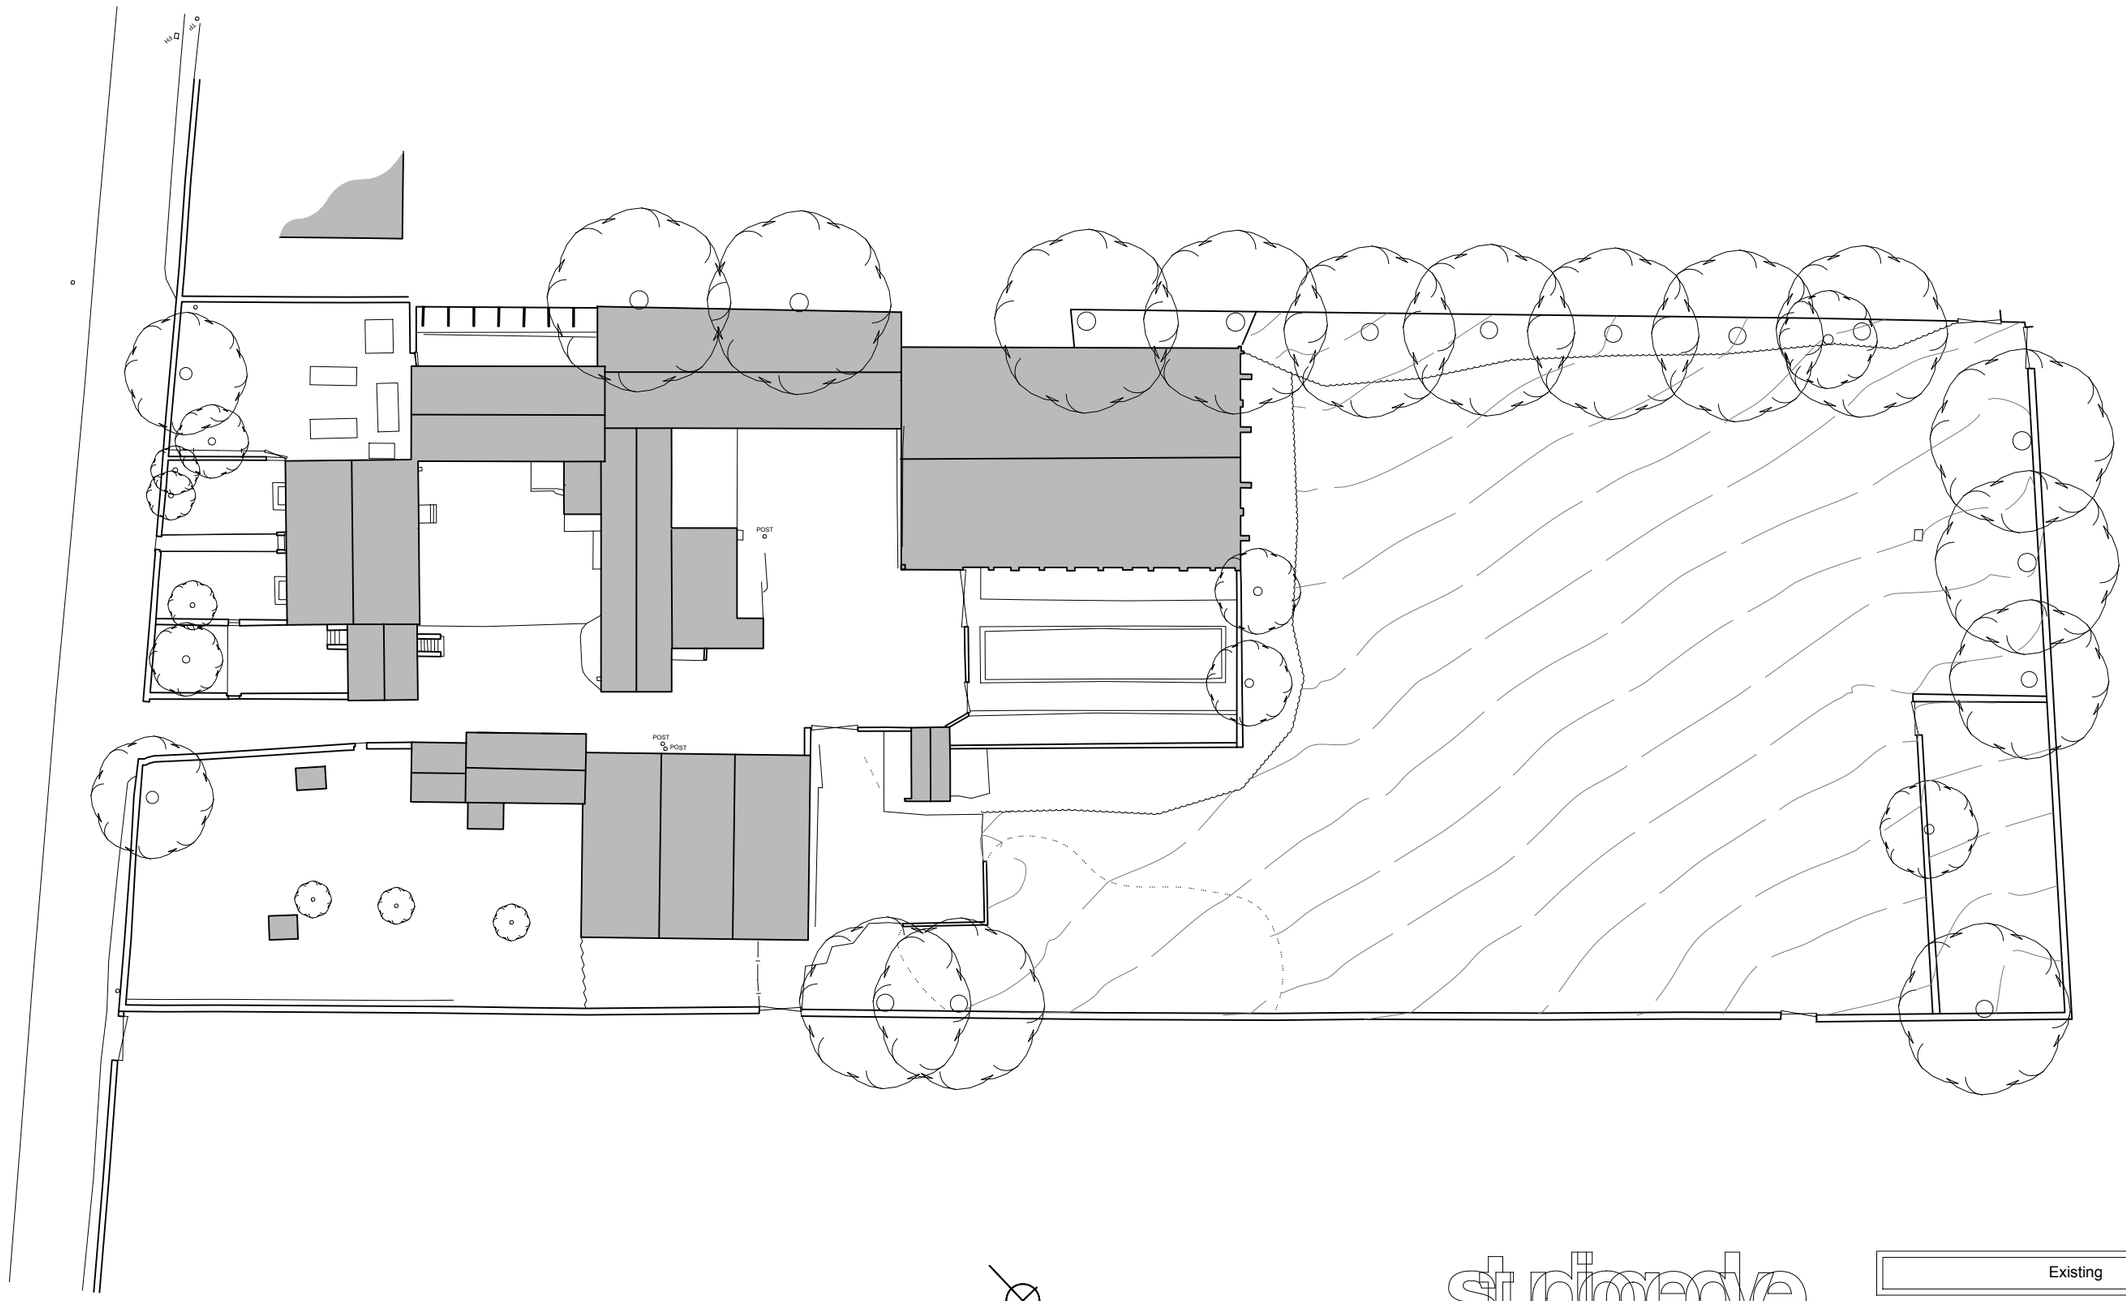

studio gedye
architecture and design

The Studio
2 Bank View
Main Road
Hathersage
Derbyshire
S32 1BB

T : 01433 659461/ 0791 253 4372
E : sgedye@mac.com

Project
Oldfield Road, Honley
Holmfirth, HD9 6RL

Existing

Drawing title
Site Masterplan

Drawn by		Date	App'd
SM		17/11/21	-
Drawing no	Project no	Scale @ A3	Rev
001	21030	1:500	-

© Studio Gedye Ltd 2015