


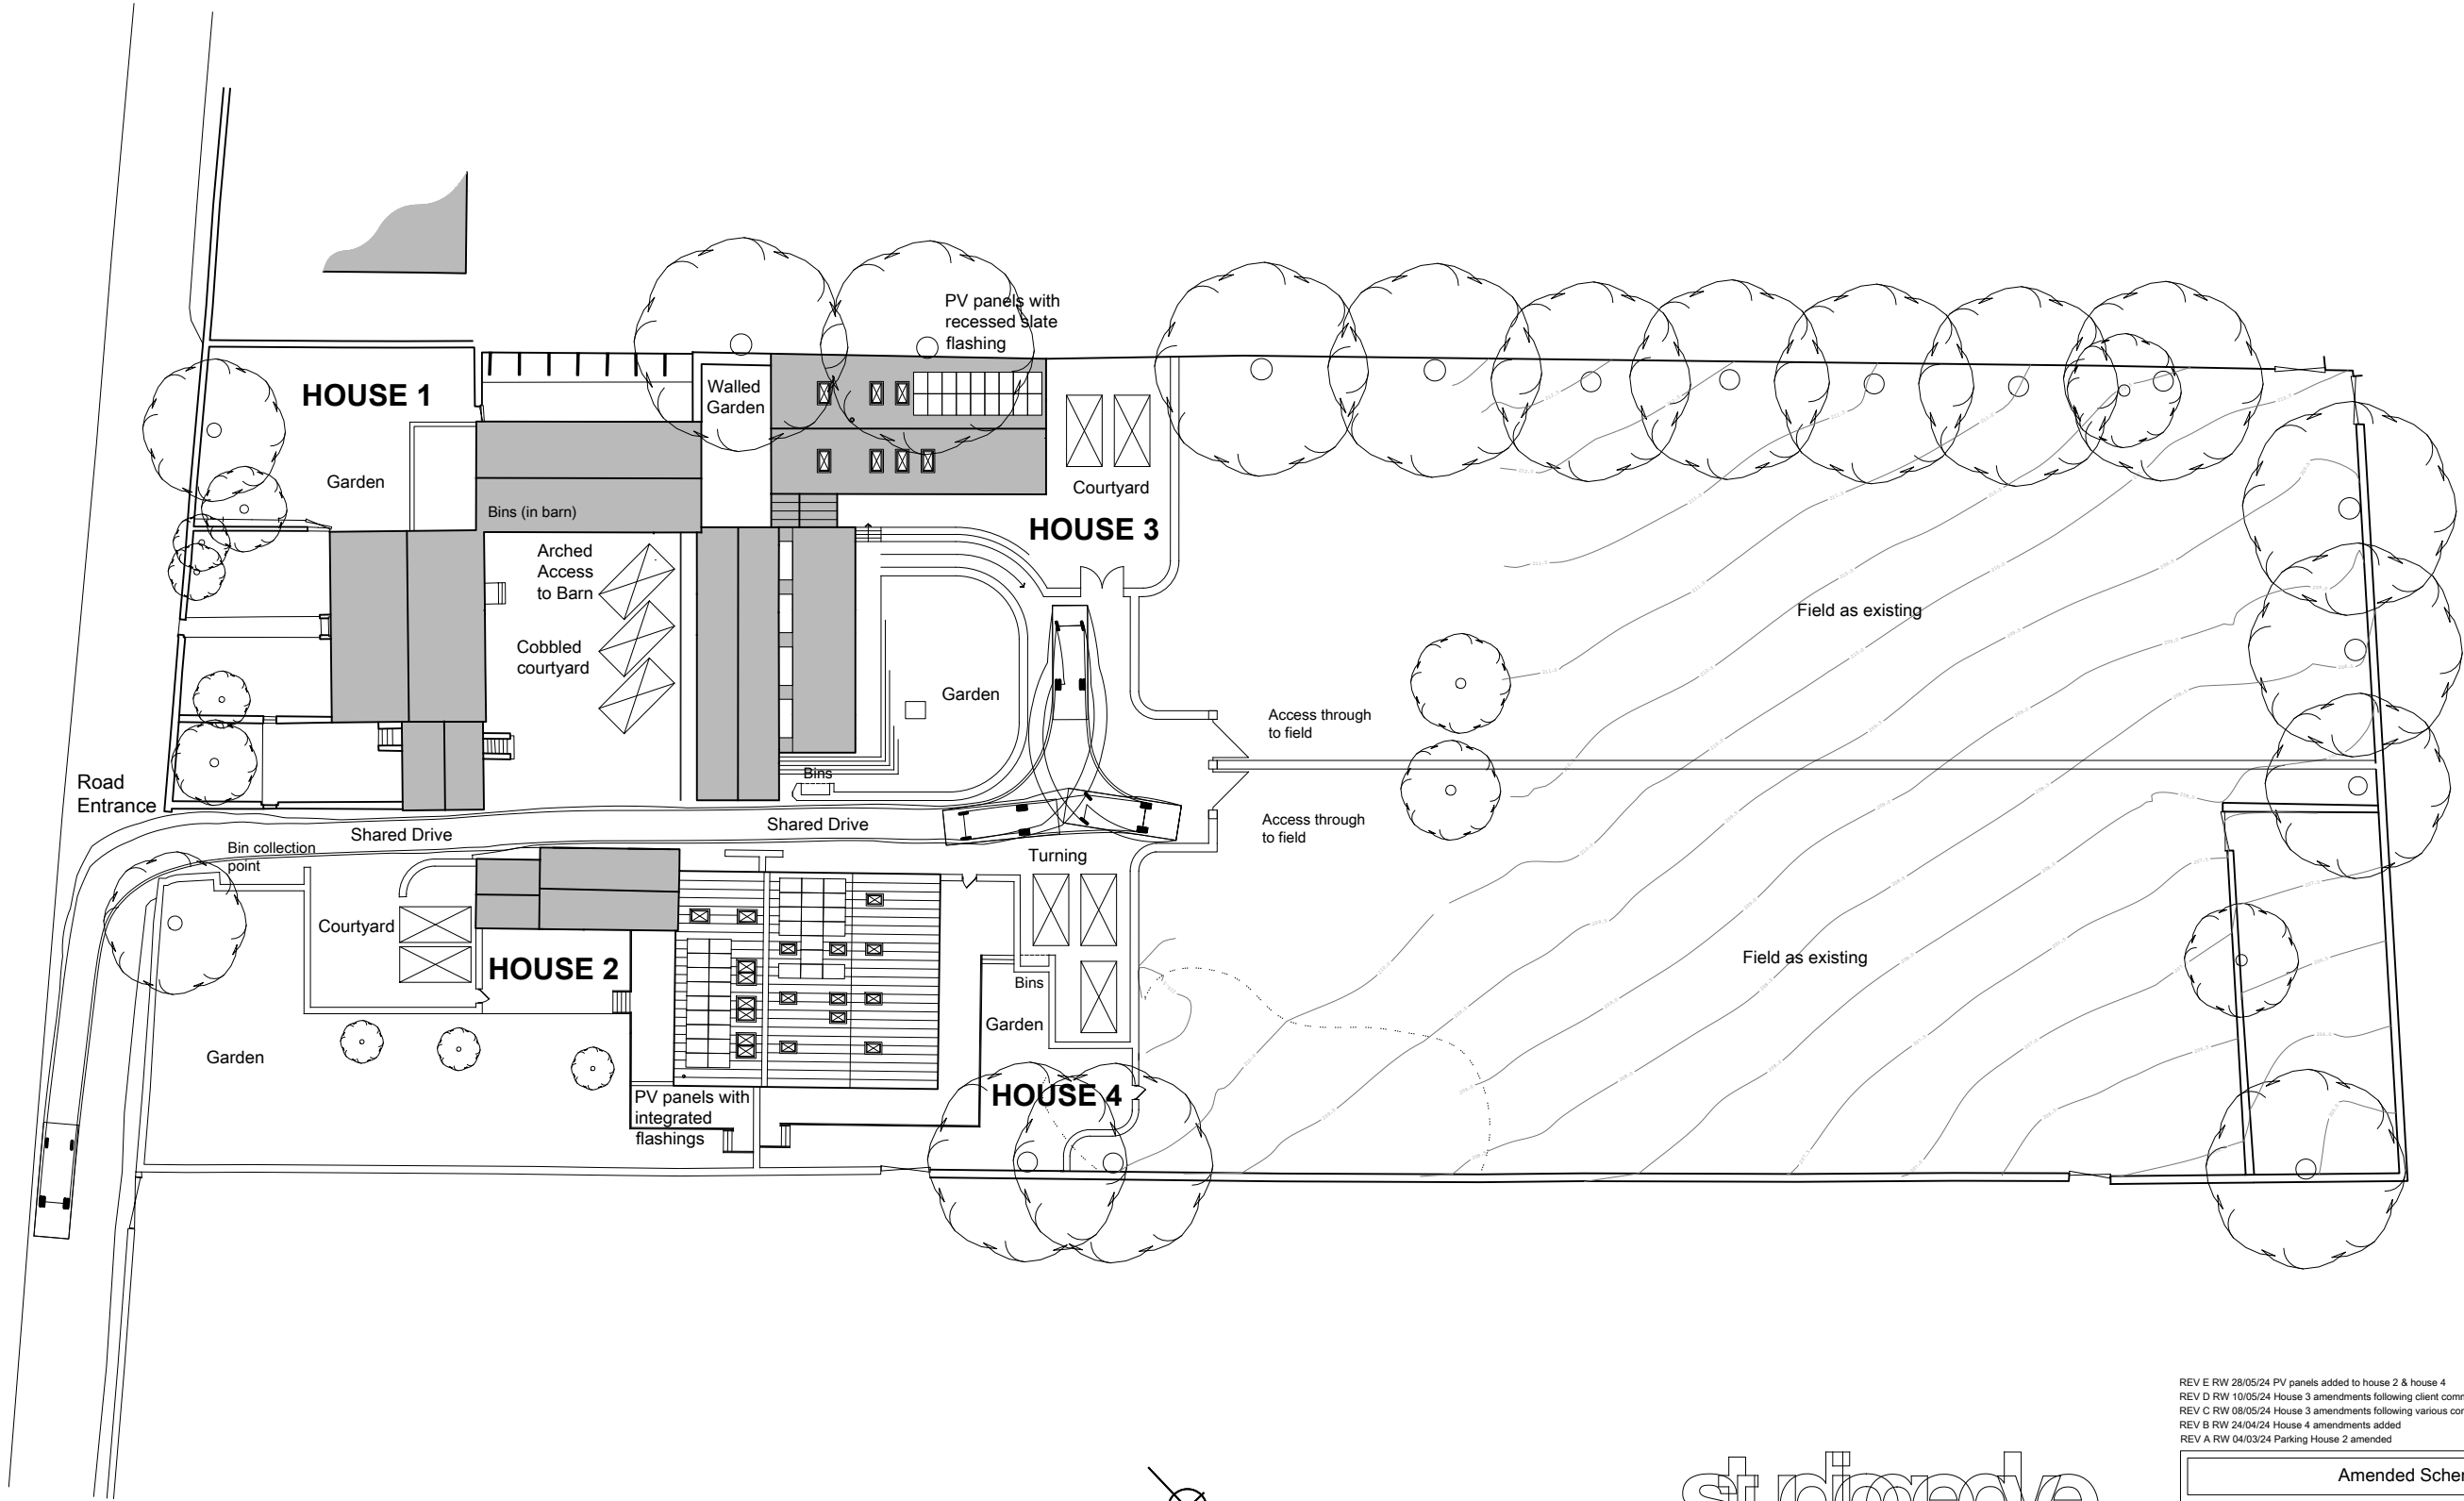

studio gedye
architecture and design

The Studio
2 Bank View
Main Road
Hathersage
Derbyshire
S22 1BB
T : 01433 659461 / 0791 253 4372
E : sgedye@mac.com

Project
Oldfield Road, Honley
Holmfirth, HD9 6RL

REV E RW 28/05/24 PV panels added to house 2 & house 4
REV D RW 10/05/24 House 3 amendments following client comments
REV C RW 08/05/24 House 3 amendments following various comments
REV B RW 24/04/24 House 4 amendments added
REV A RW 04/03/24 Parking House 2 amended

Amended Scheme

Drawing title
Site Masterplan

Drawn by RW		Date 29/02/24	App'd -
Drawing no 300	Project no 21030	Scale @ A3 1:500	Rev E