
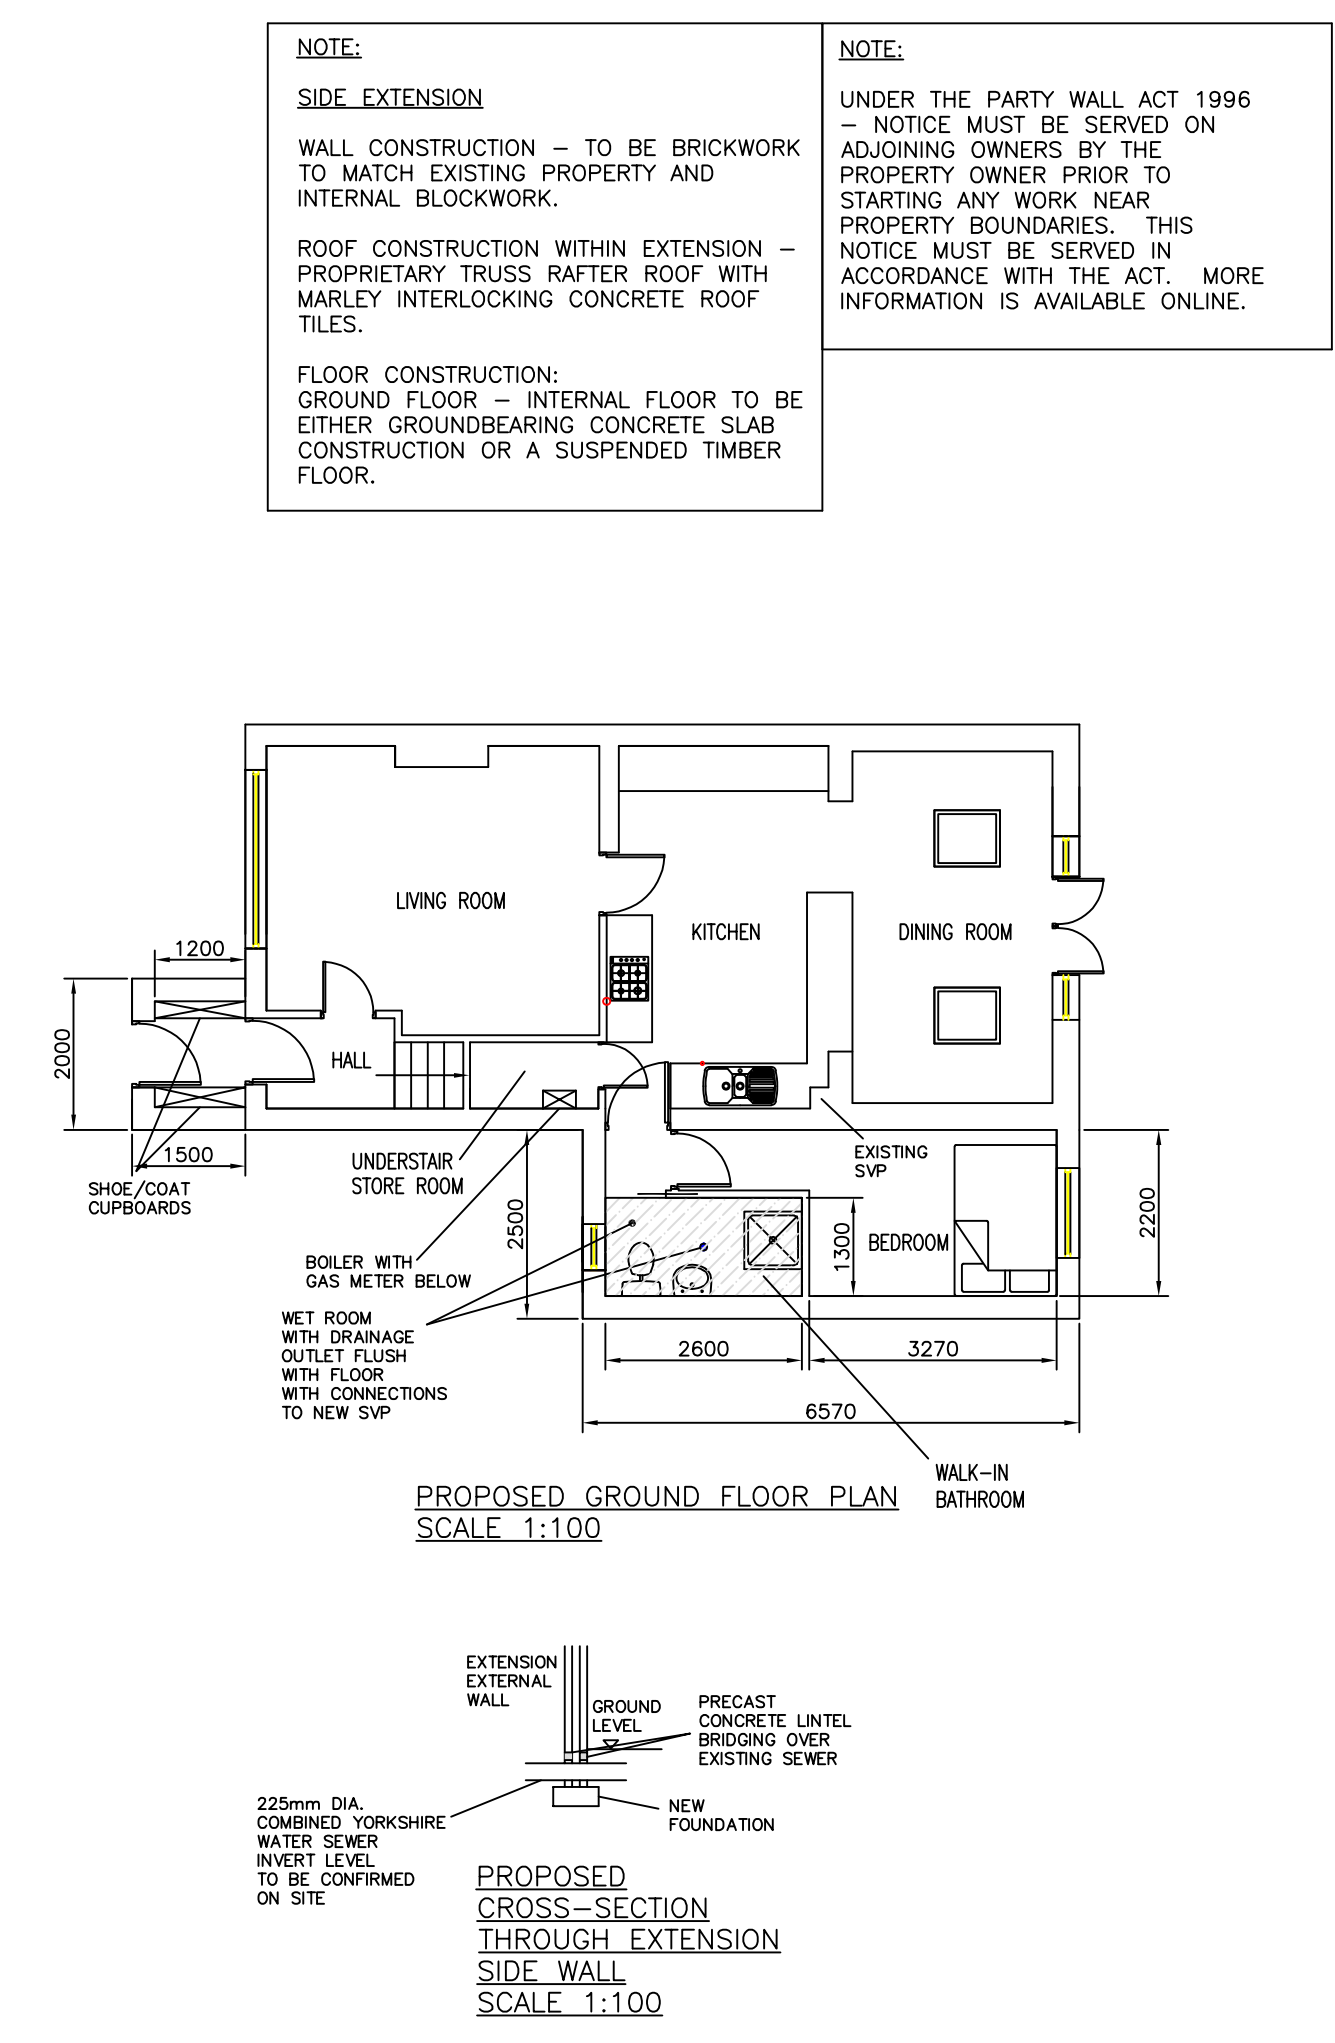
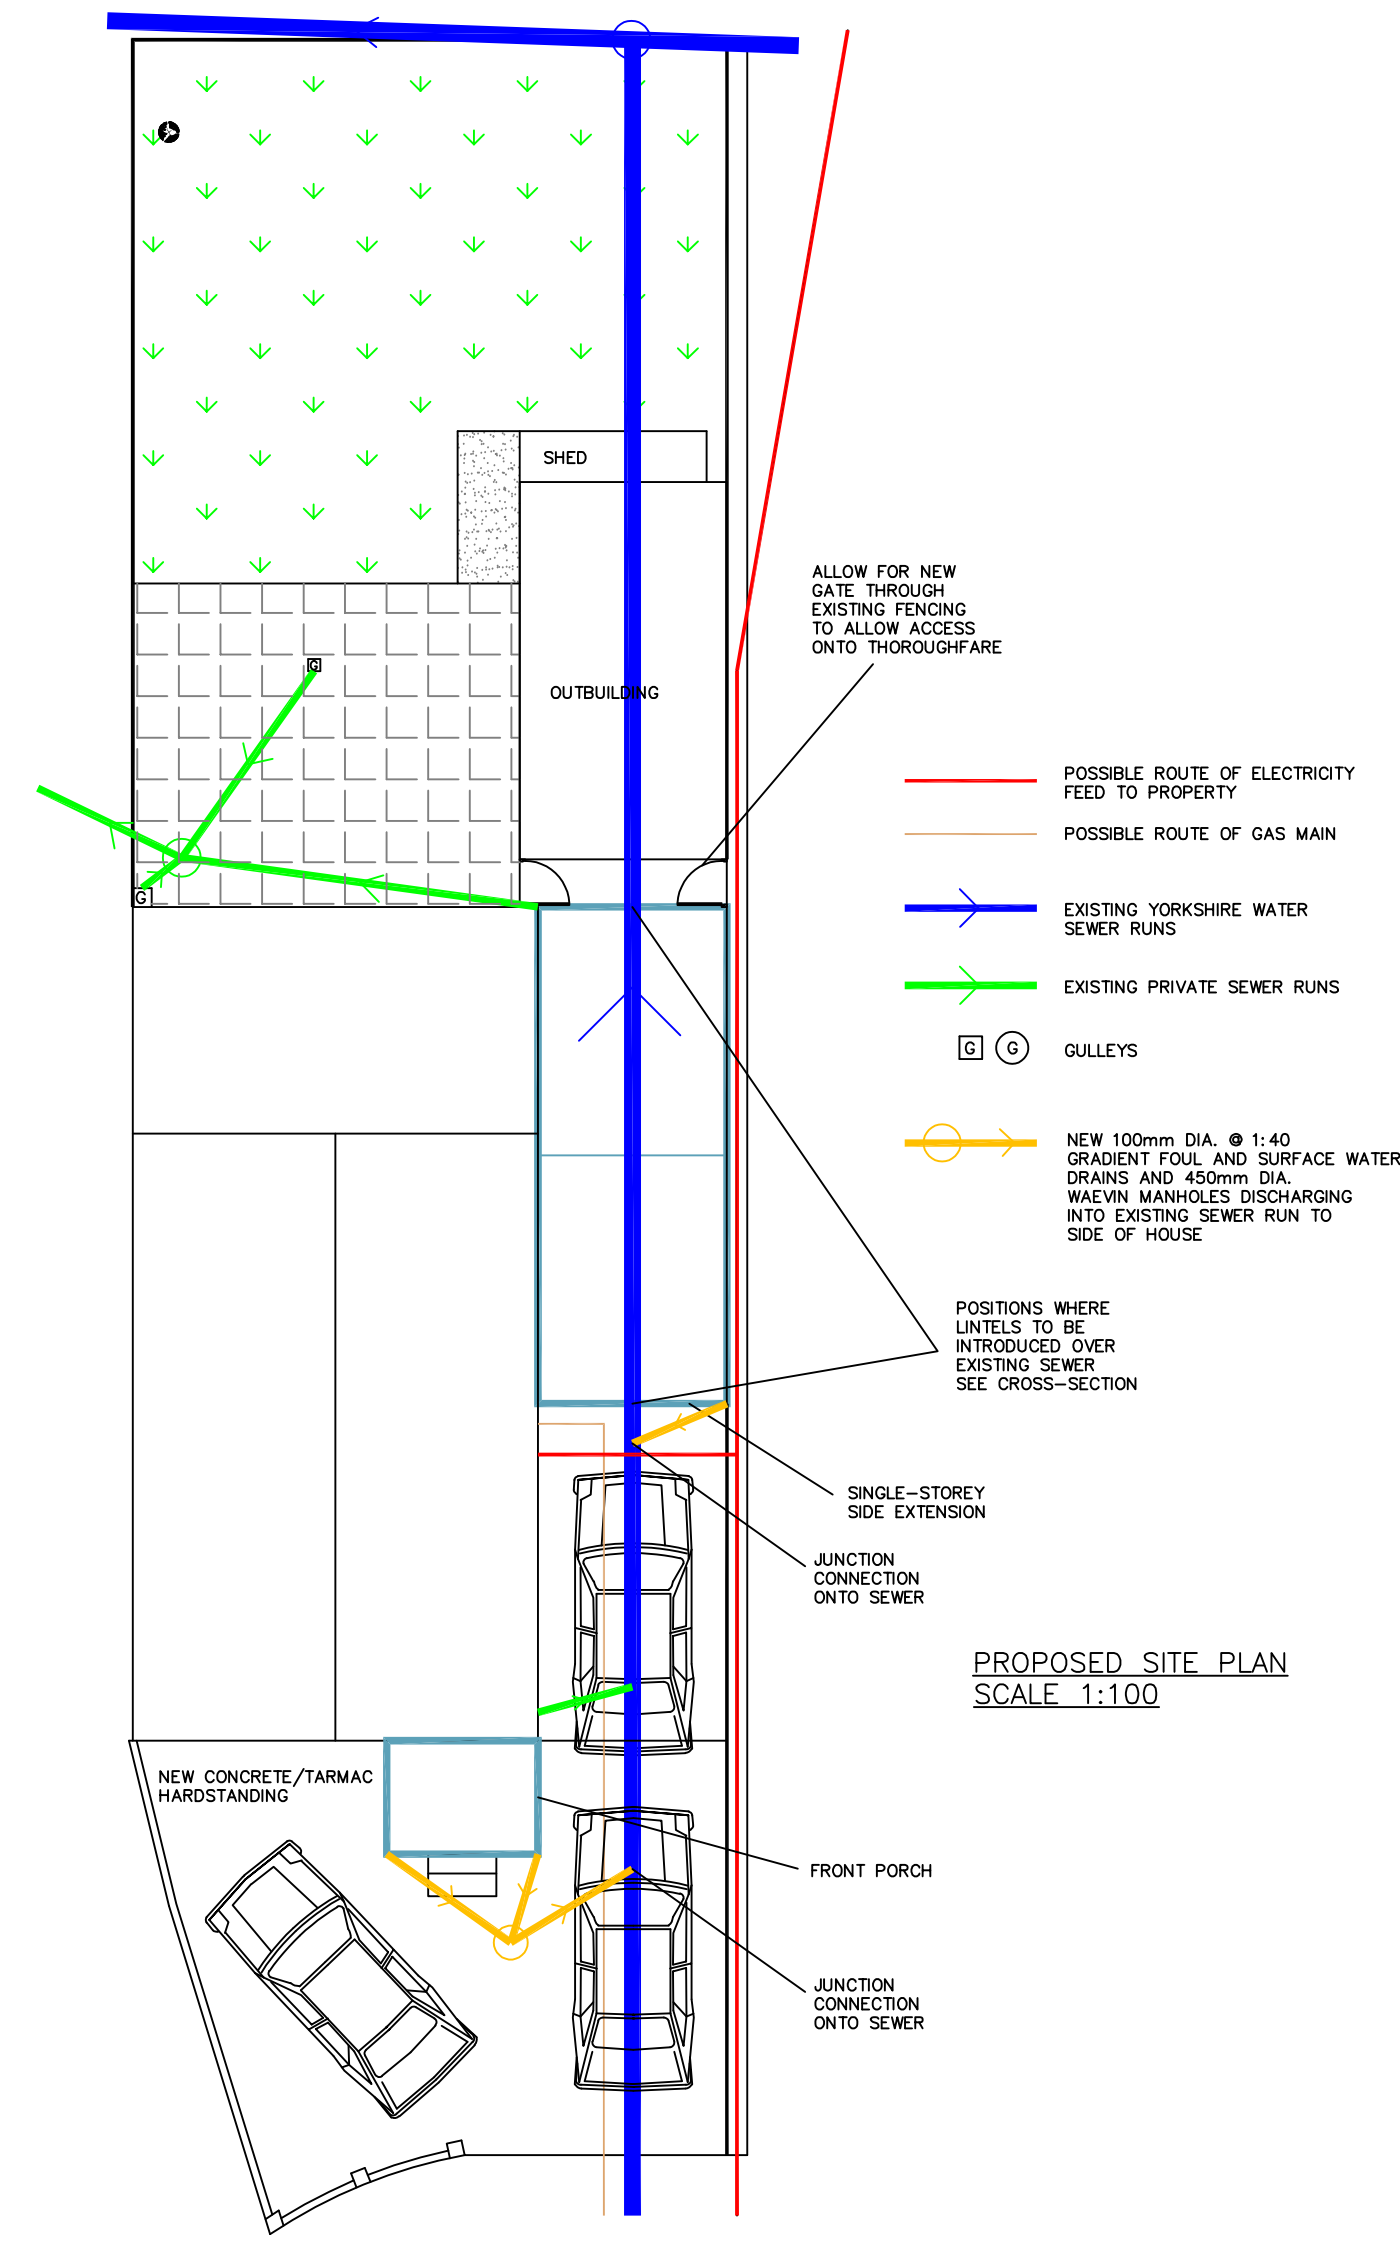
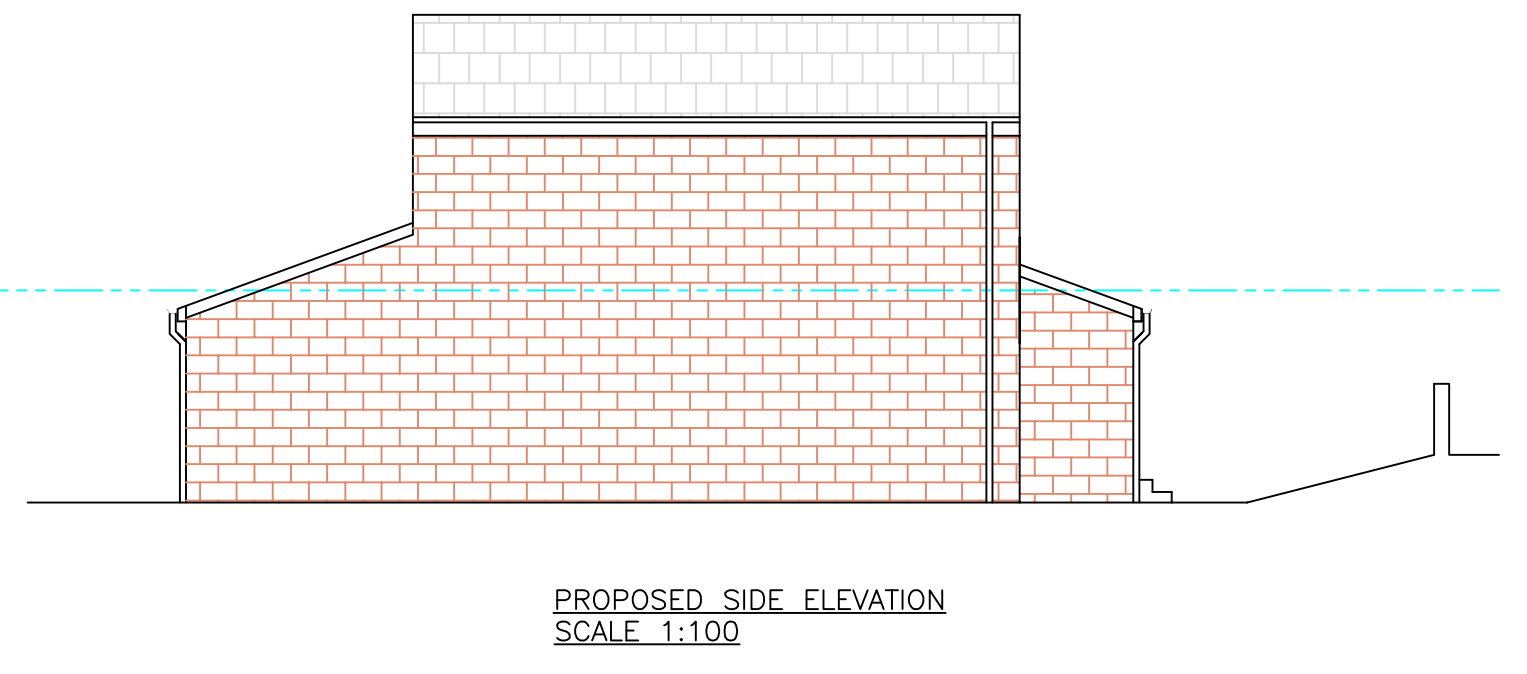


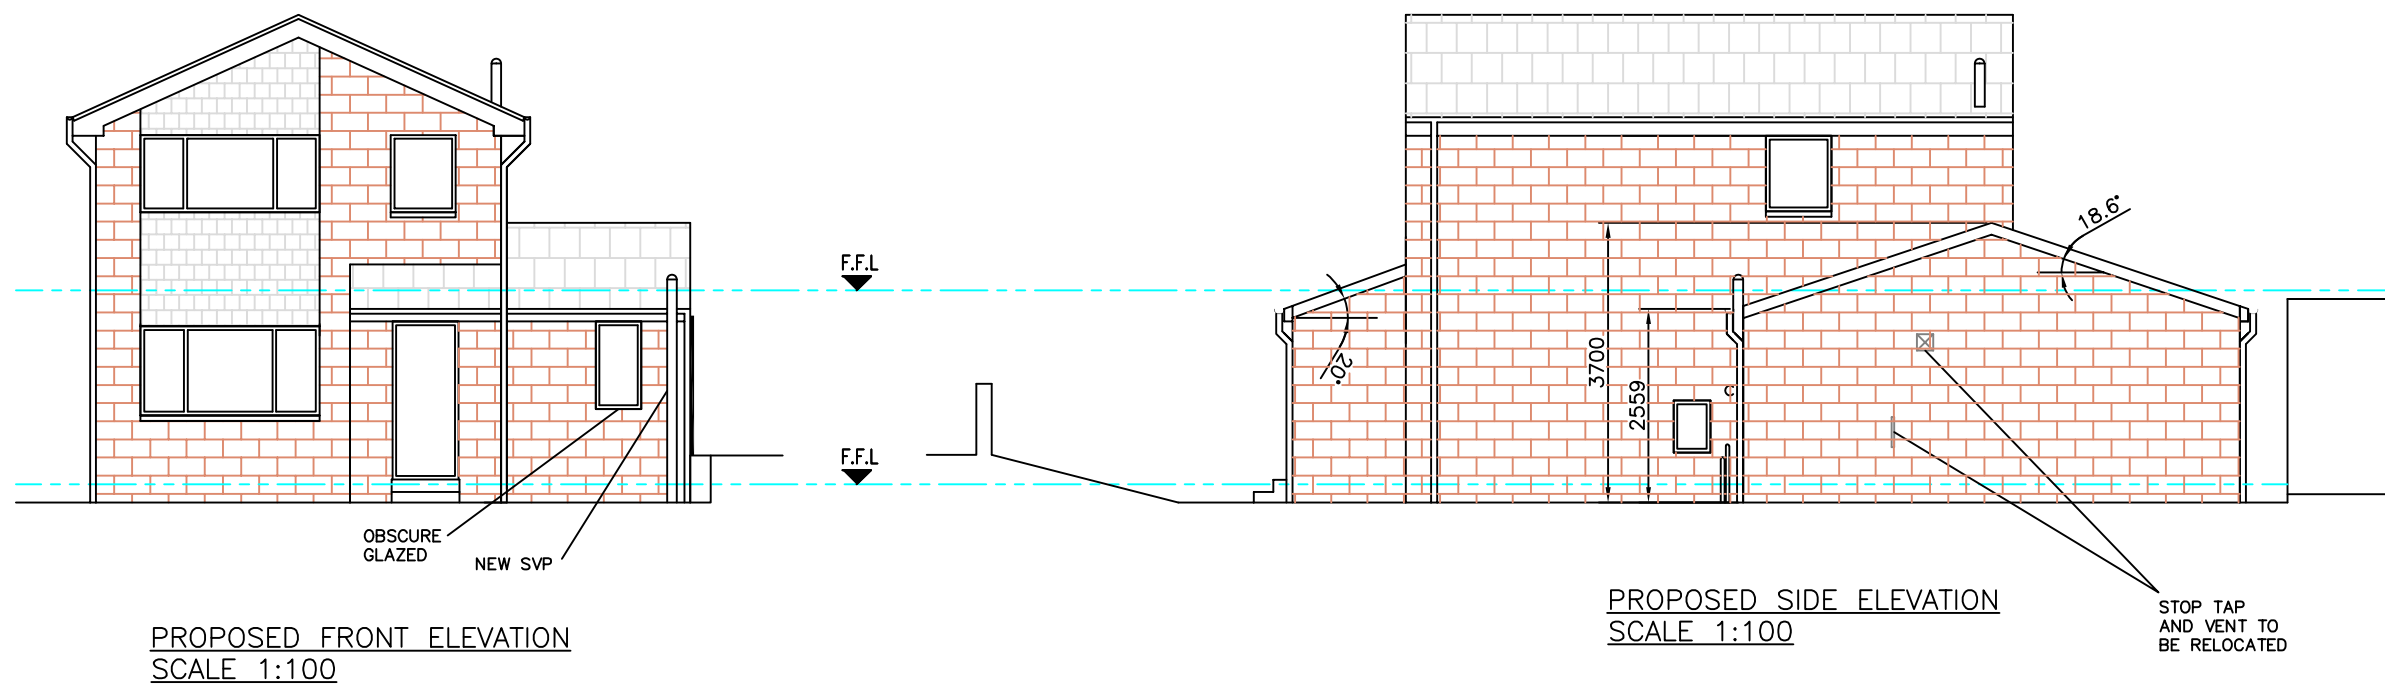

NOTE – THIS DRAWING IS FOR PLANNING PURPOSES ONLY – FURTHER DETAILED DRAWINGS WILL BE REQUIRED AS PART OF A BUILDING REGULATIONS APPLICATION.

NOTE – DO NOT SCALE OFF DRAWING. DIMENSIONS TO BE CONFIRMED ON SITE
ALL DIMENSIONS IN MM

NOTE – THIS DRAWING IS TO BE READ IN CONJUNCTION WITH DRAWING NO. S03 – WORK SPECIFICATION

Revisions		Planning Application for:	
Date	Mar 2024	Side Extension	
		27 Tyndale Walk, Batley	
		Drawing Title:	
		Proposed Plans and Elevations	
		Drawing No:	
		S02	
		Scale: As shown	
		Paper Size: A1	
		Rev	B