Only figured dimensions should be used.

Scaled dimensions should be checked with the Architect.
This drawing together with the design, is the property and copyright of the Architect and must not be reproduced without written permission

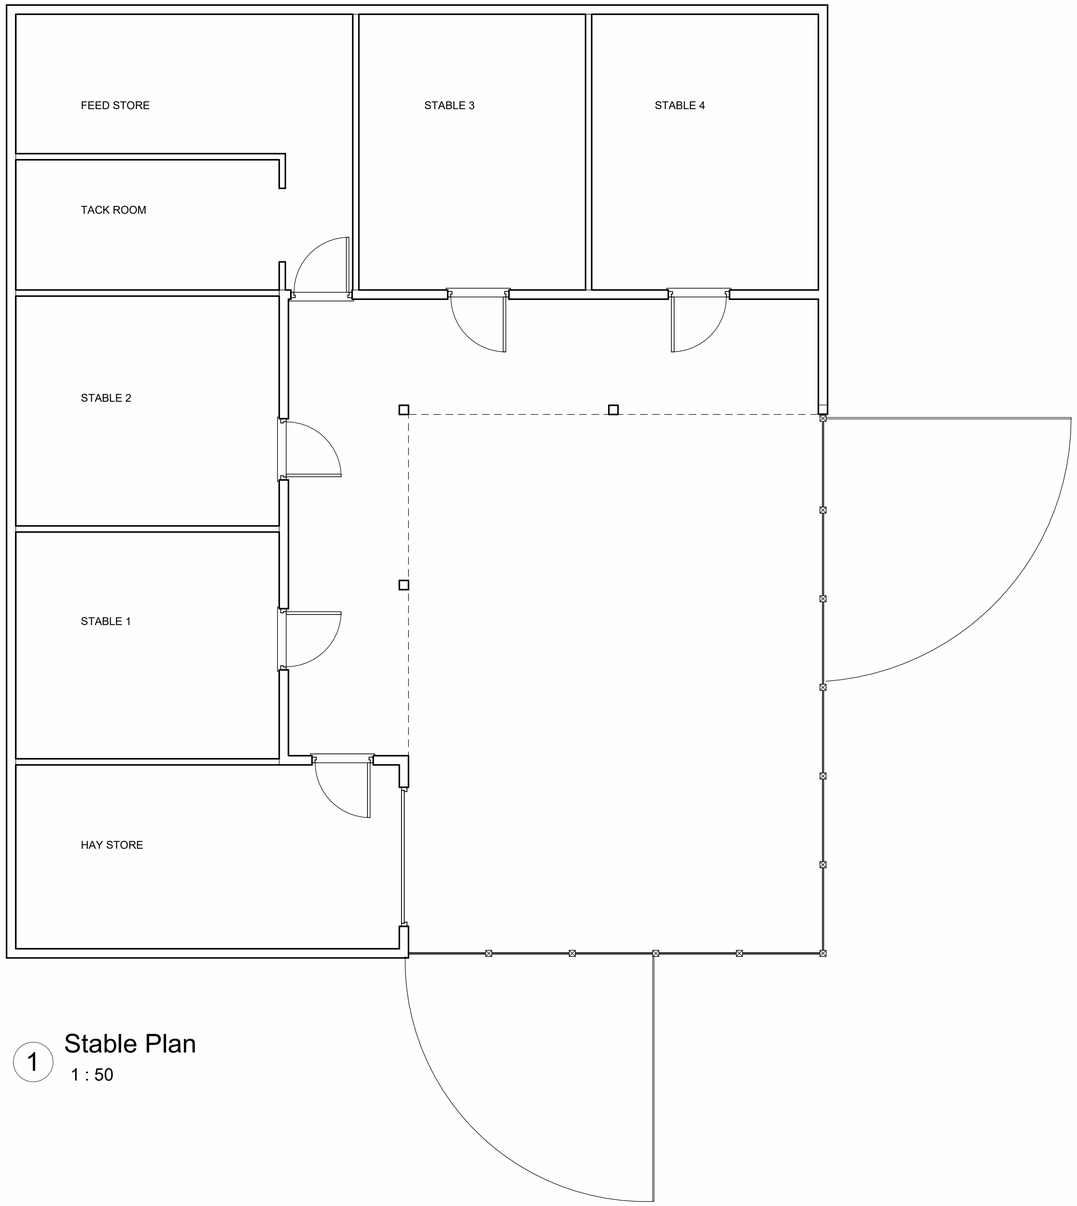


1 Stable Plan
1 : 50

3 Front Elevation A
1 : 100

5 Side Elevation C
1 : 100

4 Rear Elevation B
1 : 100

6 Side Elevation D
1 : 100

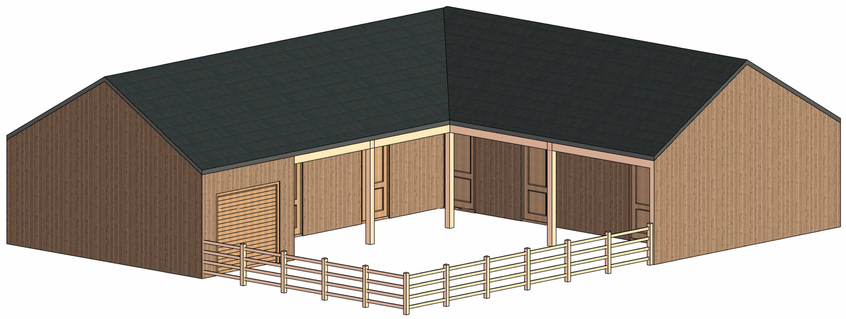

2 Stable 3D View

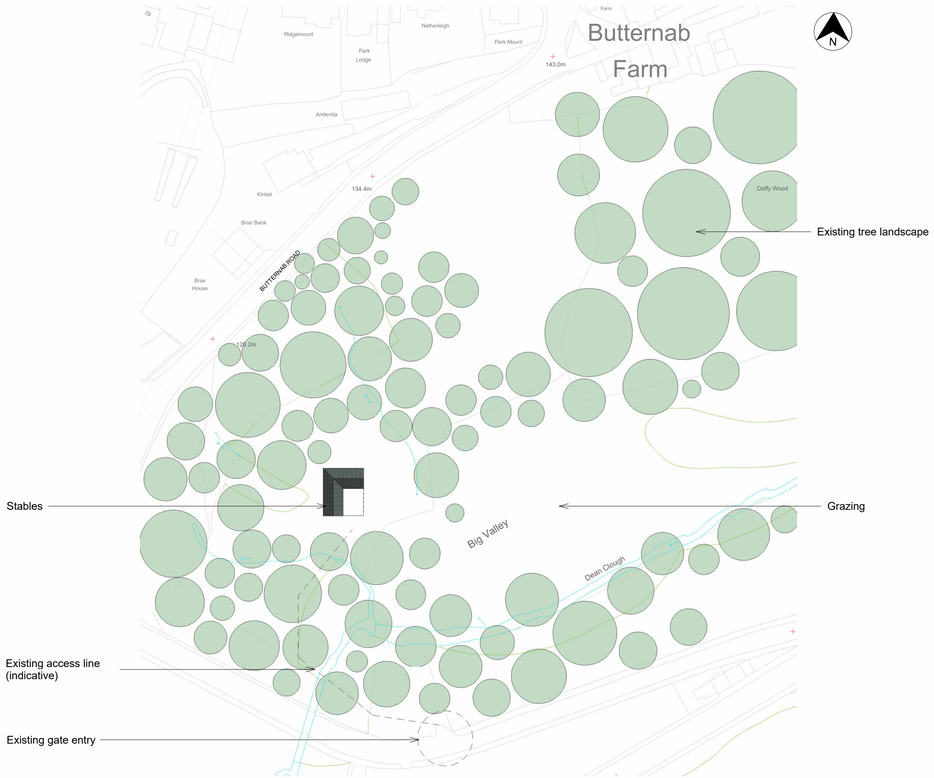


7 Proposed Stable Site
1 : 1000

0 1 2 3 4 5
GRAPHIC SCALE: 1:50

0 1 2 3 4 5 10
GRAPHIC SCALE: 1:100

0 5 10 20 50 Metres
GRAPHIC SCALE 1:1000

| rev | description | drwn | auth | date |
|---|---|---|---|---|

DO NOT SCALE OFF THIS DRAWING

ACUMEN
Designers & Architects
acumenarchitects.co.uk 01484 546 000
Headrow House, Old Leeds Road, Huddersfield, Huddersfield HD1 1SG

Client
MR & MRS SANTAR

Project
BARN CONVERSION AT BUTTERNAB FARM, HD4 7BA

| Project No | Drawing No | Rev |
|---|---|---|
| 2908 | (100)01 | |

Description
PROPOSED STABLE PLAN, ELEVATIONS, SITE PLAN AND 3D VIEW

| Scale | Date Drawn | Drawn By | Authorised By |
|---|---|---|---|
| As indicated @ A1 | MAY 24 | GH | JC |

Purpose of Issue
Planning ● Building Regs ○ Tender ○ Construction ○ Comment ○ Info ○