NOTES

1. No dimensions to be scaled.
IF IN DOUBT ASK.

2. All dimensions must be checked and verified on site by the Contractor prior to the commencement of works and Hinchliffe Architecture & Design Ltd. to be notified of any discrepancies.

3. The copyright of these drawings remains the property or Hinchliffe Architecture & Design Ltd. They must not be reproduced in any way without prior written consent from the originator (Hinchliffe Architecture & Design Ltd.)

Existing South East Facing
Front Elevation
Scale 1:100

Existing North East Facing
Side Elevation
Scale 1:100

Existing North West Facing
Rear Elevation
Scale 1:100

Existing South West Facing
Side Elevation
Scale 1:100

Existing Site Layout
Scale 1:200

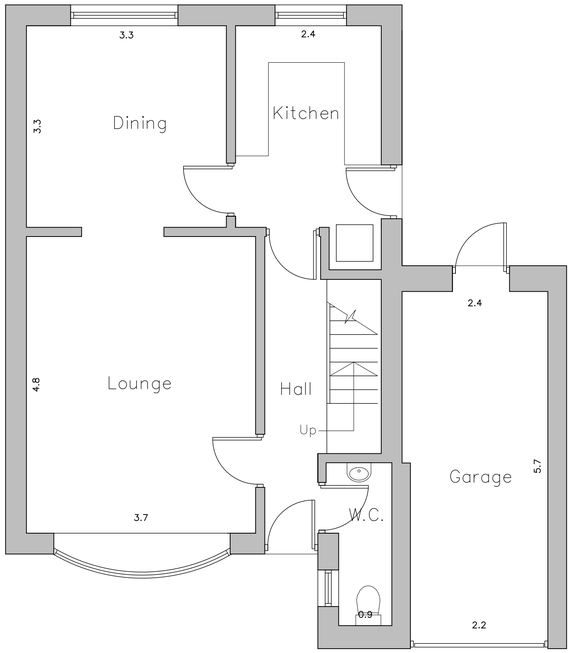

Existing Ground Floor Layout
Scale 1:50

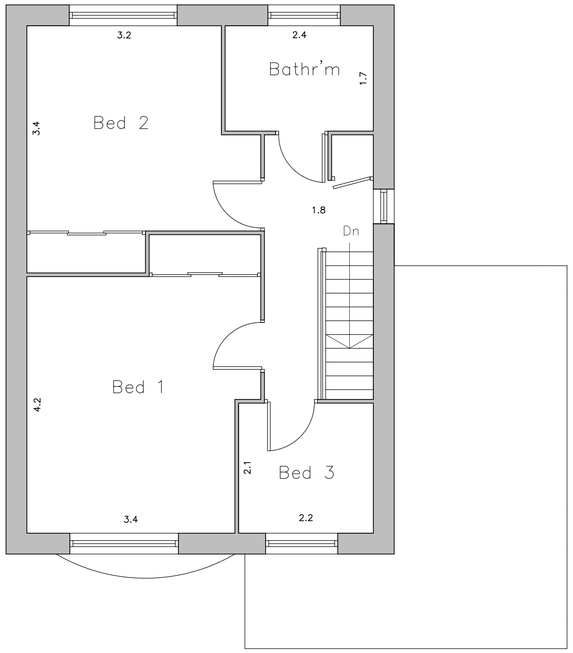

Existing First Floor Layout
Scale 1:50

EXISTING MATERIALS

- MASONRY – IRREGULAR STONE
- ROOF TILES – PANTILE ROOF TILES
- DOORS – WHITE PVCu
- WINDOWS – WHITE PVCu
- RAINWATER GOODS – WHITE PVCu
- SOFFIT's & FASCIA's – WHITE PVCu

Rev.	Date	Description

Status
PLANNING

hinchliffe architecture & design
Hinchliffe A&D
24 Carr View Road
Hepworth
Holmfirth
West Yorkshire
HD9 1HX
07921 907 162
01484 520 764
info@hinch-architecture.co.uk
www.hinch-architecture.co.uk

Client
MRS L. TAYLOR

Project
4 MEAD WAY
HIGHBURTON
HUDDERSFIELD
HD8 0TG

Drawing Title
EXISTING FLOOR PLANS, ELEVATIONS & SITE LAYOUT

Scale (at A1)	Date
AS SHOWN	MAY 2024

Drg. no.	Rev.
244–24–PL02	–

10 0 10 20 50 100mm NATURAL SCALE

ORIGINAL DRAWING SIZE 841 x 594