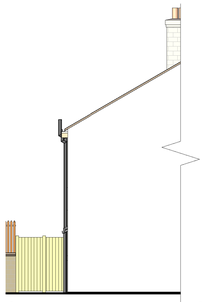

Sectional Elevation SE
1 : 100

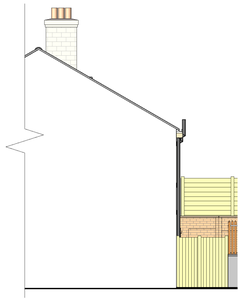

Sectional Elevation NW
1 : 100

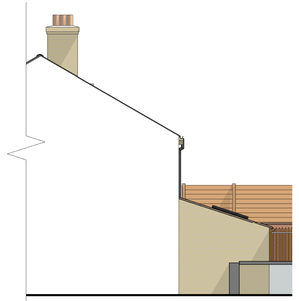

Sectional Elevation SE.
1 : 100

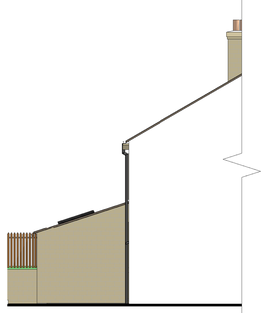

Sectional Elevation NW.
1 : 100

Rear Elevation SW
1 : 100

Rear Elevation SW.
1 : 100

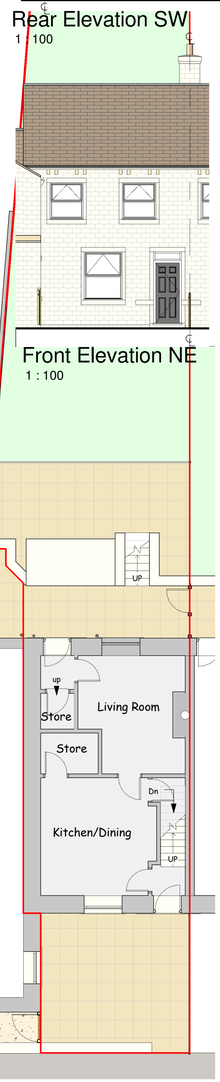

Ground Floor Plan
1 : 100

Block Plan
1 : 500

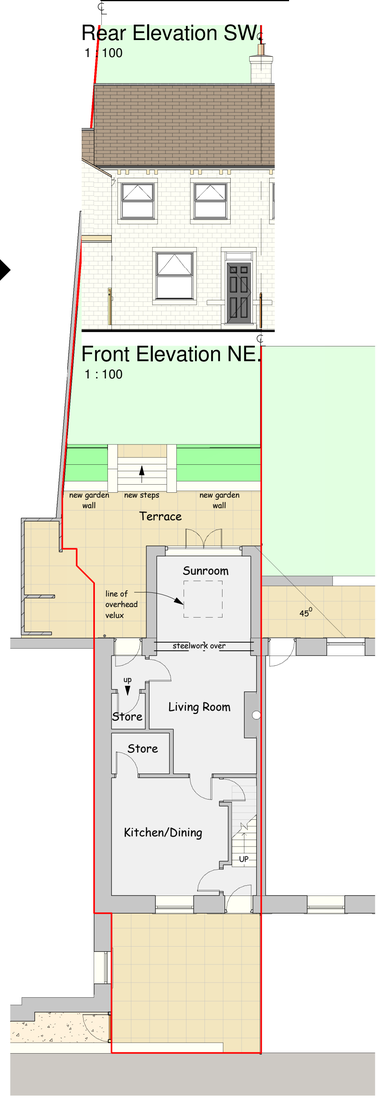

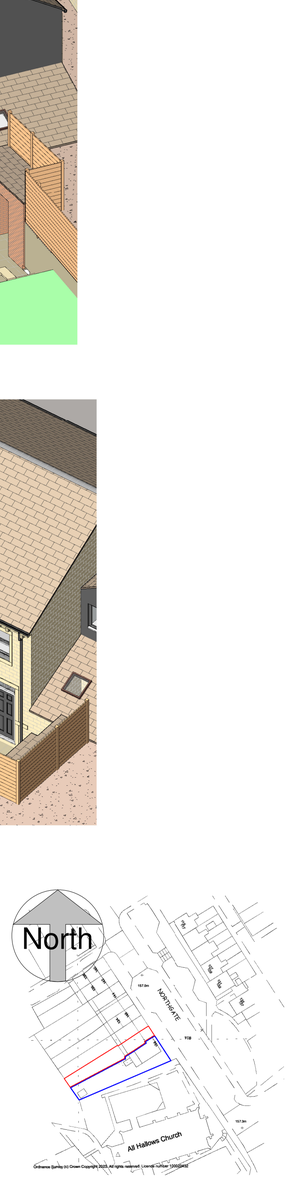

A4 Location Plan
1 : 1250

This drawing is copyright and must not be reproduced without written permission

Do not scale - Use figured dimensions only

PROJECT: Proposed Rear Extension at 152 Northgate, Almondbury, Huddersfield. HD5 8US

CLIENT: Mr Andrew Greenwood

DWG TITLE: Plans, Elevations and Views as Existing and Proposed

DWG NO.: 2420 - 01

SCALE: 1 : 100

DATE: 4/06/2024

DB ARCHITECTS
31 Moor View, Meltham, Holmfirth, HD9 5RT
t:01484 850579 e:david.dbarchitects@virginmedia.com