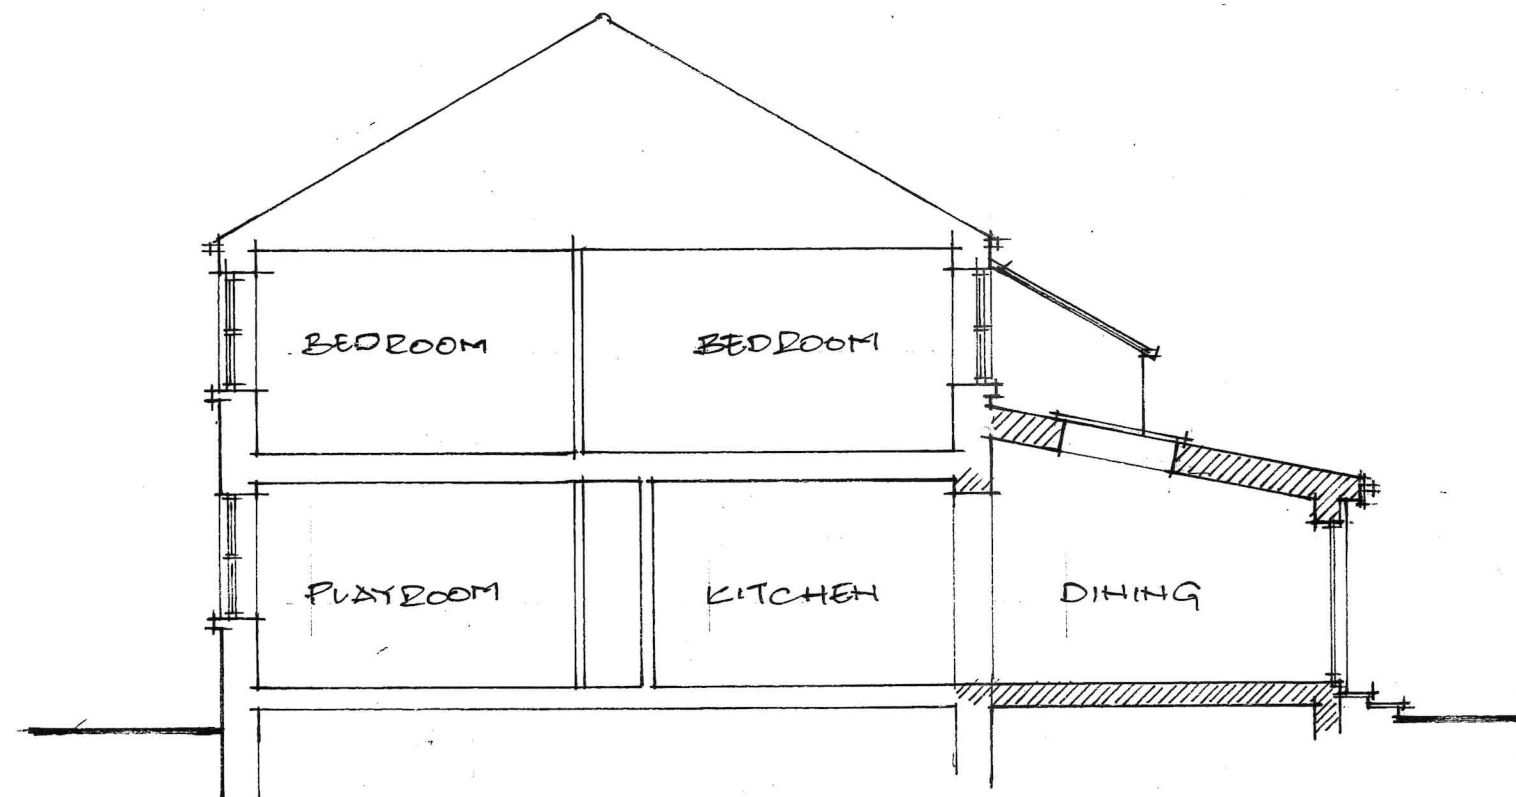


PROPOSED SINGLE STOREY REAR EXTENSION
 14 MAJOR ROAD
 FARNLEY TXS
 HD4 6U
 FOR MR & MRS A. J. BUCKLE

SECTION A-A AS PROPOSED
 Scale 1:100
 Drawing XP/6

JOHN BUCKLE
 Architecture & Design
 johnbuckle02@gmail.com

June 2024

JB/