


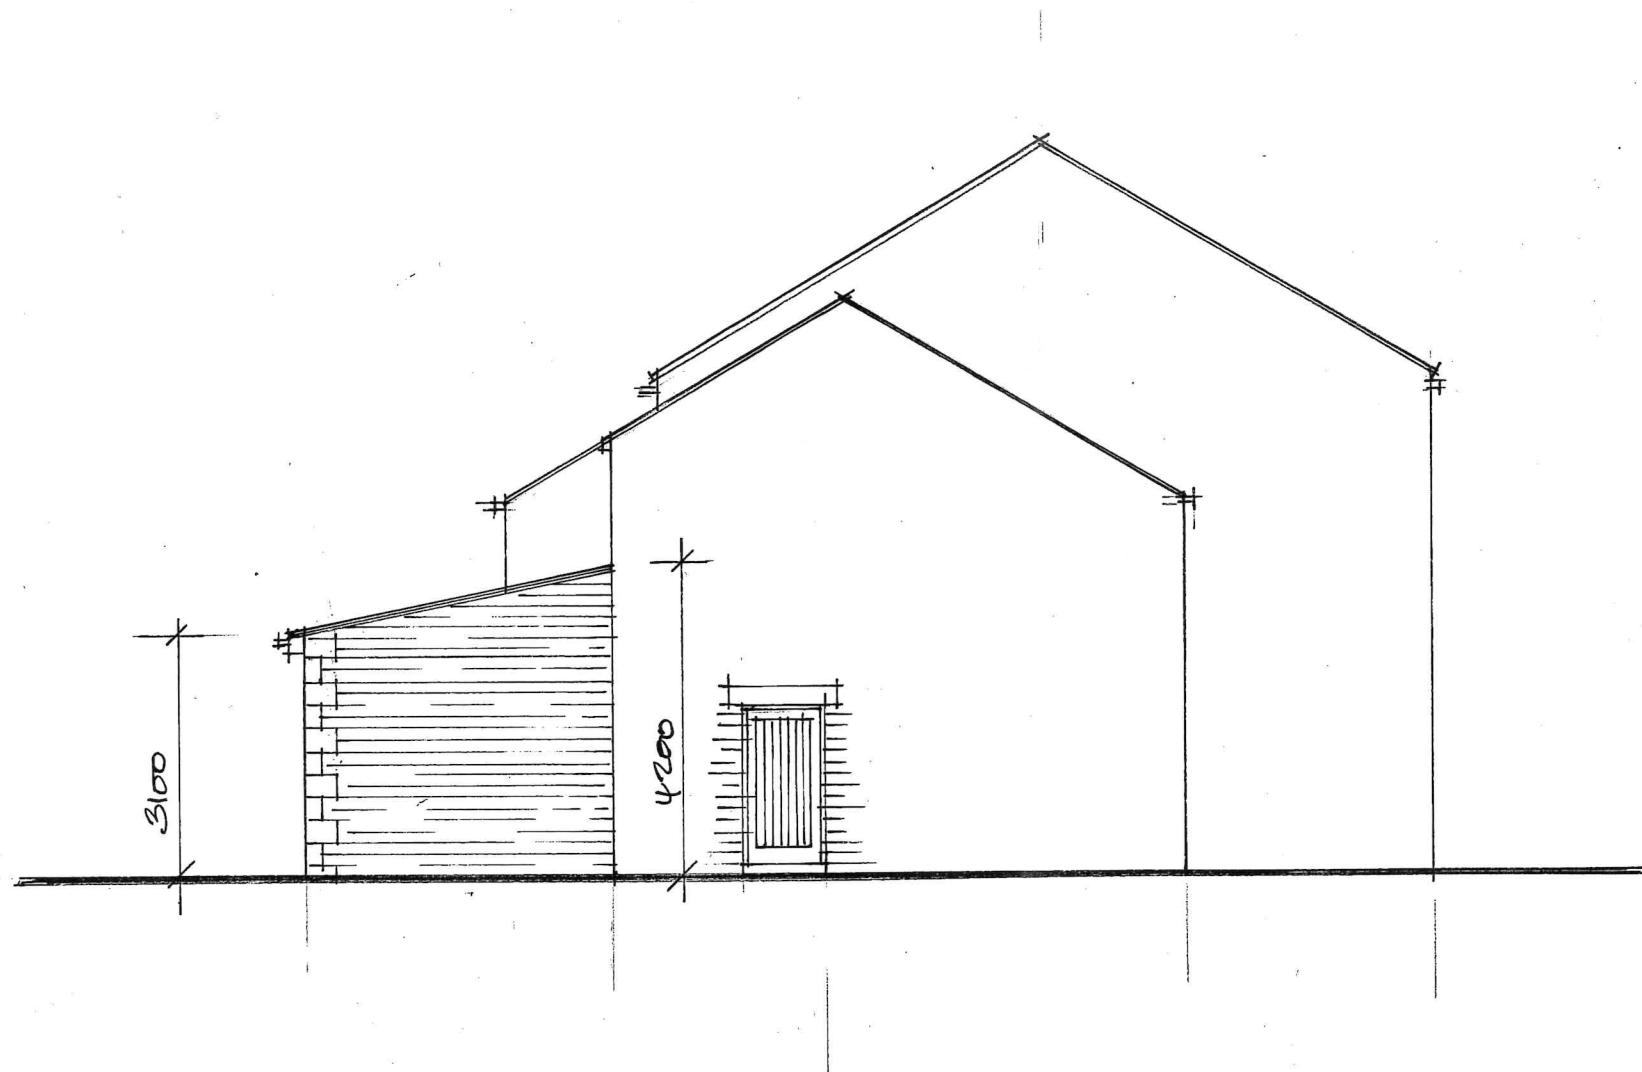

PROPOSED SINGLE STOREY REAR EXTENSION
 14 MAJOR ROAD
 FARNLEY TRAS
 HD4 6UL
 FOR MR & MRS A.J. BUCKLE

EXIST ELEVATION AS PROPOSED
 SCALE 1:100
 DRAWING A/P 4

JOHN BUCKLE
 Architecture & Design
 johnbuckle02@gmail.com

June 2024

[Signature]