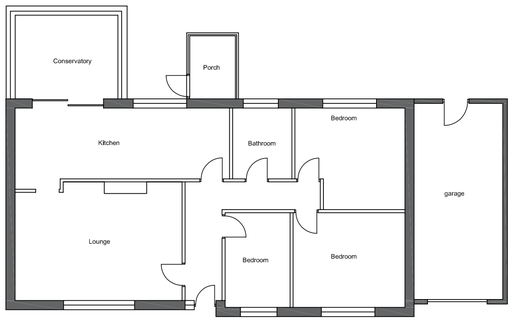

Ground floor
as existing

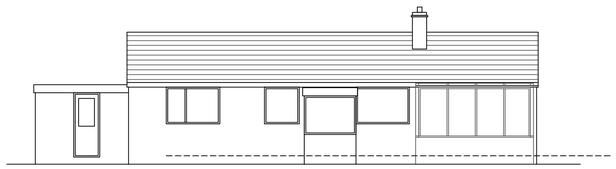

Rear Elevation.
as existing

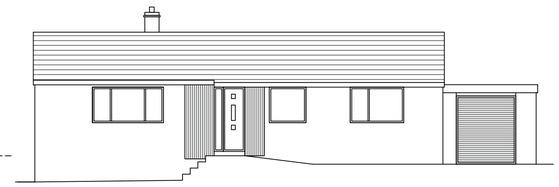

Front Elevation.
as existing

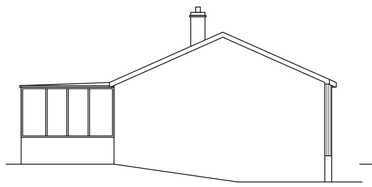

Side Elevation.
as existing

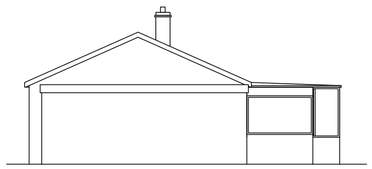

Side Elevation.
as existing

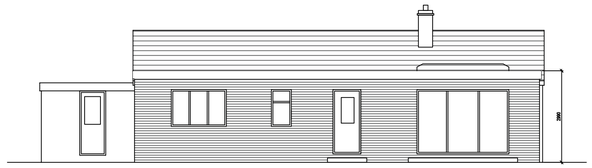

Rear Elevation.
as Proposed

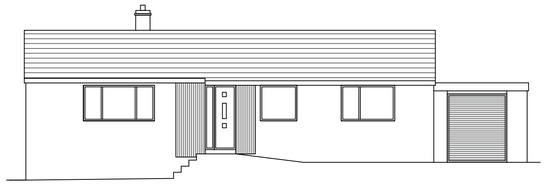

Front Elevation.
as Proposed

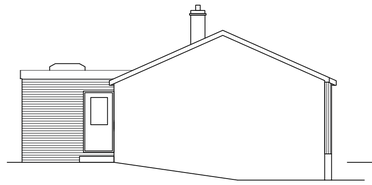

Side Elevation.
as Proposed

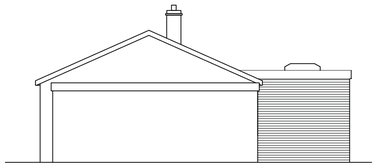

Side Elevation.
as Proposed

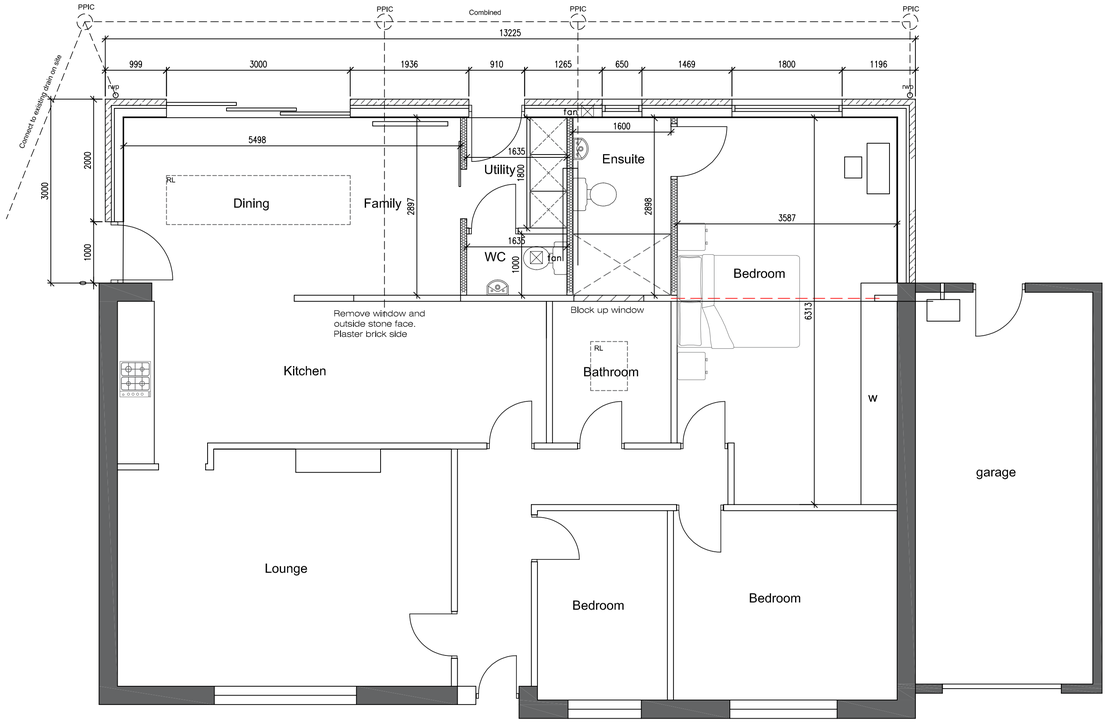

Ground floor
as Proposed

REVISION	DATE	DESCRIPTION

Paddocks Architecture

6 Sycamore Croft Skelmanthorpe
Huddersfield HD89UX
paddocksarchitecture@gmail.com 07809724712

A1

Project Proposed single storey rear extension at 1 Reservoir View Skelmanthorpe HD89AD	F 2090 R	Scale 1:100 1:50
Drawing Existing and Proposed plans Date 30/05/2024 Drg No	1	