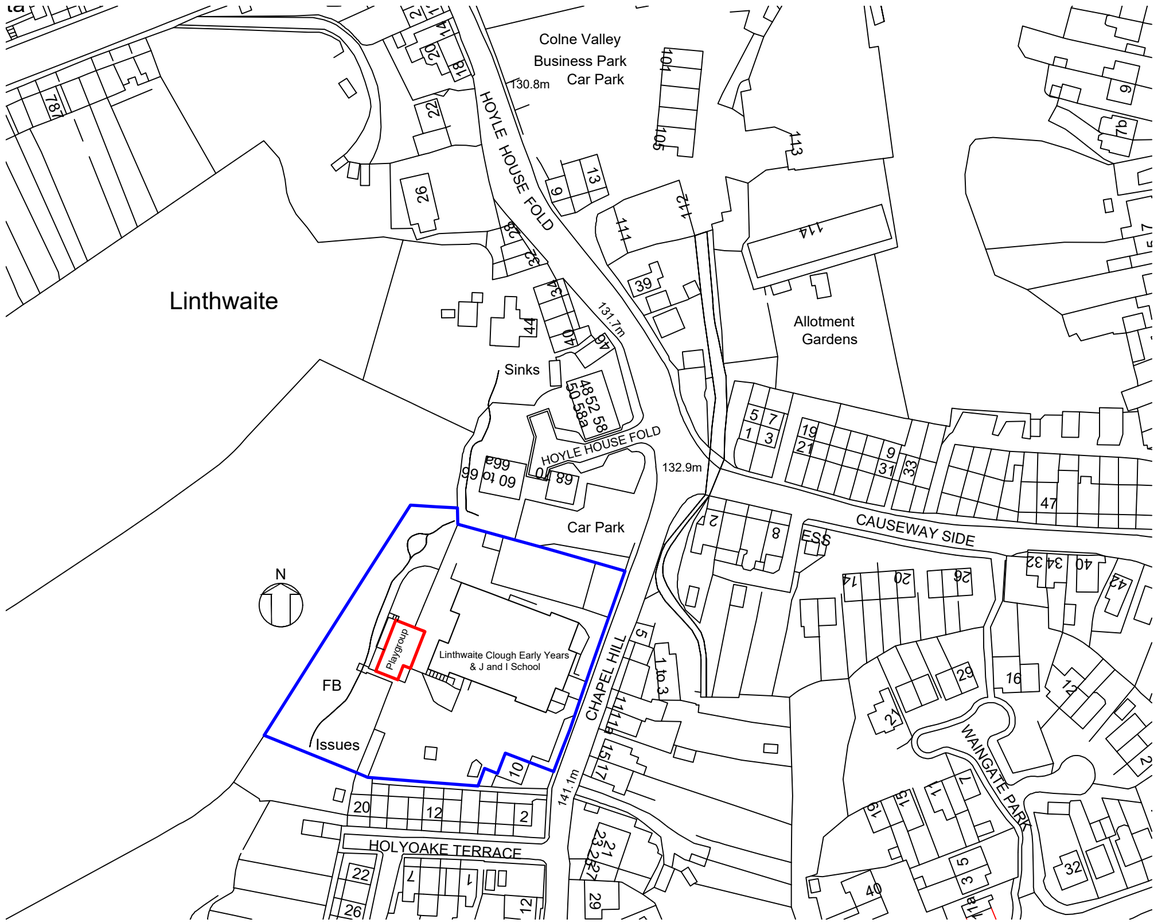

Rev	Description	Date	Drn / Chk

Document Control

Kirklees COUNCIL
Growth & Regeneration - Development

PO Box 1720
Huddersfield
HD1 9EL
T: 01484 221000
www.kirklees.gov.uk

Client

Growth & Regeneration
Development

Project

Linthwaite Clough JI and Early Years
Unit - Primary School

Sheet Title

Location Plan

Drawn dm June 2024		Checked #	
Project Number #		Issue Status Planning	
Drawing Number A01	Revision	Scale 1:1250	A2

Cad Ref c:\users\deanmasters\desktop\lc planning 2024

This drawing is to be read in conjunction with all other drawings and contract documents issued.
All dimensions must be checked and verified on site before commencing any works.
This drawing is copyright and remains the property of Kirklees Council.

Plotted by Dean Masters on 19/06/2024 at 1:1 plot scale