41877 WALKER 500

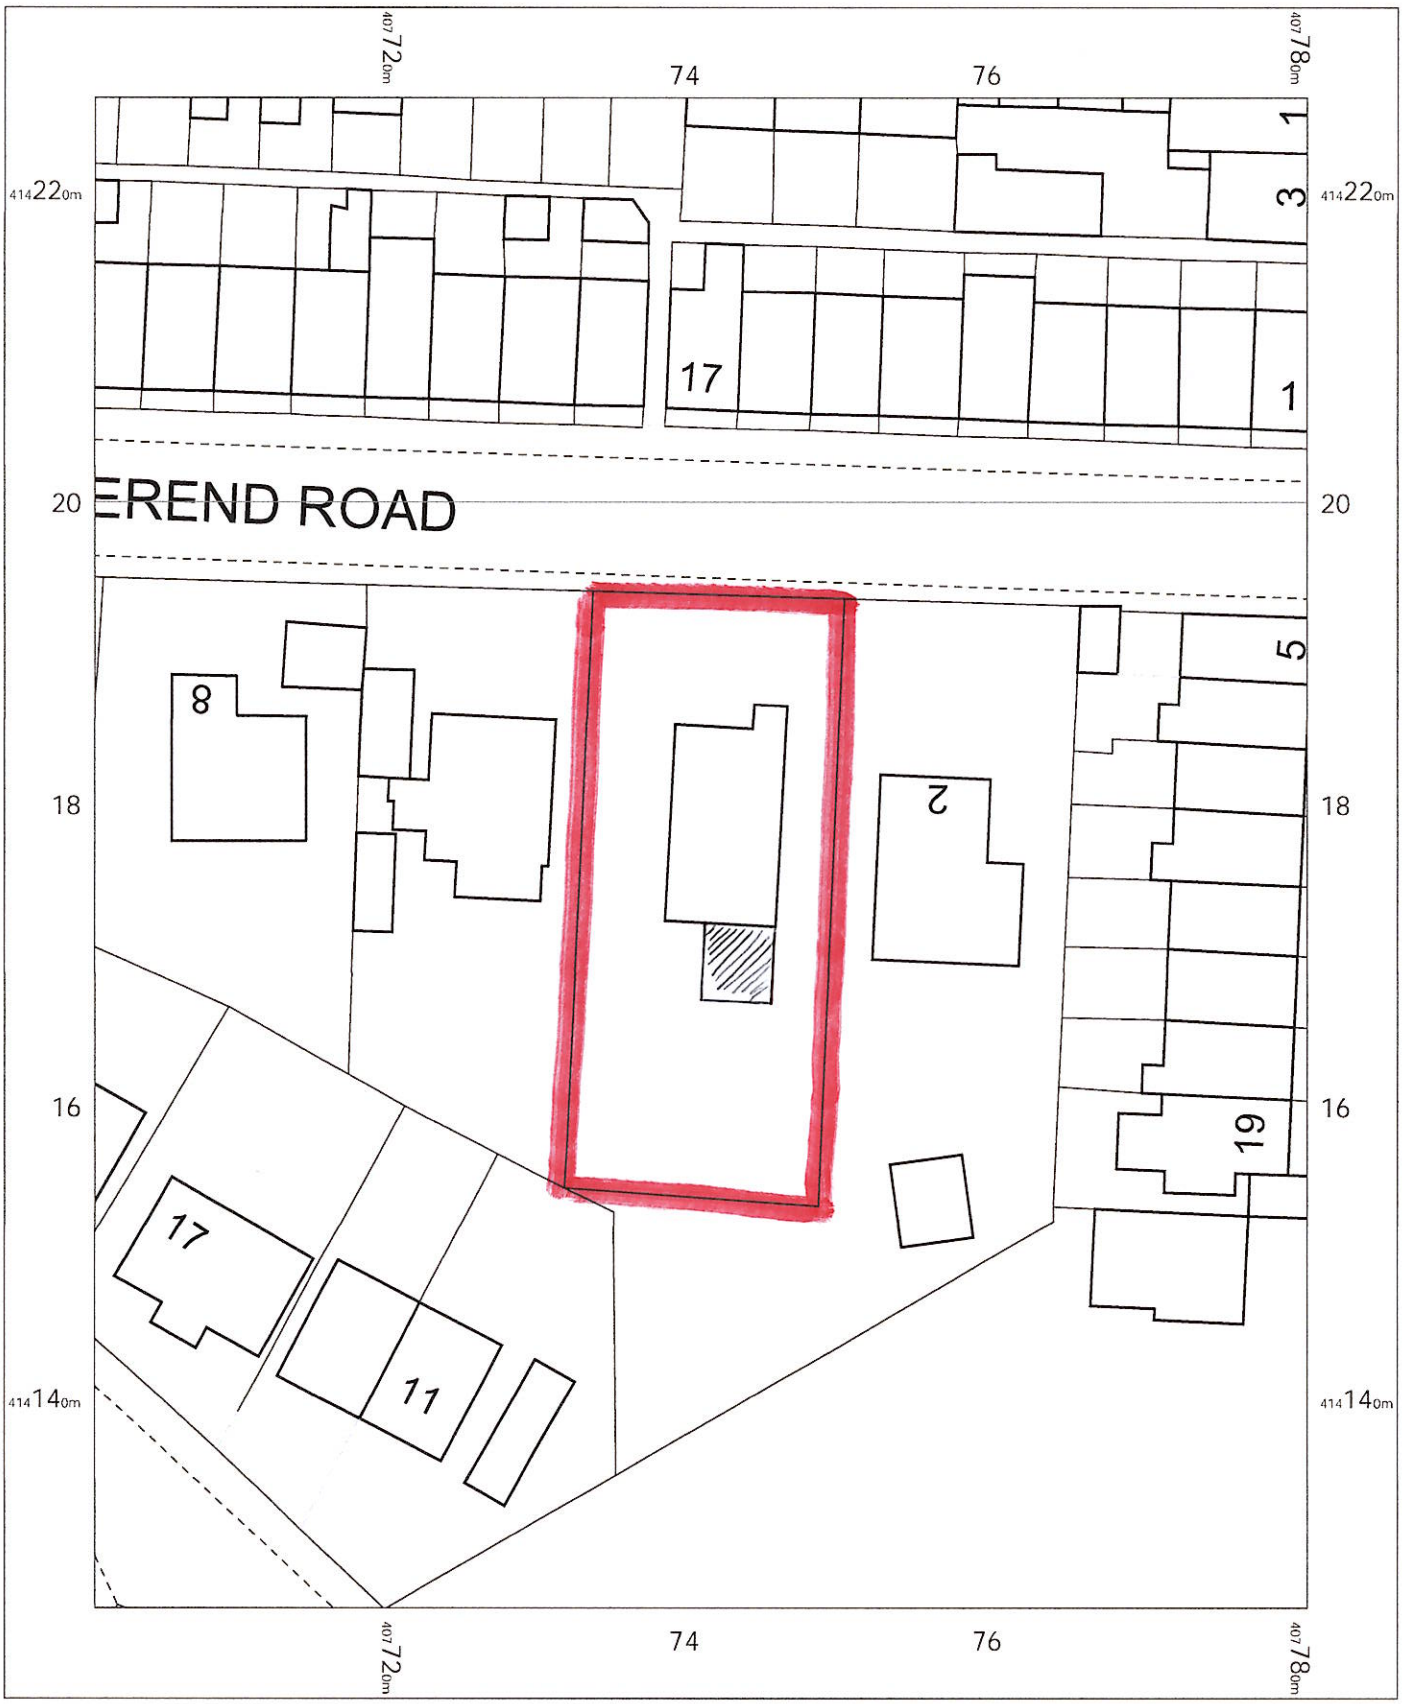

OS MasterMap 1250/2500/10000 scale
Thursday, June 20, 2024, ID: BW1-01171403
maps.blackwell.co.uk

1:500 scale print at A4, Centre: 407741 E, 414177 N

©Crown Copyright Ordnance Survey. Licence no. 100041041

N

BLACKWELL'S
MAPPING SERVICES
PERSONAL & PROFESSIONAL MAPPING
www.blackwellmapping.co.uk
TEL: 0800 151 2612
maps@blackwell.co.uk