
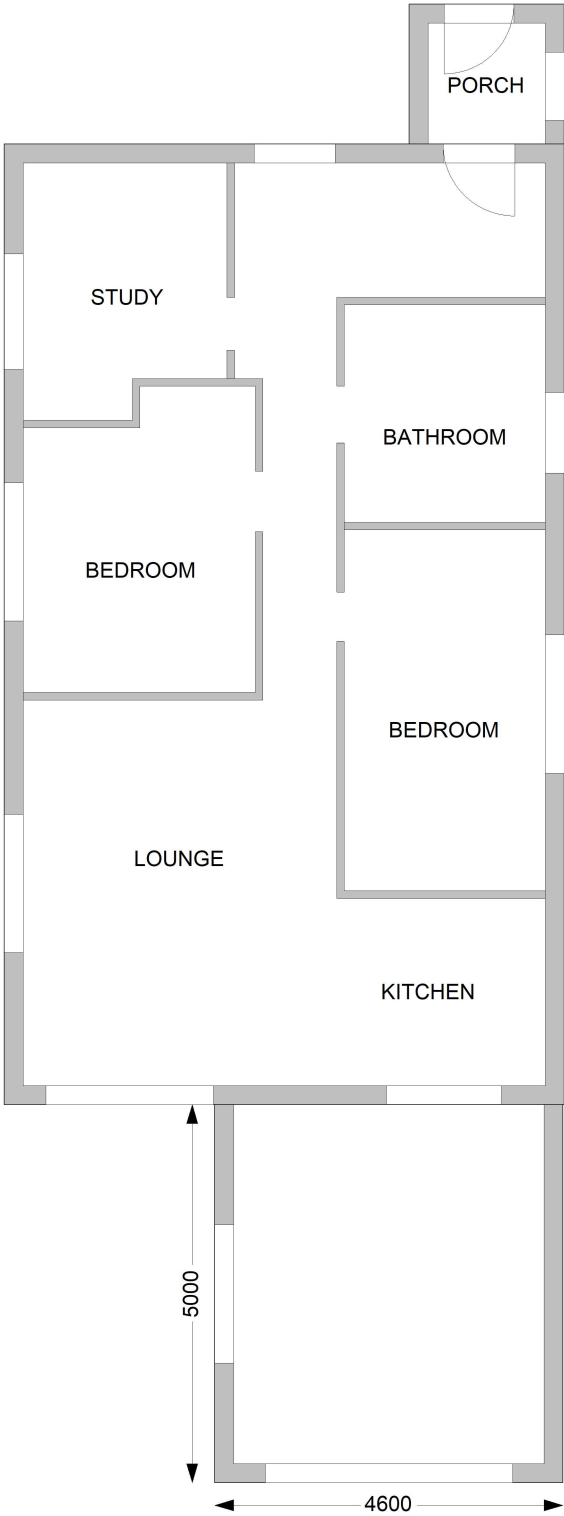


Proposed Plan View (With Boundary)

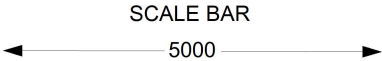

Proposed Site Address

4 NETHEREND ROAD

SLAITHWAITE
HD7 5EA

A3

Drawing Scale: 1:100