Proposed Left Elevation

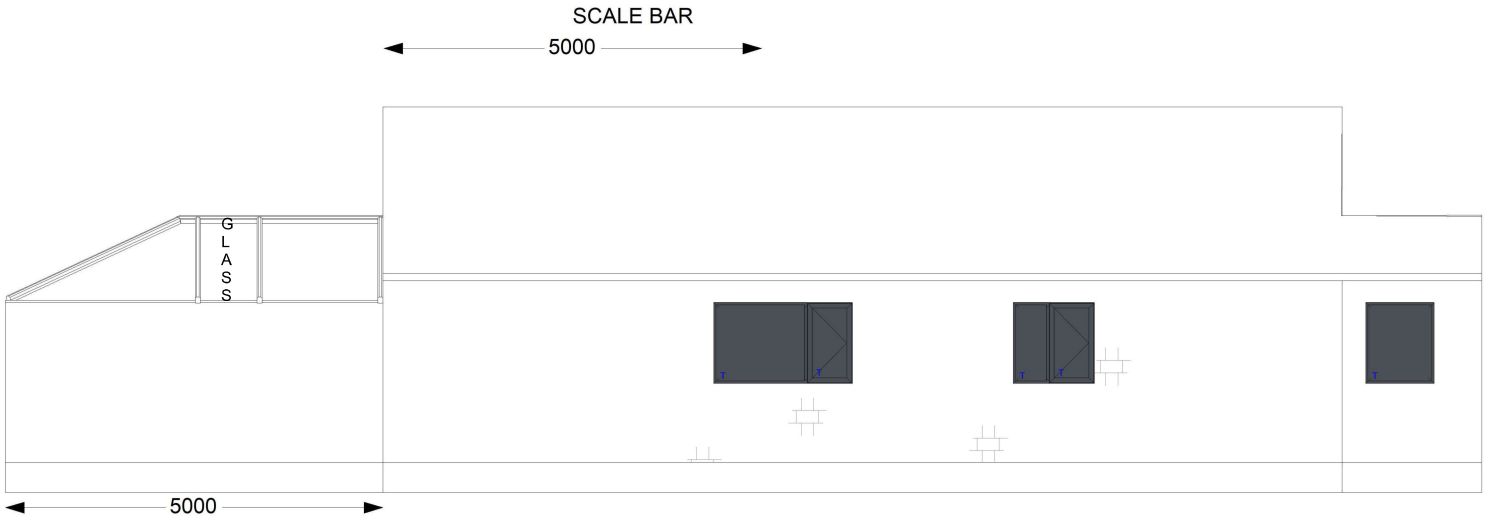

Proposed Site Address

4 NETHEREND ROAD

SLAITHWAITE
HD7 5EA

A4
Drawing Scale: 1:100

ROOFWRIGHT X