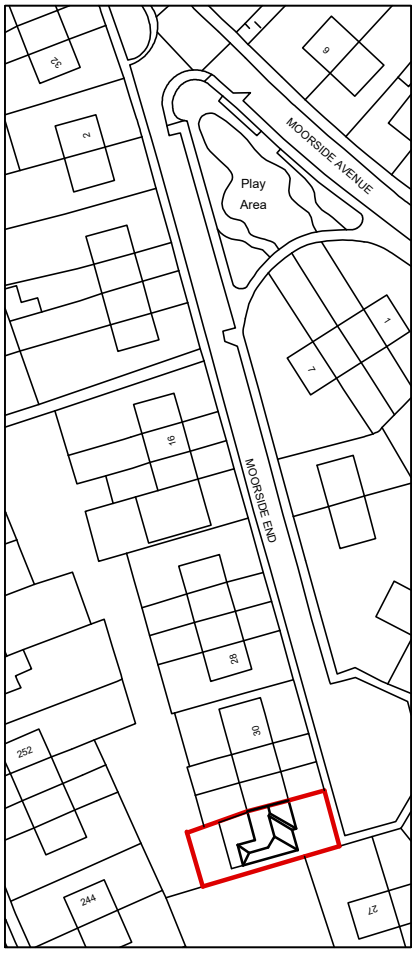

PROPOSED SITE PLAN SCALE 1:1250

P.D ARCHITECTURAL SERVICES

Plans drawn for local authority approval

- Domestic Extensions
- Loft Conversions
- New garages / Conservatories
- New Homes

Tel: 07867784564

Free Consultation / Survey

Project:	LOCATION PLAN
Title:	PROPOSED SIDE AND REAR EXTENSIONS 36 MOORSIDE END WAKEFIELD WF13 4QN
Client:	M SHAKEEL

Scale: 1:1250	Drawn: P.M	Rev
Date: JUNE 2024	PDA 22-066-004.	A