
 
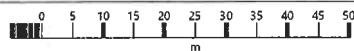



LOCATION PLAN 1:1250

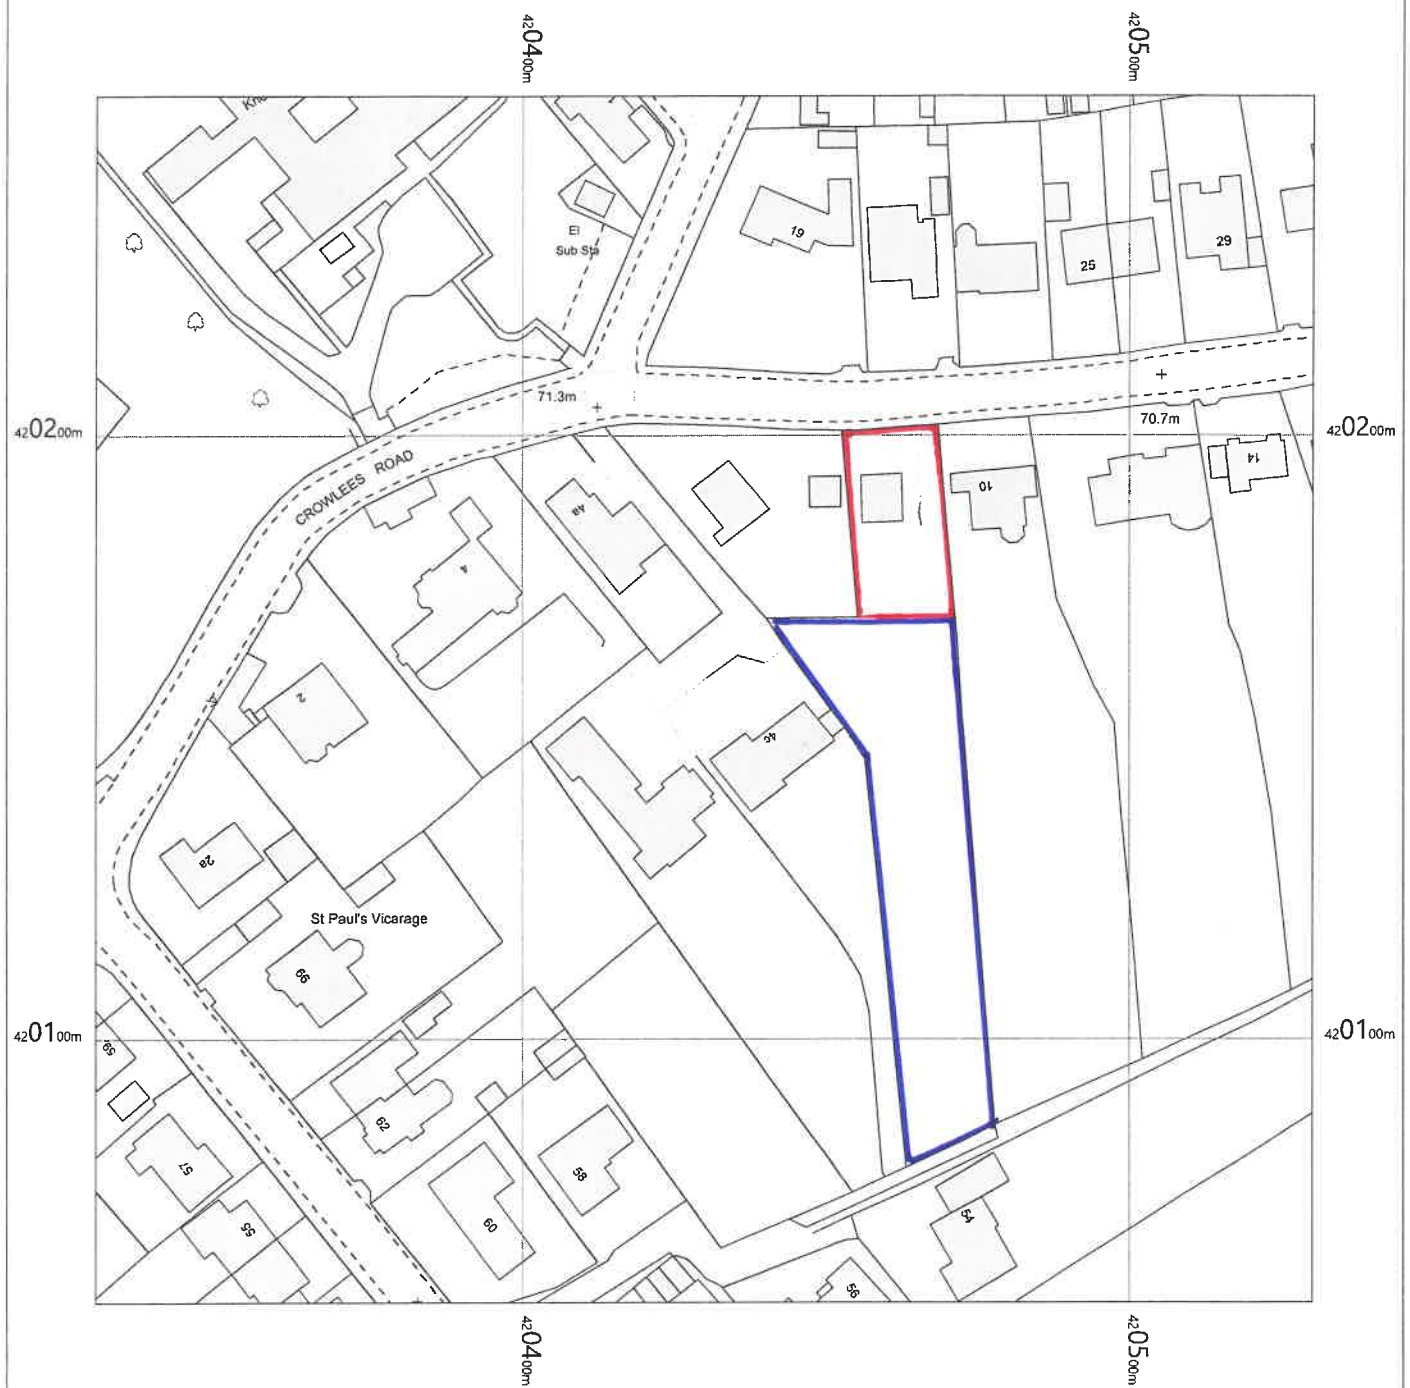

OS MasterMap 1250/2500/10000 scale
Friday, November 19, 2021, ID: BW1-01003867
maps.blackwell.co.uk

1:1250 scale print at A4, Centre: 420430 E, 420156 N

©Crown Copyright Ordnance Survey. Licence no. 100041041

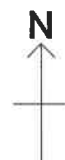

BLACKWELL'S
MAPPING SERVICES
PERSONAL & PROFESSIONAL MAPPING
www.blackwellmapping.co.uk

TEL: 0800 151 2612
maps@blackwell.co.uk

