




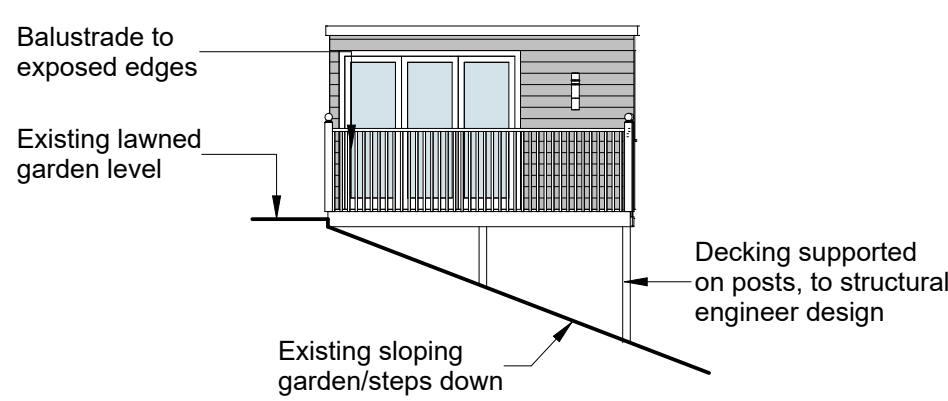


Elevation A
Scale: 1 : 100

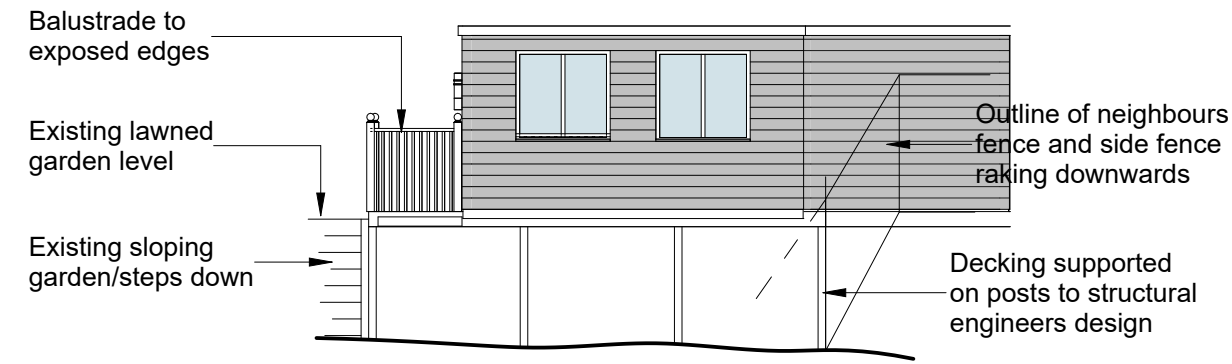

Elevation B
Scale: 1 : 100

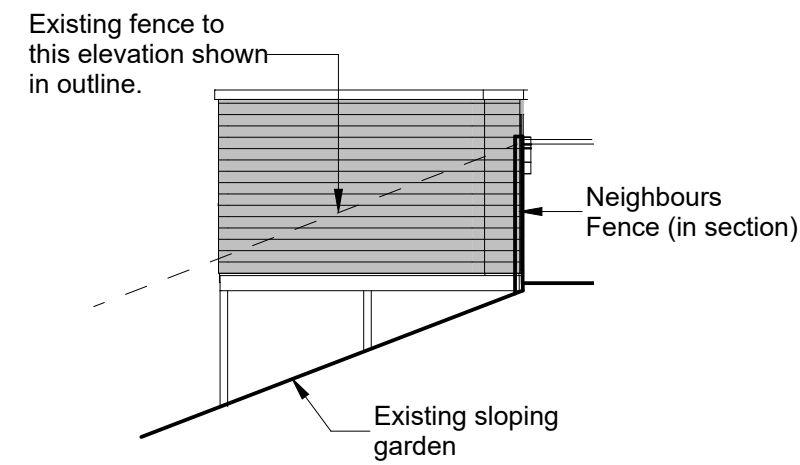

Elevation C
Scale: 1 : 100

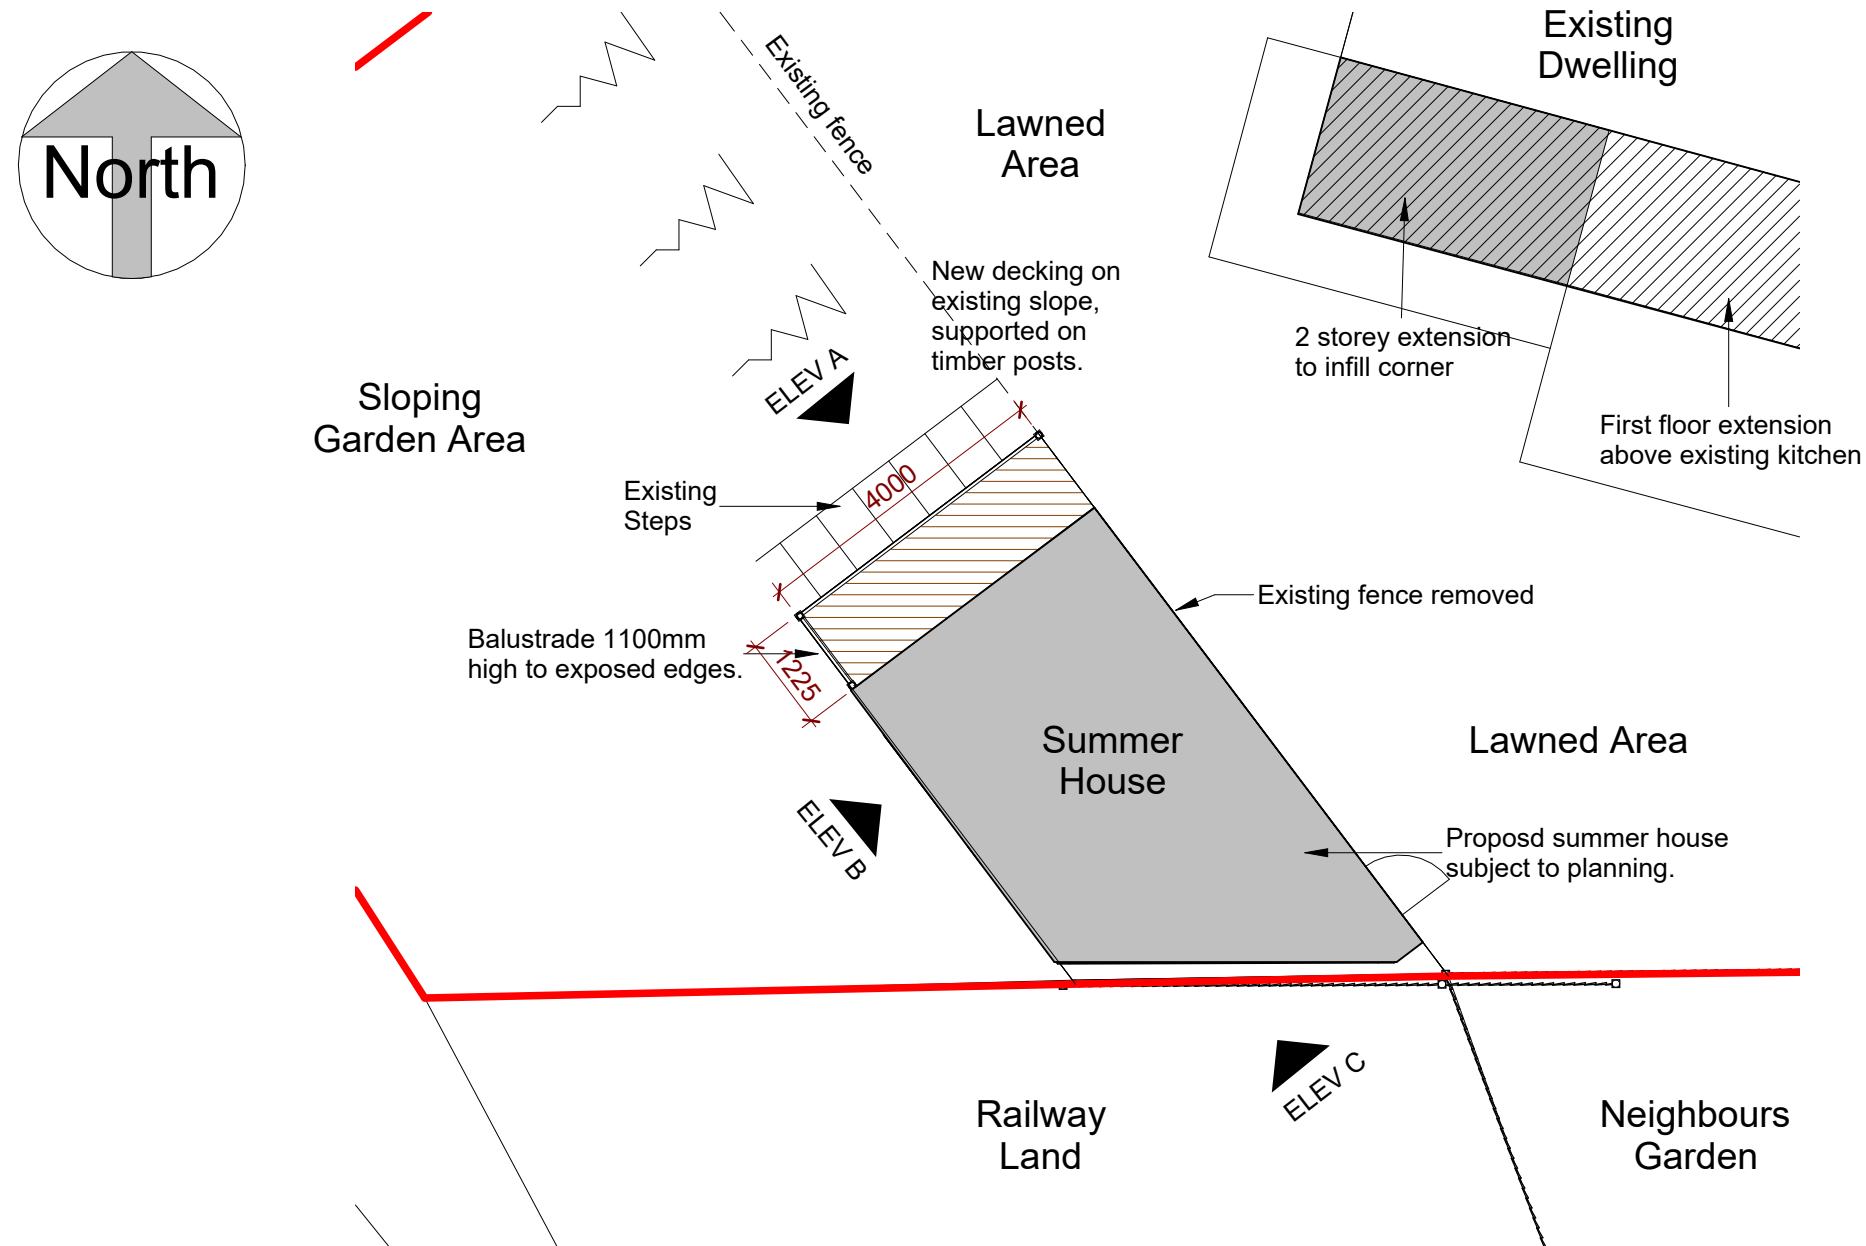

Decking Plan
Scale: 1 : 100

No.	Description	Date
A	Summerhouse enlarged	13/6/24
B	Summer house elevations added to decking	25/6/24
Scale Bar: 1:100 0m 1 2 3 4 5 6 7 1:50 0m 0.5 1 1.5 2 2.5 3 3.5 Drawing Issue Status: Planning No dimensions to be scaled from this drawing either in paper or electronic form. All dimensions to be checked on site prior to manufacture, setting out, or construction. Any discrepancies to be notified for clarification. All work to be carried out strictly in accordance with current Building Regulations Approved Documents, British Standards, Codes of Practice, statutory regulations, and manufacturers instructions whether specifically referred to or not. This drawing and any design thereon is the copyright of Richard Jagger & RJ Architectural Design Limited and must not be reproduced in any way without their written consent. All references to RJ Design or other abbreviation, shall be taken to mean "RJ Architectural Design Ltd" Company No: 15432045. Director: Richard Jagger MCAT, C.Build E, MCABE, IMAPS.		
rj RJ Architectural Design CIAT Chartered Practice M: 07721 996296 www.rj-design.co.uk		
Project: Rear Extension and Alterations 20 Bluehills Lane, HD8 8RQ		
Client: Mr and Mrs Hayes		
Sheet Title: Decking Details		
Date:	Scale:	Sheet Size:
Jul '23	As Shown	A2
Project No:	Drwg No:	Rev:
23/	A203	B