Presentation for

eG on the move

Cleckheaton Services, Centurian Way
Shop & Sbarro Drive Thru

NIS SIGNS
NIS Signs (Leicester) Ltd
51 Marlow Rd, Leicester, LE3 2BQ

0116 270 6228
info@signs-nis.co.uk
www.signs-nis.co.uk

NIS SIGNS

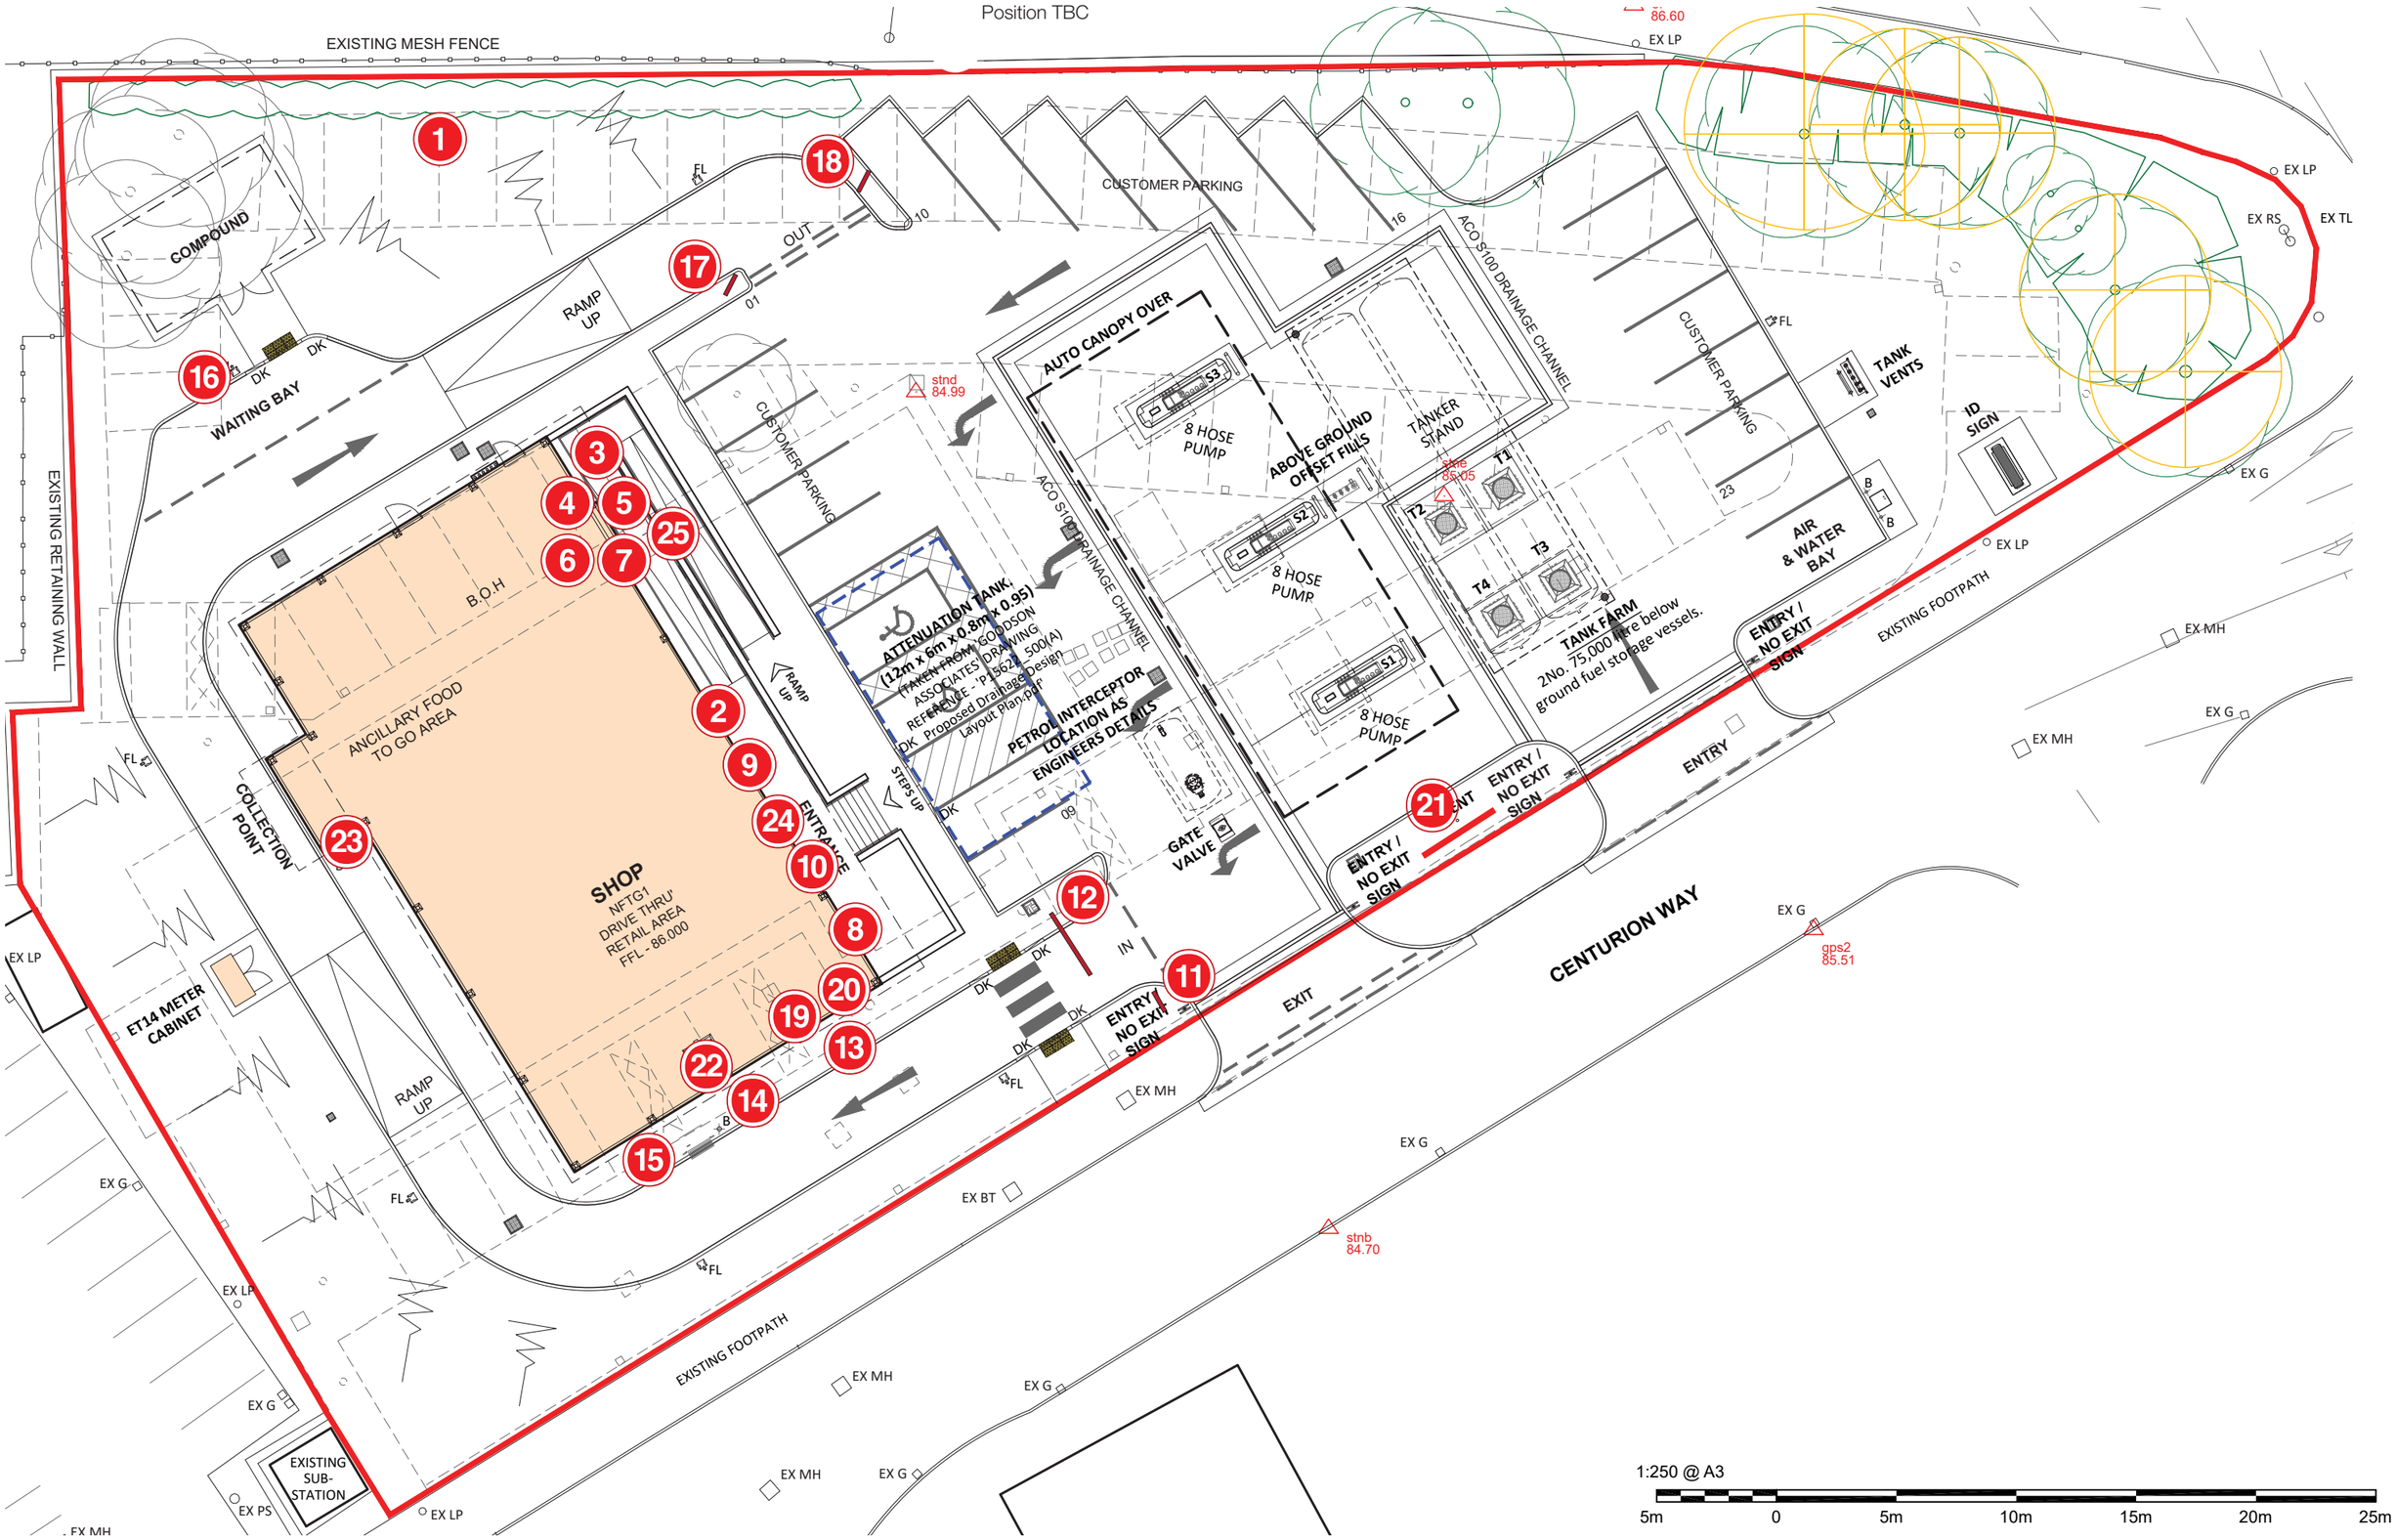

NIS SIGNS
NIS Signs (Leicester) Ltd
51 Marlow Rd, Leicester, LE3 2BQ
0116 270 6228
info@signs-nis.co.uk
www.signs-nis.co.uk

Client: EG OTM

Address: Centurian Way
Cleckheaton Services
BD19 3QE

Drawing no: 24-123

Job location: U:\Jobs\EG OTM\Sites\Cleckheaton\Cleckheaton (Centurion House)\Drawings\Drawing files

Drawn by: DB | **Rev:** 7 | **Date:** 08/03/24

Revision notes:
2) Sbarro signage revised totem added - DB 09/04/24
3) Sbarro totem changed for multibrand - JE 01/05/24
4) EV pricing box & heirarchy rev - JE 10/05/24
5) Sbarro Internals added - SR - 16/05/24
6) Revisions - SR - 10/06/24
7) Revision to digital menu - SR - 18/06/24

All site dimensions to be verified prior to manufacture.

Do not scale from this drawing Copyright 2024.
This document is the property of NIS Signs and must not be used, reproduced or disclosed to any persons without the written consent of NIS Signs.

1. 9M Internally Multibrand Totem
2. Fascia Panels
3. Tombstone Cladding
4. 24 Hour Logo
5. EG Sign
6. Sbarro Sign
7. Starbucks Sign
8. Halo Illuminated Welcome Letters
9. Window Graphics
   By Others
10. Window Manifestations
    By Others
11. Single Sided Entry Sign
12. Sbarro Clearance Bar
13. Single Menu Case
14. Sbarro DT Order Canopy
15. Triple Menu Case
16. Sbarro Waiting Bay Sign
17. Double Sided Thank You/ No Entry Sign
18. Double Sided Thank You/ No Entry Sign
19. Sbarro Box
20. Drive Thru Letters
21. EG OTM Banner Frame
22. Sbarro NYC.1956 Logo
23. Collection DT Window
24. Tablet Sign
    By Others
25. Tablet Sign
    By Others

NIS SIGNS
NIS Signs (Leicester) Ltd
51 Marlow Rd, Leicester, LE3 2BQ
0116 270 6228
info@signs-nis.co.uk
www.signs-nis.co.uk

Client: EG OTM

Address: Centurian Way
Cleckheaton Services
BD19 3QE

Drawing no: 24-123

Job location: U:\Jobs\EG OTM\Sites\Cleckheaton\Cleckheaton (Centurion House)\Drawings\Drawing files

Drawn by: DB | **Rev:** 7 | **Date:** 08/03/24

Revision notes:
2) Sbarro signage revised totem added - DB 09/04/24
3) Sbarro totem changed for multibrand - JE 01/05/24
4) EV pricing box & heirarchy rev - JE 10/05/24
5) Sbarro Internals added - SR - 16/05/24
6) Revisions - SR - 10/06/24
7) Revision to digital menu - SR - 18/06/24

All site dimensions to be verified prior to manufacture.

Do not scale from this drawing Copyright 2024.
This document is the property of NIS Signs and must not be used, reproduced or disclosed to any persons without the written consent of NIS Signs.

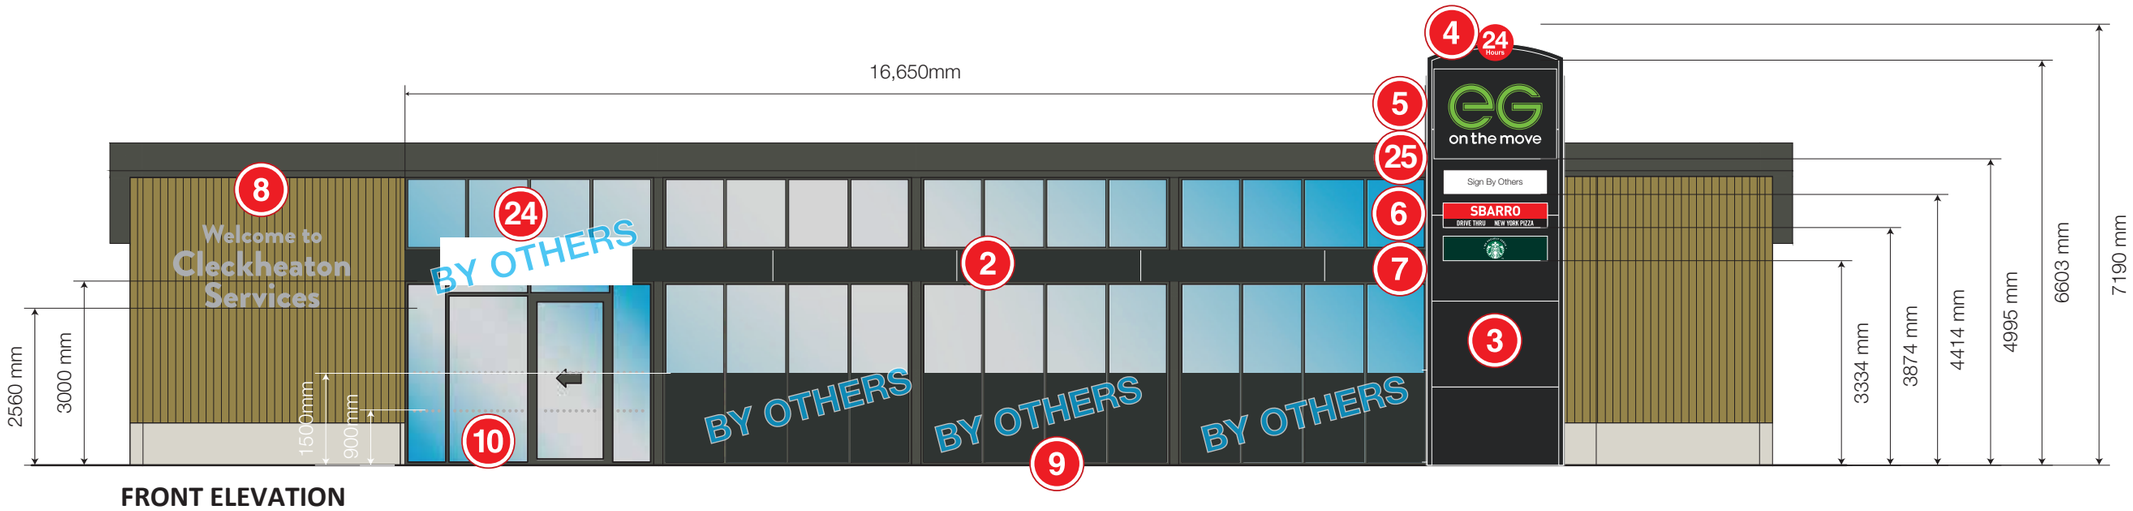

FRONT ELEVATION

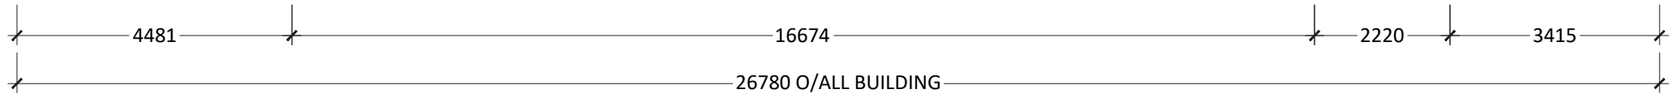

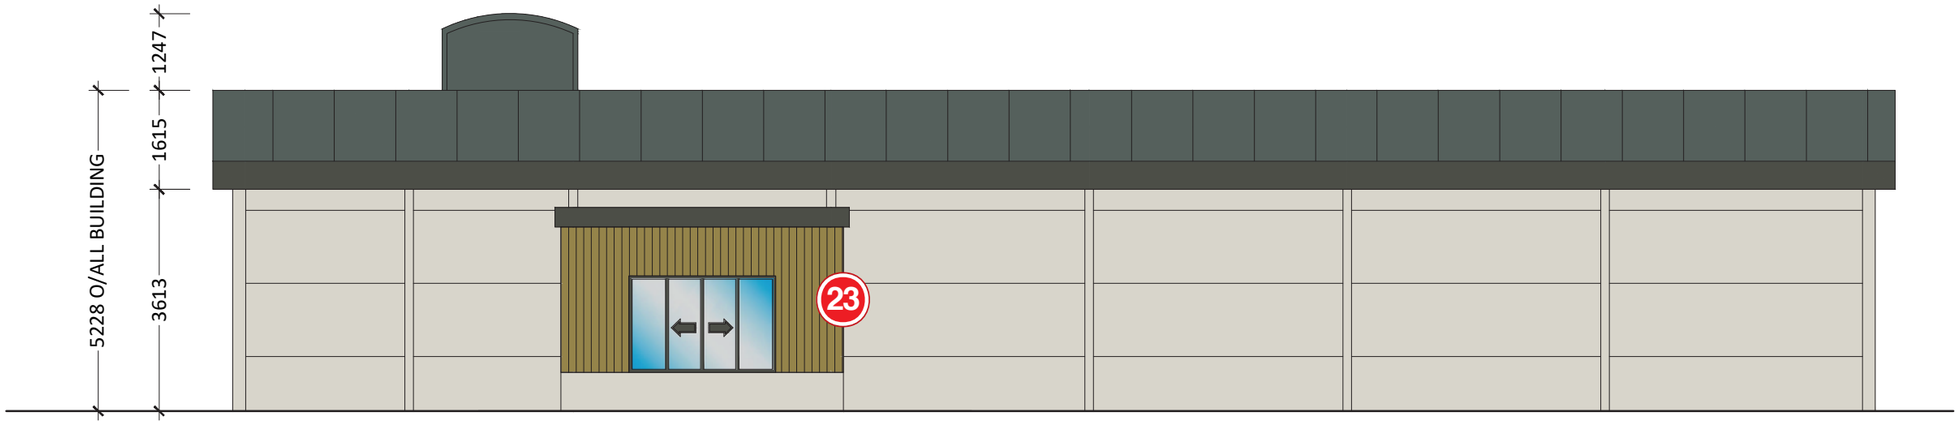

REAR ELEVATION

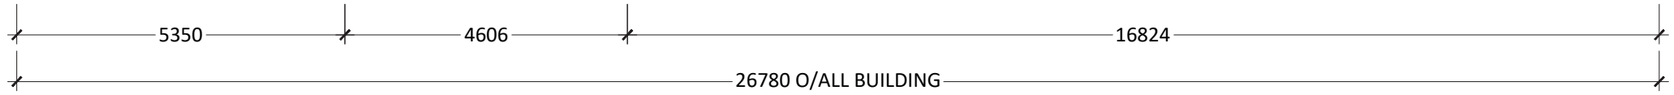

1:100 @ A3

2m 0 2m 4m 6m 8m 10m

NIS SIGNS
NIS Signs (Leicester) Ltd
51 Marlow Rd, Leicester, LE3 2BQ
0116 270 6228
info@signs-nis.co.uk
www.signs-nis.co.uk

Client: EG OTM

Address: Centurian Way
Cleckheaton Services
BD19 3QE

Drawing no: 24-123

Job location: U:\Jobs\EG OTM\Sites\Cleckheaton\Cleckheaton (Centurion House)\Drawings\Drawing files

Drawn by: DB **Rev:** 7 **Date:** 08/03/24

Revision notes:
2) Sbarro signage revised totem added - DB 09/04/24
3) Sbarro totem changed for multibrand - JE 01/05/24
4) EV pricing box & heirarchy rev - JE 10/05/24
5) Sbarro Internals added - SR - 16/05/24
6) Revisions - SR - 10/06/24
7) Revision to digital menu - SR - 18/06/24

All site dimensions to be verified prior to manufacture.

Do not scale from this drawing Copyright 2024.
This document is the property of NIS Signs and must not be used, reproduced or disclosed to any persons without the written consent of NIS Signs.

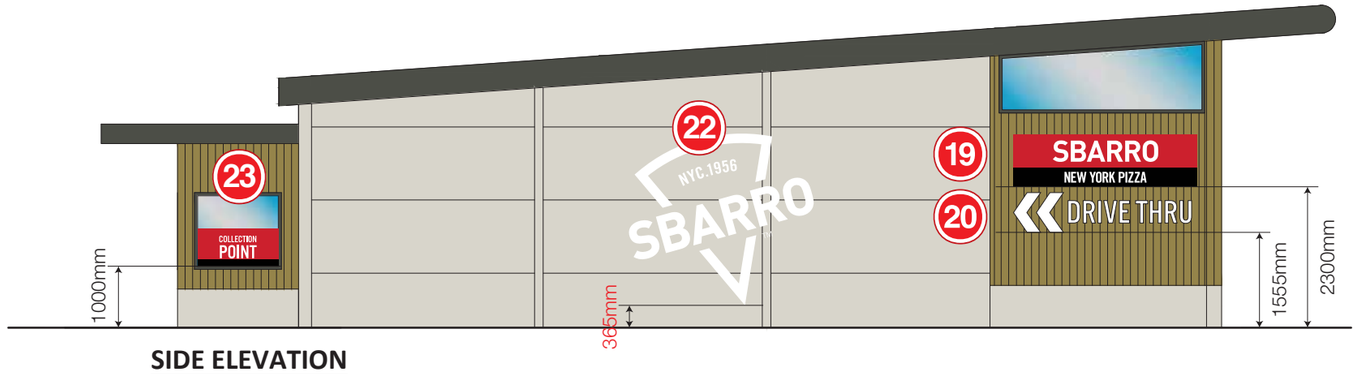

SIDE ELEVATION

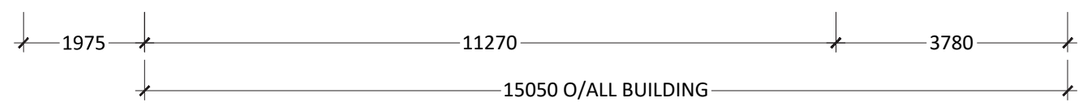

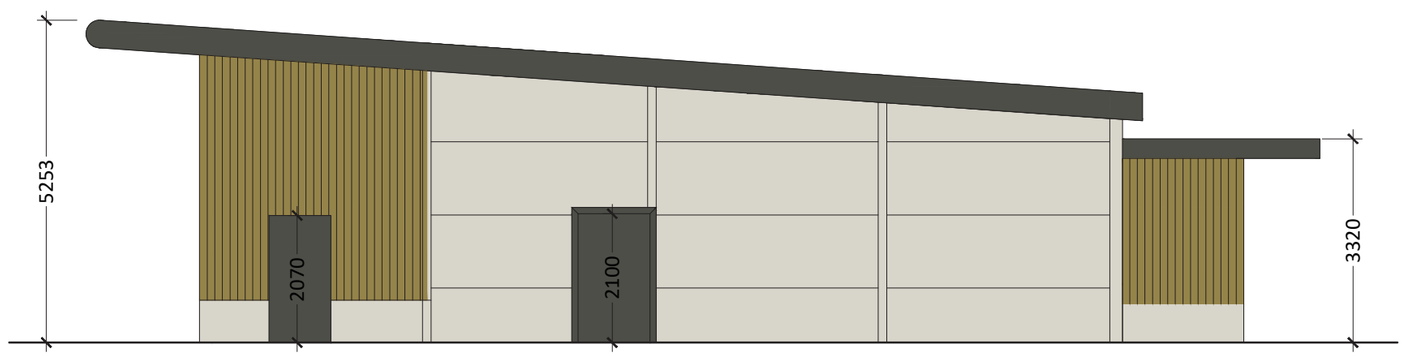

SIDE ELEVATION

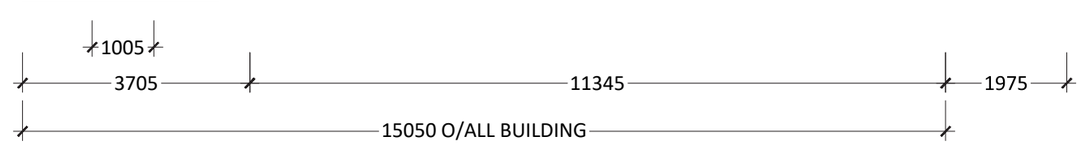

1:100 @ A3

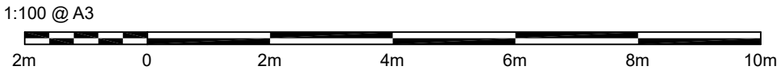

NIS SIGNS
NIS Signs (Leicester) Ltd
51 Marlow Rd, Leicester, LE3 2BQ
0116 270 6228
info@signs-nis.co.uk
www.signs-nis.co.uk

Client: EG OTM

Address: Centurian Way
Cleckheaton Services
BD19 3QE

Drawing no: 24-123

Job location: U:\Jobs\EG OTM\Sites\Cleckheaton\Cleckheaton (Centurion House)\Drawings\Drawing files

Drawn by: DB | **Rev:** 7 | **Date:** 08/03/24

Revision notes:
2) Sbarro signage revised totem added - DB 09/04/24
3) Sbarro totem changed for multibrand - JE 01/05/24
4) EV pricing box & heirarchy rev - JE 10/05/24
5) Sbarro Internals added - SR - 16/05/24
6) Revisions - SR - 10/06/24
7) Revision to digital menu - SR - 18/06/24

All site dimensions to be verified prior to manufacture.

Do not scale from this drawing Copyright 2024.
This document is the property of NIS Signs
and must not be used, reproduced or disclosed
to any persons without the written consent of NIS Signs.

1 9M Internally Multibrand Totem - 1:50 @ A3

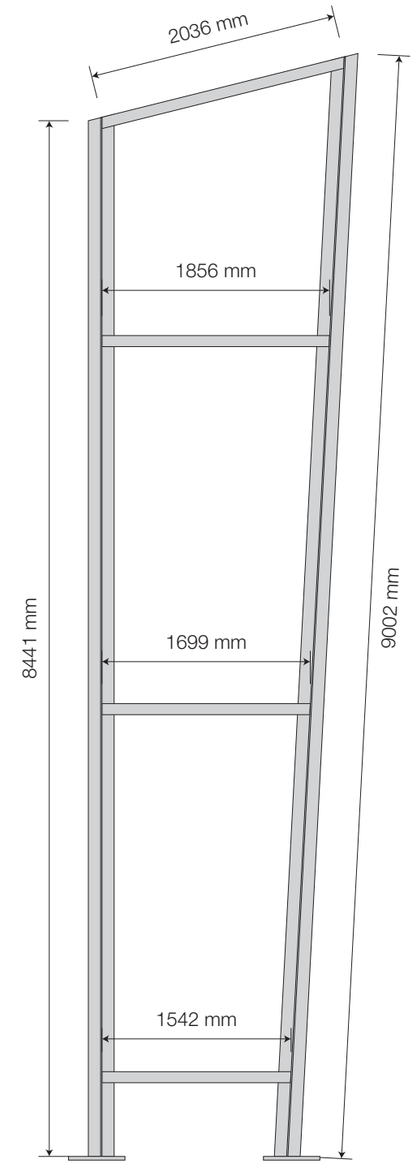

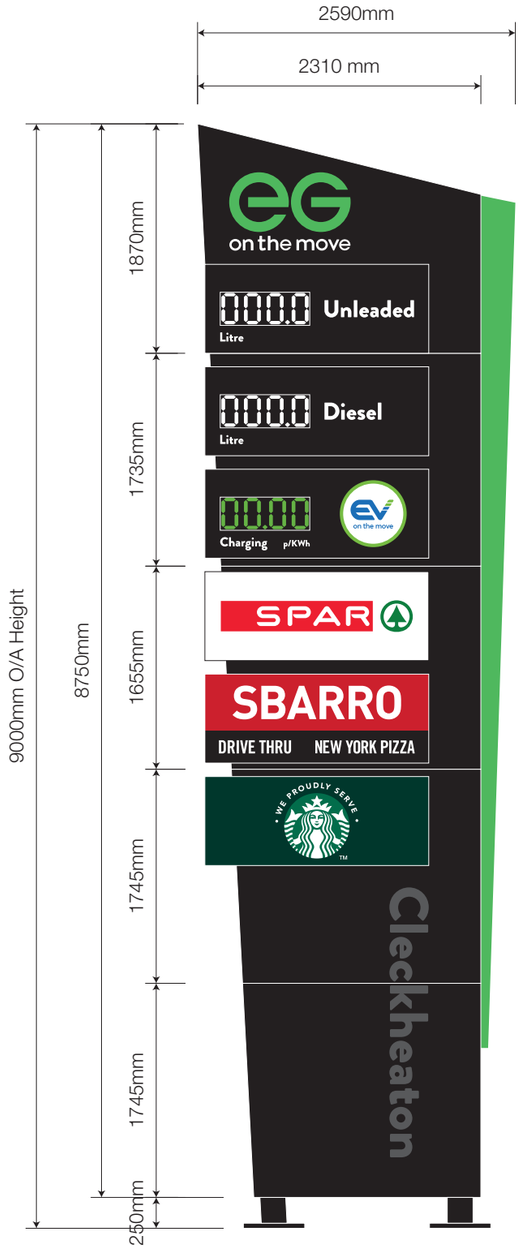

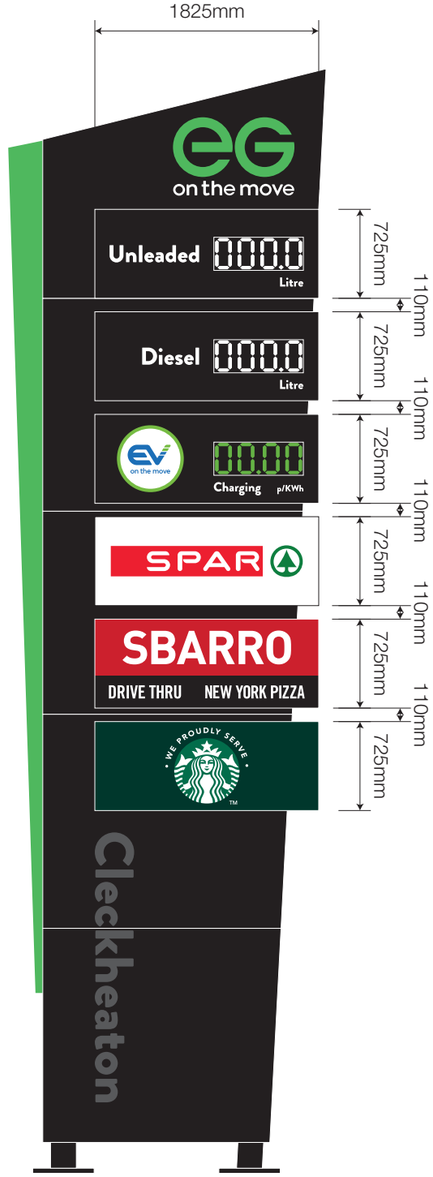

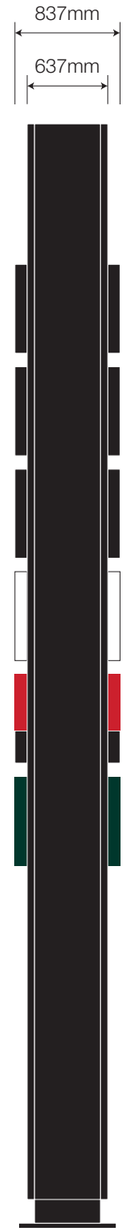

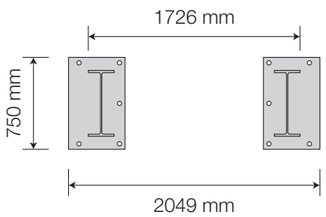

1:50 @ A3

1m 0 1m 2m 3m 4m 5m

NIS SIGNS
NIS Signs (Leicester) Ltd
51 Marlow Rd, Leicester, LE3 2BQ
0116 270 6228
info@signs-nis.co.uk
www.signs-nis.co.uk

Client: EG OTM

Address: Centurian Way
Cleckheaton Services
BD19 3QE

Drawing no: 24-123

Job location: U:\Jobs\EG OTM\Sites\Cleckheaton\Cleckheaton (Centurion House)\Drawings\Drawing files

Drawn by: DB **Rev:** 7 **Date:** 08/03/24

Revision notes:
2) Sbarro signage revised totem added - DB 09/04/24
3) Sbarro totem changed for multibrand - JE 01/05/24
4) EV pricing box & heirarchy rev - JE 10/05/24
5) Sbarro Internals added - SR - 16/05/24
6) Revisions - SR - 10/06/24
7) Revision to digital menu - SR - 18/06/24

All site dimensions to be verified prior to manufacture.

Do not scale from this drawing Copyright 2024.
This document is the property of NIS Signs
and must not be used, reproduced or disclosed
to any persons without the written consent of NIS Signs.

1 9M Internally Multibrand Totem - 1:50 @ A3

5mm green Perspex 6T81 acrylic built up illuminated strip fixed to aluminium top hat painted satin black.
LEDs mounted to top hat internally

Steel i Beam
and 90mm steel hollow box cross bars

Folded aluminium top hat

Folded aluminium capping

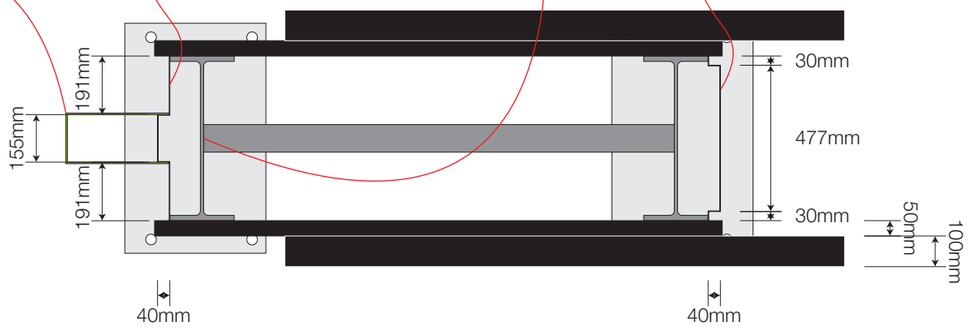

Plan View - Scale 1:20 @ A3

Folded aluminium face trays finished satin black
EG OTM Logo fret cut and backed in opal 050 acrylic
EG faced with Metamark T Series MT-660 Lime Green

Fret cut apertures backed with clear acrylic

Fret cut text backed with opal 050 acrylic
EV Logo c/w face printed translucent graphic
Illuminated with LED modules fitted within.

x3 Multi seg. SMD LED price displays
WHITE and Green on black
Control unit mounted at the base of sign

Spar - Scale 1:20 @ A3
~ 2mm thick folded aluminium face tray finished RAL 9003 white
~ Fret cut detail backed with 5mm opal 050 acrylic faced with translucent vinyl MT-641 Tomato Red trans vinyl to face with 'SPAR' weeded out. Green Avery 4533 Meadow Green logo.
~ 2mm thick folded aluminium back tray finished white internally.
~ Illuminated via LED modules fitted within back tray.

Sbarro - Scale 1:20 @ A3
~ 2mm thick folded aluminium face tray finished RAL 9005, Jet Black and RAL 3020, Traffic Red
~ Fret cut detail backed up with 5mm opal 050 acrylic
~ 2mm thick folded aluminium back tray finished white internally.
~ Illuminated via LED modules fitted within back tray.

Starbucks - Scale 1:20 @ A3
~ 2mm thick folded aluminium face tray finished RAL 6012 Black green.
~ Fret cut detail backed up with 5mm opal 050 acrylic c/w applied Avery 4533 Meadow Green.
~ Gloss white vinyl lettering applied to face tray.
~ 2mm thick folded aluminium back tray finished white internally.
~ Illuminated via LED modules fitted within back tray.

Folded aluminium face trays finished satin black
Metamark M7-123 medium grey Vinyl town name applied to face

1:50 @ A3

1m 0 1m 2m 3m 4m 5m

1:20 @ A3

400mm 0 400mm 800mm 1200mm 1600mm 2000mm

NIS SIGNS
NIS Signs (Leicester) Ltd
51 Marlow Rd, Leicester, LE3 2BQ
0116 270 6228
info@signs-nis.co.uk
www.signs-nis.co.uk

Client: EG OTM

Address: Centurian Way
Cleckheaton Services
BD19 3QE

Drawing no: 24-123

Job location: U:\Jobs\EG OTM\Sites\Cleckheaton\Cleckheaton (Centurion House)\Drawings\Drawing files

Drawn by: DB | **Rev:** 7 | **Date:** 08/03/24

Revision notes:
2) Sbarro signage revised totem added - DB 09/04/24
3) Sbarro totem changed for multibrand - JE 01/05/24
4) EV pricing box & heirarchy rev - JE 10/05/24
5) Sbarro Internals added - SR - 16/05/24
6) Revisions - SR - 10/06/24
7) Revision to digital menu - SR - 18/06/24

All site dimensions to be verified prior to manufacture.

Do not scale from this drawing Copyright 2024.
This document is the property of NIS Signs and must not be used, reproduced or disclosed to any persons without the written consent of NIS Signs.

2

Fascia Panels - Scale 1:50 @ A3

~ 2mm thick Folded aluminium face trays.
~ Aluminium angle for fixing.
~ EG Face panels powder coated Anthracite Grey RAL 7016.

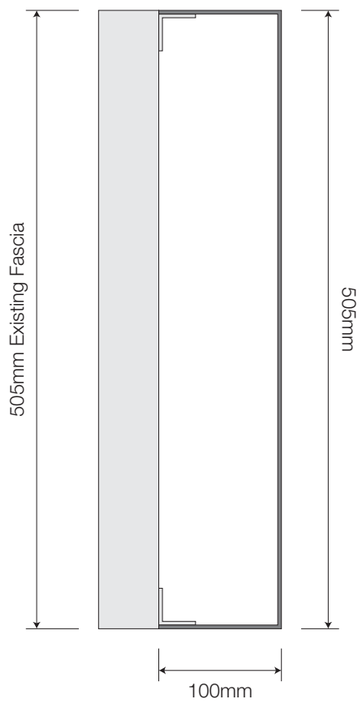

Section - Scale 1:5 @ A3

1:50 @ A3

1m 0 1m 2m 3m 4m 5m

1:5 @ A3

100mm 0 100mm 200mm 300mm 400mm 500mm

NIS SIGNS
NIS Signs (Leicester) Ltd
51 Marlow Rd, Leicester, LE3 2BQ
0116 270 6228
info@signs-nis.co.uk
www.signs-nis.co.uk

Client: EG OTM

Address: Centurian Way
Cleckheaton Services
BD19 3QE

Drawing no: 24-123

Job location: U:\Jobs\EG OTM\Sites\Cleckheaton\Cleckheaton (Centurion House)\Drawings\Drawing files

Drawn by: DB **Rev:** 7 **Date:** 08/03/24

Revision notes:
2) Sbarro signage revised totem added - DB 09/04/24
3) Sbarro totem changed for multibrand - JE 01/05/24
4) EV pricing box & heirarchy rev - JE 10/05/24
5) Sbarro Internals added - SR - 16/05/24
6) Revisions - SR - 10/06/24
7) Revision to digital menu - SR - 18/06/24

All site dimensions to be verified prior to manufacture.

Do not scale from this drawing Copyright 2024.
This document is the property of NIS Signs
and must not be used, reproduced or disclosed
to any persons without the written consent of NIS Signs.

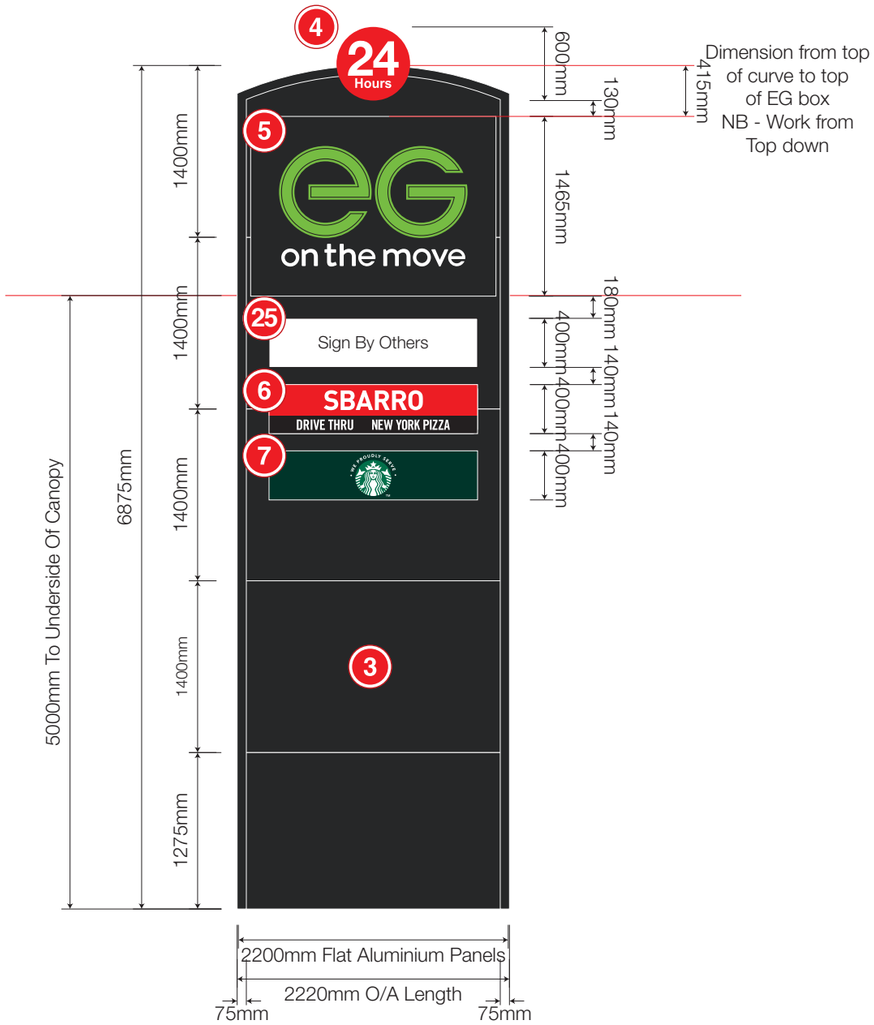

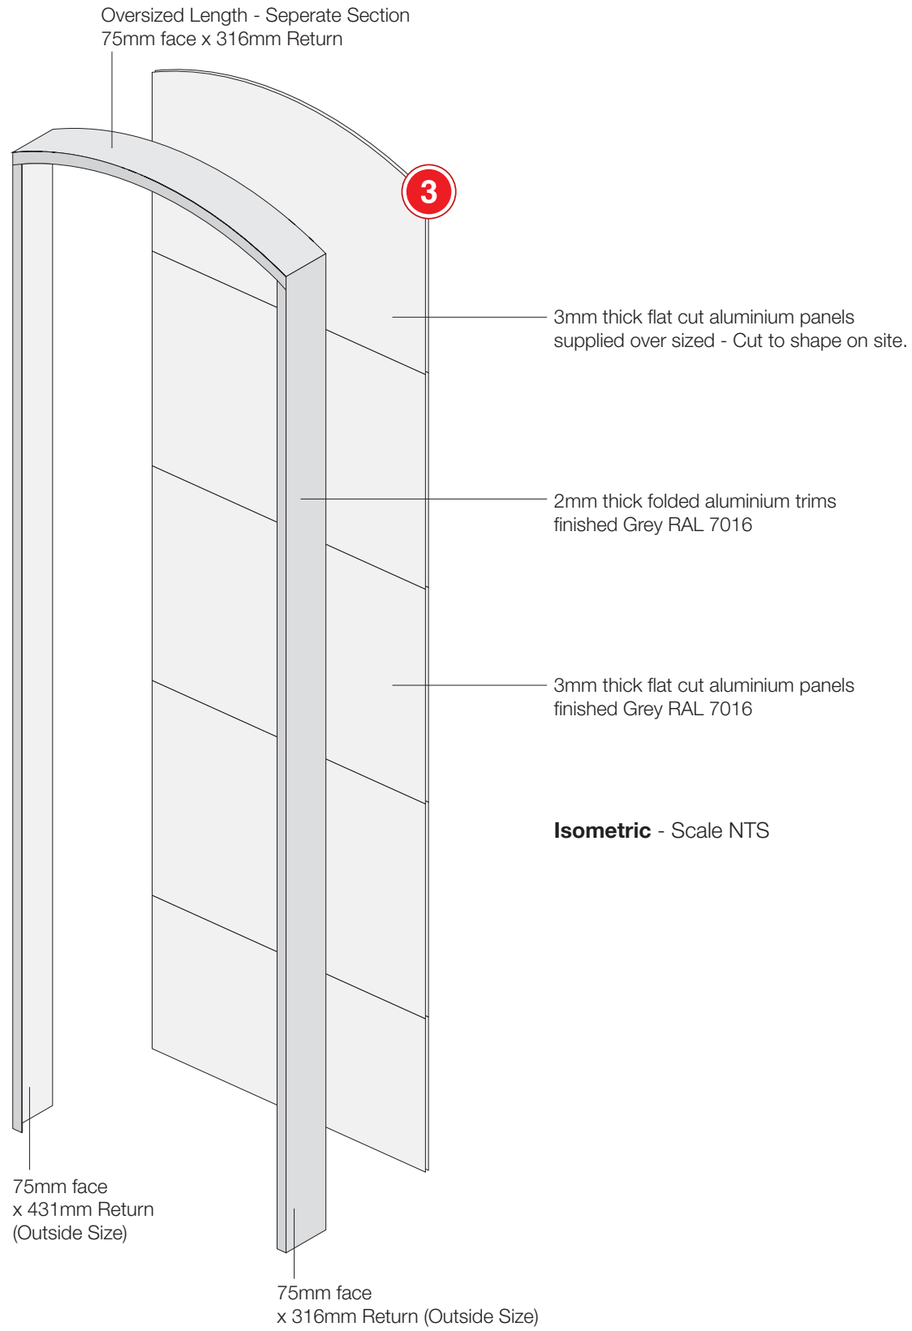

Isometric - Scale NTS

3 **Tombstone Cladding** - Scale 1:50 @ A3

~ 3mm thick flat cut panels fitted via perimeter face fixings finished RAL 7016 grey.

~ Fabricated full retaining trim to sides and top finished RAL 7016 grey.

1:50 @ A3

1m 0 1m 2m 3m 4m 5m

NIS SIGNS
NIS Signs (Leicester) Ltd
51 Marlow Rd, Leicester, LE3 2BQ
0116 270 6228
info@signs-nis.co.uk
www.signs-nis.co.uk

Client: EG OTM

Address: Centurian Way
Cleckheaton Services
BD19 3QE

Drawing no: 24-123

Job location: U:\Jobs\EG OTM\Sites\Cleckheaton\Cleckheaton (Centurion House)\Drawings\Drawing files

Drawn by: DB **Rev:** 7 **Date:** 08/03/24

Revision notes:
2) Sbarro signage revised totem added - DB 09/04/24
3) Sbarro totem changed for multibrand - JE 01/05/24
4) EV pricing box & heirarchy rev - JE 10/05/24
5) Sbarro Internals added - SR - 16/05/24
6) Revisions - SR - 10/06/24
7) Revision to digital menu - SR - 18/06/24

All site dimensions to be verified prior to manufacture.

Do not scale from this drawing Copyright 2024.
This document is the property of NIS Signs
and must not be used, reproduced or disclosed
to any persons without the written consent of NIS Signs.

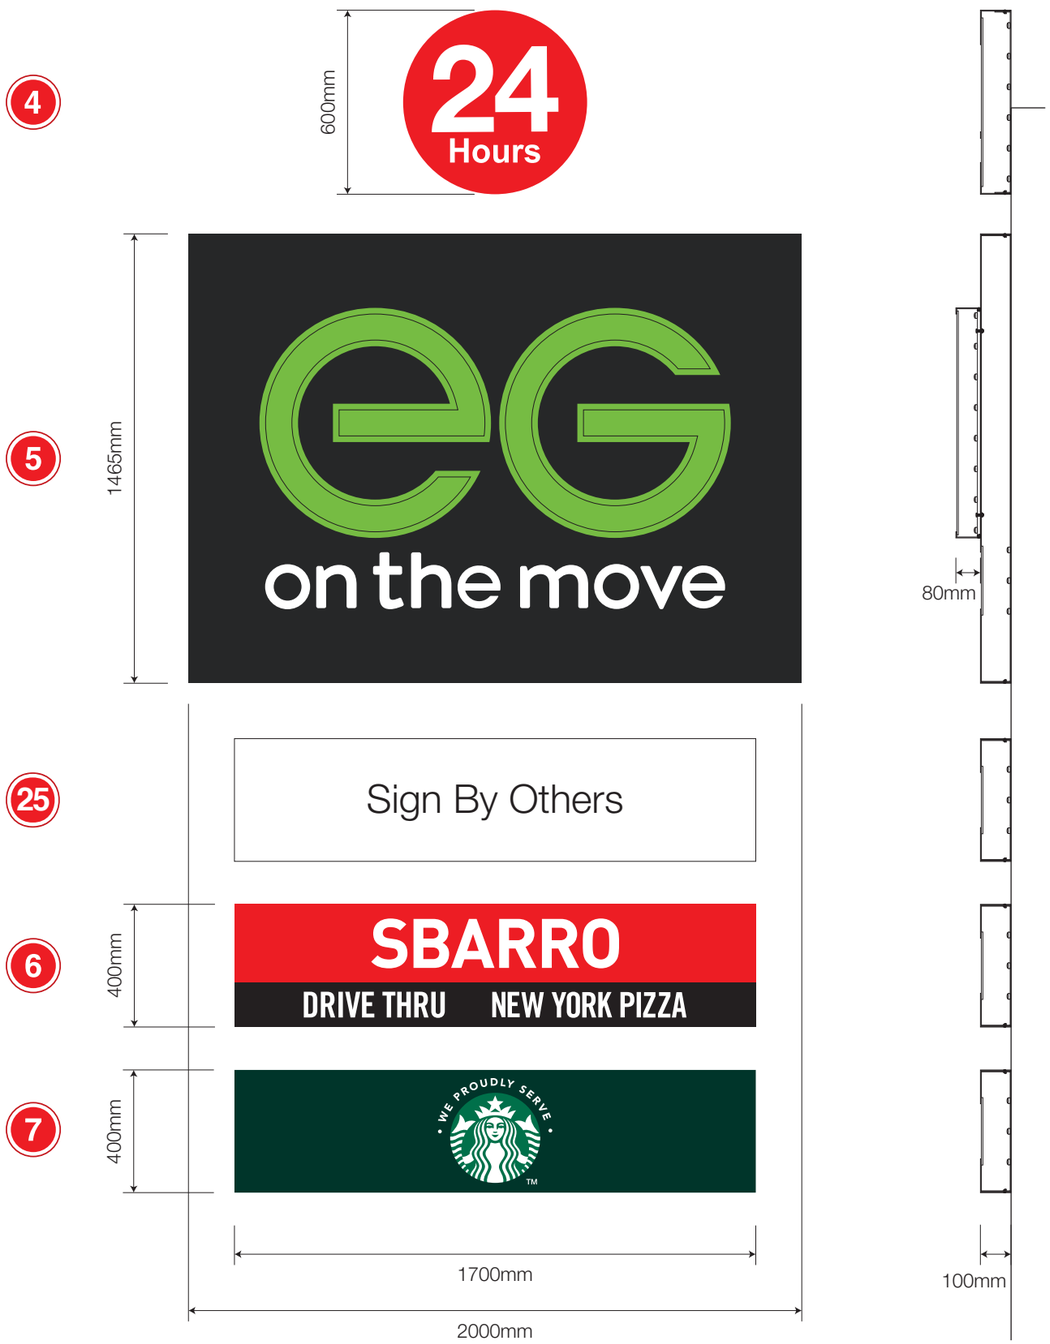

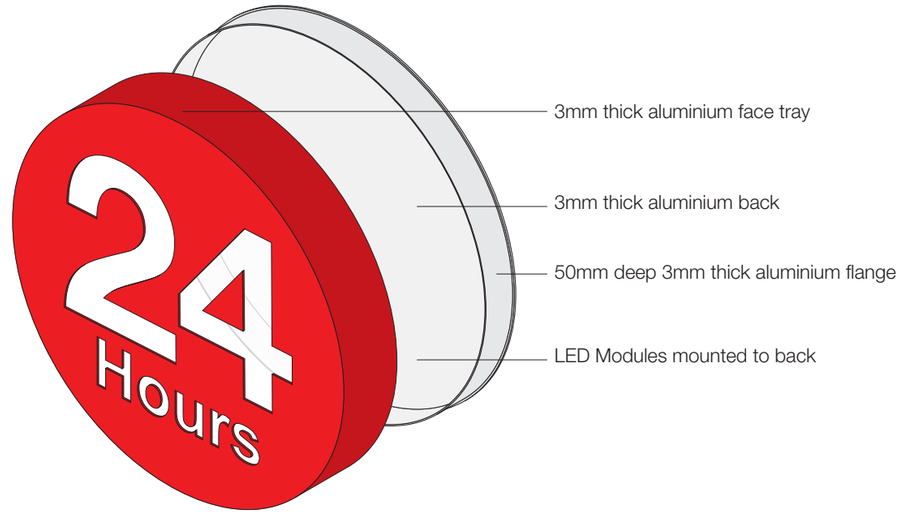

4 **1 № - 24 Hour Logo** - Scale 1:20 @ A3
~ 100mm deep fabricated 2mm thick aluminium face tray and back tray finished RAL 3020 Traffic red
~ Fret cut and backed with 5mm thick opal 050 acrylic.
~ Internally illuminated via LED modules fitted within back tray.

5 **1 № - EG Sign** - Scale 1:20 @ A3
~ 100mm deep 2mm thick folded aluminium face tray finished RAL 7016 Anthracite Grey.
~ Full 2mm thick fabricated aluminium back tray.
~ Fret cut 'on the move' backed with 5mm thick opal 050 acrylic.
~ Internally illuminated via LED modules fitted within back tray

~ EG Letters 80mm deep built up rim (20mm) and return aluminium.
~ Lettering finished to match PMS 368 Satin Green.
~ 5mm thick Opal 050 acrylic face c/w face applied Vinyl - Metamark T Series MT-660 Lime Green.
~ Internally illuminated via LED Modules mounted to 10mm thick foamex back tray.

6 **1 № - Sbarro Sign** - Scale 1:20 @ A3
~ 2mm thick folded aluminium face tray finished RAL 9005 Jet Black and RAL 3020 Traffic Red
~ Fret cut detail backed up with 5mm opal 050 acrylic
~ 2mm thick folded aluminium back tray finished white internally.
~ Illuminated via LED modules fitted within back tray.

7 **1 № - Starbucks Sign** - Scale 1:20 @ A3
~ 100mm deep 2mm thick folded aluminium face tray finished RAL 6012 Black green.
~ Fret cut detail backed up with 5mm opal 050 acrylic c/w applied Avery 4533 Meadow Green.
~ Gloss white vinyl lettering applied to face tray.
~ 2mm thick folded aluminium back tray finished white internally.
~ Illuminated via LED modules fitted within back tray.

1:20 @ A3

400mm 0 400mm 800mm 1200mm 1600mm 2000mm

NIS SIGNS
NIS Signs (Leicester) Ltd
51 Marlow Rd, Leicester, LE3 2BQ
0116 270 6228
info@signs-nis.co.uk
www.signs-nis.co.uk

Client: EG OTM

Address: Centurian Way
Cleckheaton Services
BD19 3QE

Drawing no: 24-123

Job location: U:\Jobs\EG OTM\Sites\Cleckheaton\Cleckheaton (Centurion House)\Drawings\Drawing files

Drawn by: DB **Rev:** 7 **Date:** 08/03/24

Revision notes:
2) Sbarro signage revised totem added - DB 09/04/24
3) Sbarro totem changed for multibrand - JE 01/05/24
4) EV pricing box & heirarchy rev - JE 10/05/24
5) Sbarro Internals added - SR - 16/05/24
6) Revisions - SR - 10/06/24
7) Revision to digital menu - SR - 18/06/24

All site dimensions to be verified prior to manufacture.

Do not scale from this drawing Copyright 2024.
This document is the property of NIS Signs and must not be used, reproduced or disclosed to any persons without the written consent of NIS Signs.

8 **Halo Illuminated Welcome Letters** - Scale 1:20 @ A3

~ Brushed stainless steel built up letters with grain to run horizontally
~ Lettering halo illuminated via 6500k cool white leds
~ 5mm opal back trays.
~ Lettering stood off with spacers and fixings to suit.

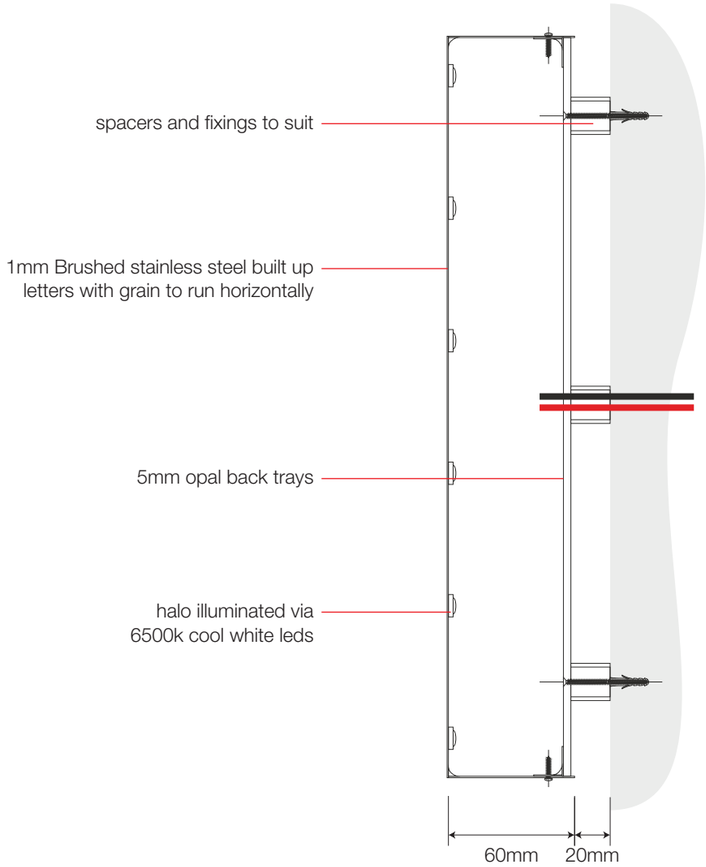

1:20 @ A3

400mm 0 400mm 800mm 1200mm 1600mm 2000mm

NIS SIGNS
NIS Signs (Leicester) Ltd
51 Marlow Rd, Leicester, LE3 2BQ
0116 270 6228
info@signs-nis.co.uk
www.signs-nis.co.uk

Client: EG OTM

Address: Centurian Way
Cleckheaton Services
BD19 3QE

Drawing no: 24-123

Job location: U:\Jobs\EG OTM\Sites\Cleckheaton\Cleckheaton (Centurion House)\Drawings\Drawing files

Drawn by: DB | **Rev:** 7 | **Date:** 08/03/24

Revision notes:
2) Sbarro signage revised totem added - DB 09/04/24
3) Sbarro totem changed for multibrand - JE 01/05/24
4) EV pricing box & heirarchy rev - JE 10/05/24
5) Sbarro Internals added - SR - 16/05/24
6) Revisions - SR - 10/06/24
7) Revision to digital menu - SR - 18/06/24

All site dimensions to be verified prior to manufacture.

Do not scale from this drawing Copyright 2024.
This document is the property of NIS Signs and must not be used, reproduced or disclosed to any persons without the written consent of NIS Signs.

Front View

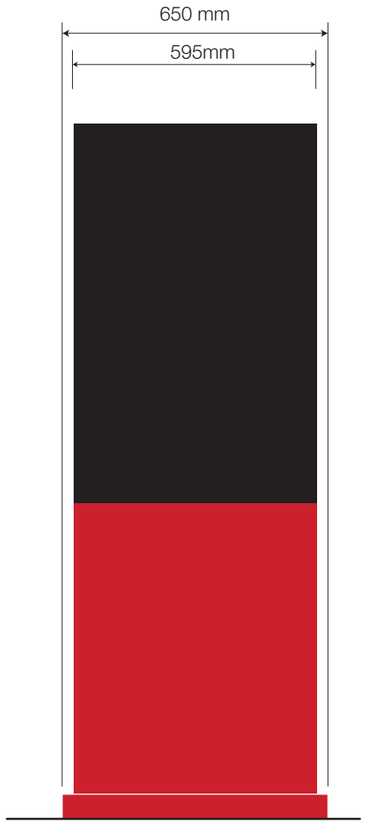

Rear View

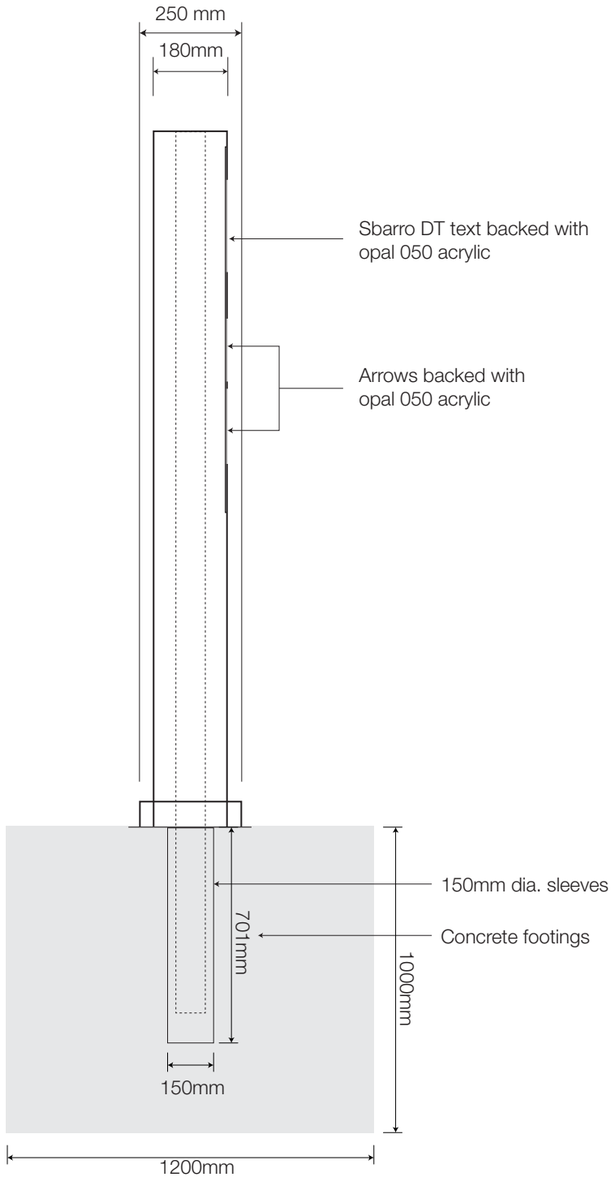

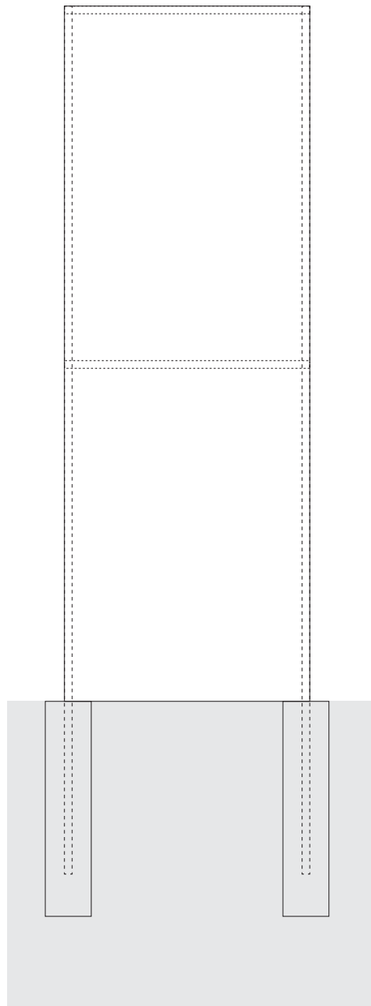

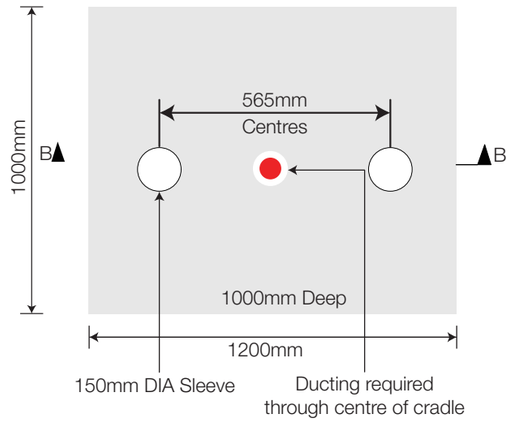

11 1 Off, Single Sided Entry Sign - 1:15

1700mm x 600mm x 180mm free standing double sided thank you/ no entry sign.
Consisting of an internal framework with aluminium face tray finished to match RAL 9005, Jet Black and Red, RAL 3020 both face tray to have fret cut apertures backed with opal acrylic, all illuminated with LED's mounted within the sign.
Sbarro NYC. 1956 logo in face applied matt white vinyl.
Base plinth from folded aluminium finished to match Red, RAL 3020.

1:15 @ A3

300mm 0 300mm 600mm 900mm 1200mm 1500mm

NIS SIGNS
NIS Signs (Leicester) Ltd
51 Marlow Rd, Leicester, LE3 2BQ
0116 270 6228
info@signs-nis.co.uk
www.signs-nis.co.uk

Client: EG OTM

Address: Centurian Way
Cleckheaton Services
BD19 3QE

Drawing no: 24-123

Job location: U:\Jobs\EG OTM\Sites\Cleckheaton\Cleckheaton (Centurion House)\Drawings\Drawing files

Drawn by: DB | **Rev:** 7 | **Date:** 08/03/24

Revision notes:
2) Sbarro signage revised totem added - DB 09/04/24
3) Sbarro totem changed for multibrand - JE 01/05/24
4) EV pricing box & heirarchy rev - JE 10/05/24
5) Sbarro Internals added - SR - 16/05/24
6) Revisions - SR - 10/06/24
7) Revision to digital menu - SR - 18/06/24

All site dimensions to be verified prior to manufacture.

Do not scale from this drawing Copyright 2024.
This document is the property of NIS Signs and must not be used, reproduced or disclosed to any persons without the written consent of NIS Signs.

12 1 Off, Sbarro Clearance Bar - 1:20

Main structure from welded steel finished to match RAL 9005, Jet Black with 'Scraper Bar' finished Red, RAL 3020 with Reflective white vinyl lettering to face.

Front Elevation

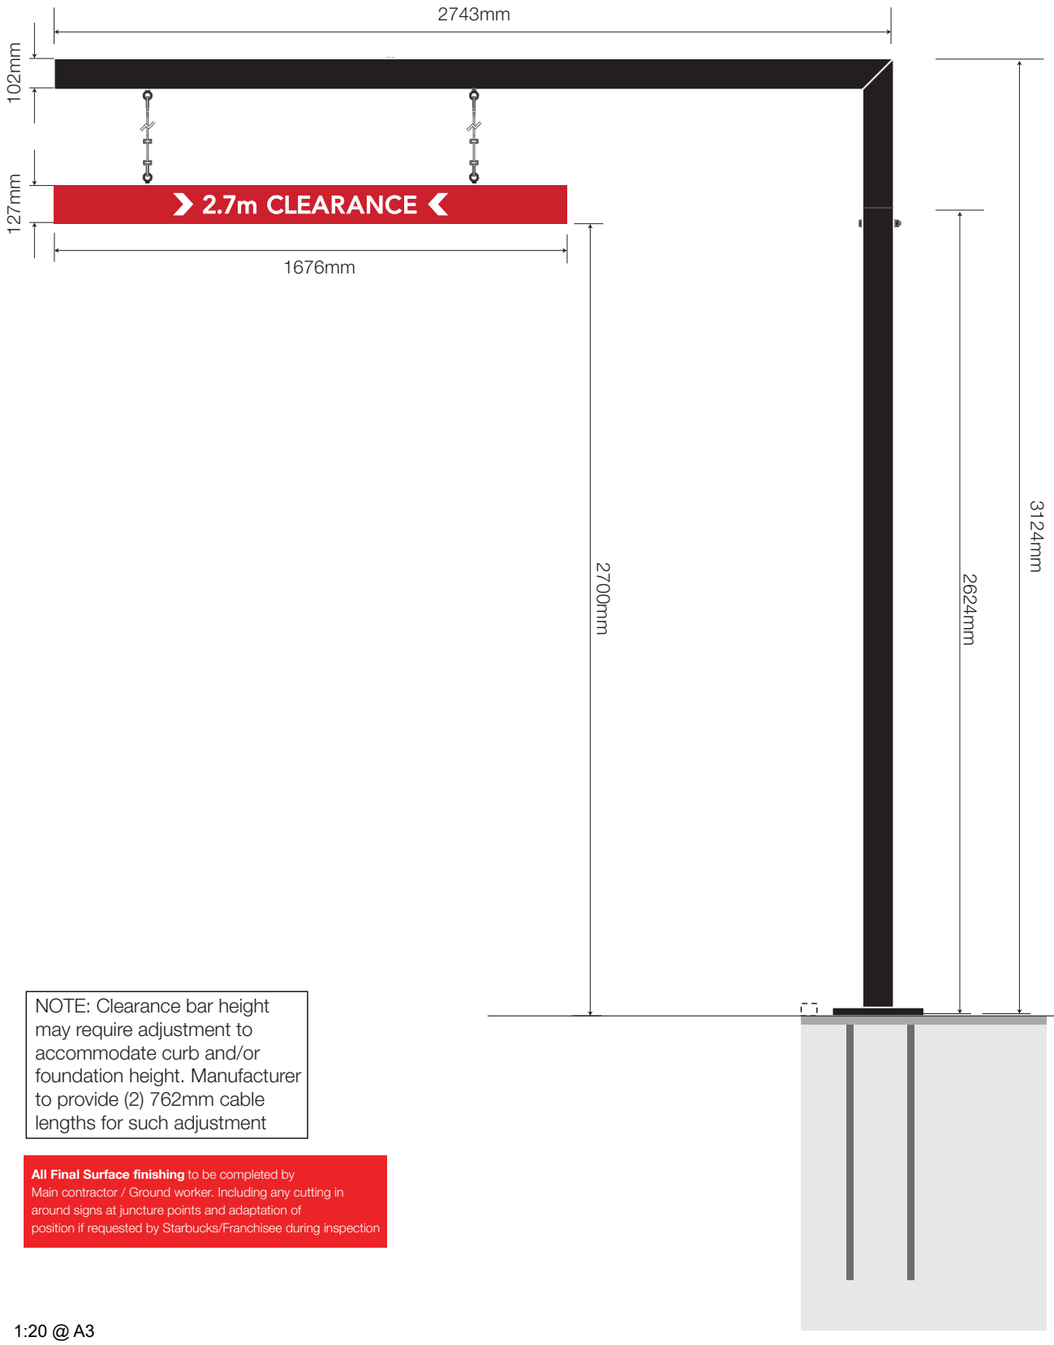

Right Side View

End Section View - 1: 5

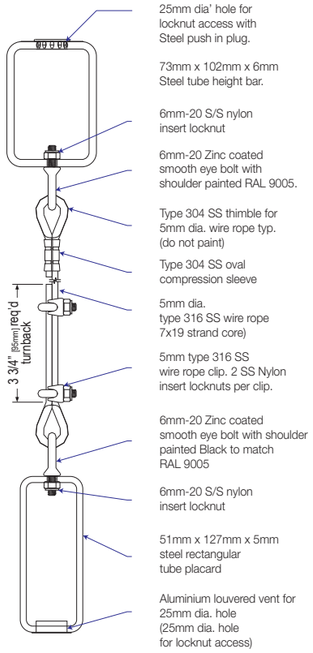

Ground works Section - From Right Side View

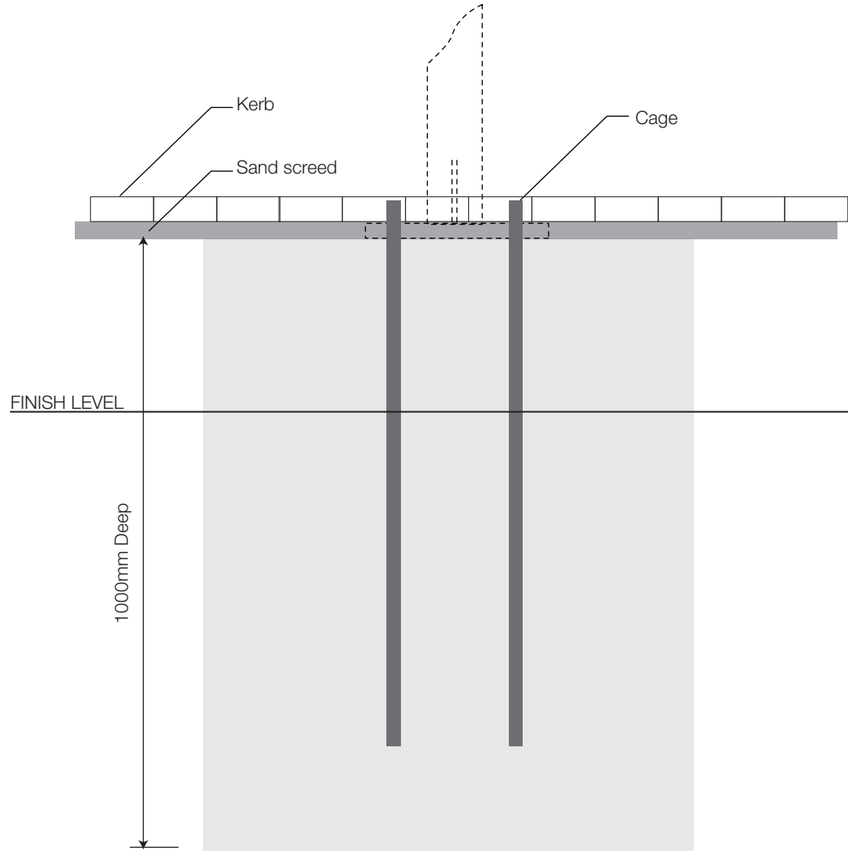

Ground works Plan - From Right Side View

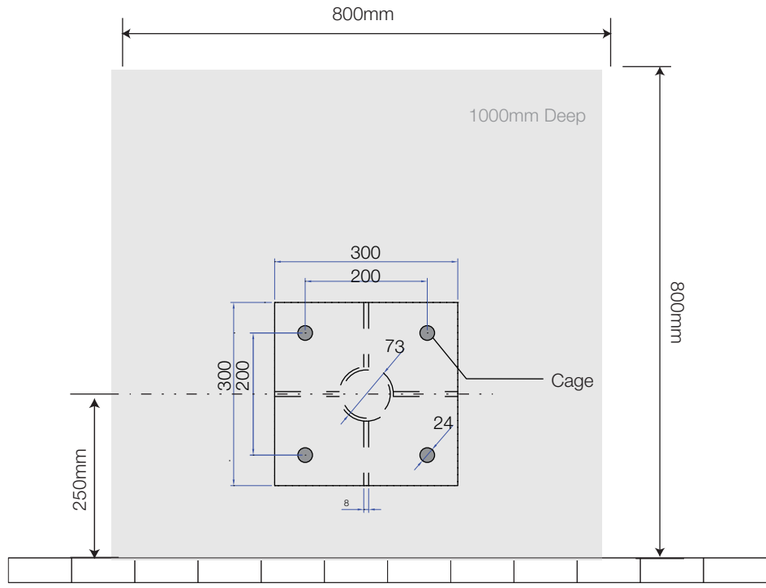

NOTE: Clearance bar height may require adjustment to accommodate curb and/or foundation height. Manufacturer to provide (2) 762mm cable lengths for such adjustment

All Final Surface finishing to be completed by Main contractor / Ground worker. Including any cutting in around signs at juncture points and adaptation of position if requested by Starbucks/Franchisee during inspection

1:20 @ A3

400mm 0 400mm 800mm 1200mm 1600mm 2000mm

NIS SIGNS
NIS Signs (Leicester) Ltd
51 Marlow Rd, Leicester, LE3 2BQ
0116 270 6228
info@signs-nis.co.uk
www.signs-nis.co.uk

Client: EG OTM

Address: Centurian Way
Cleckheaton Services
BD19 3QE

Drawing no: 24-123

Job location: U:\Jobs\EG OTM\Sites\Cleckheaton\Cleckheaton (Centurion House)\Drawings\Drawing files

Drawn by: DB **Rev:** 7 **Date:** 08/03/24

Revision notes:
2) Sbarro signage revised totem added - DB 09/04/24
3) Sbarro totem changed for multibrand - JE 01/05/24
4) EV pricing box & heirarchy rev - JE 10/05/24
5) Sbarro Internals added - SR - 16/05/24
6) Revisions - SR - 10/06/24
7) Revision to digital menu - SR - 18/06/24

All site dimensions to be verified prior to manufacture.

Do not scale from this drawing Copyright 2024.
This document is the property of NIS Signs and must not be used, reproduced or disclosed to any persons without the written consent of NIS Signs.

13 1 Off, Samsung OH55F Single Menu Case - 1:10

Mild steel frame, Base and cladding all finished RAL 9005, Jet Black and Red, RAL 3020 to Contain a 55" Samsung Screen

FACE

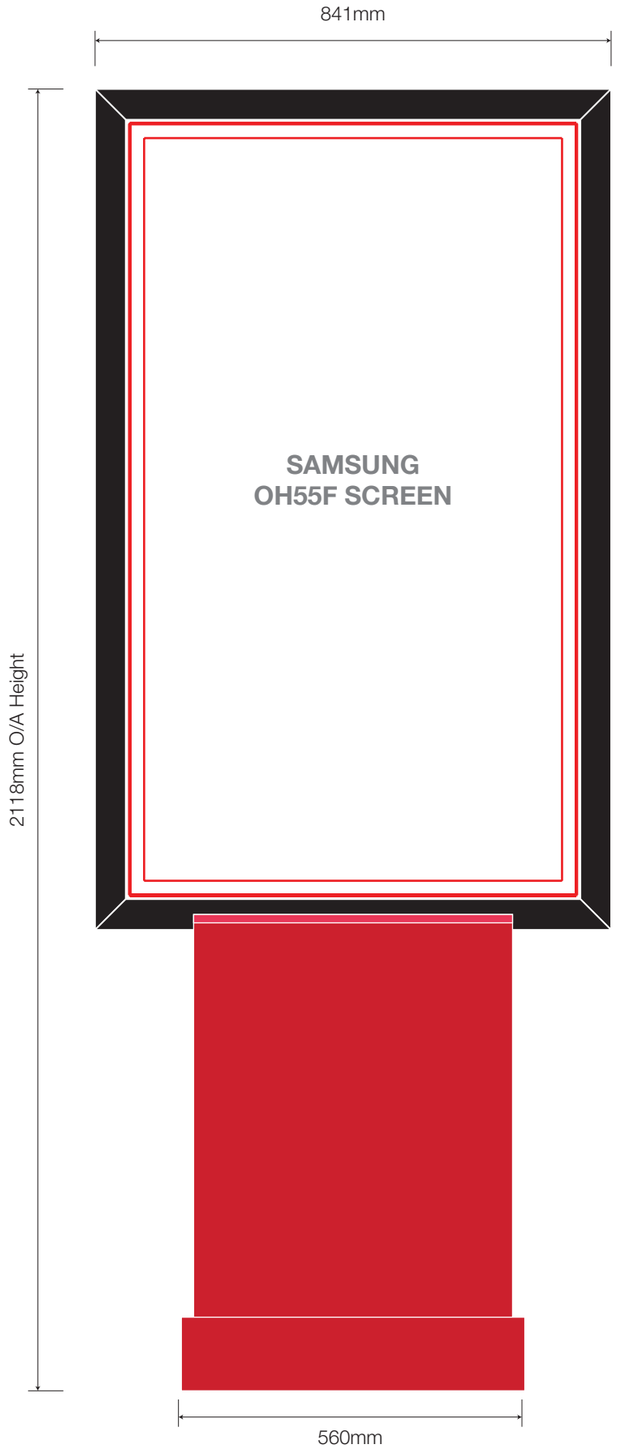

SIDE

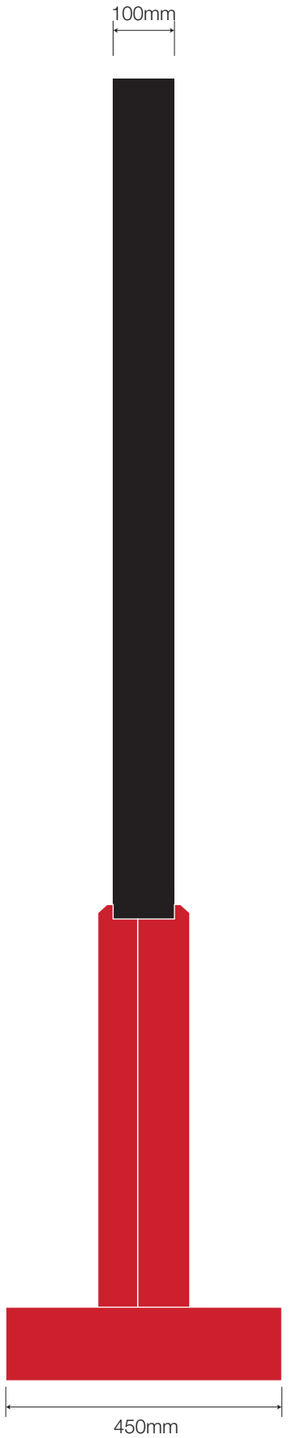

REAR

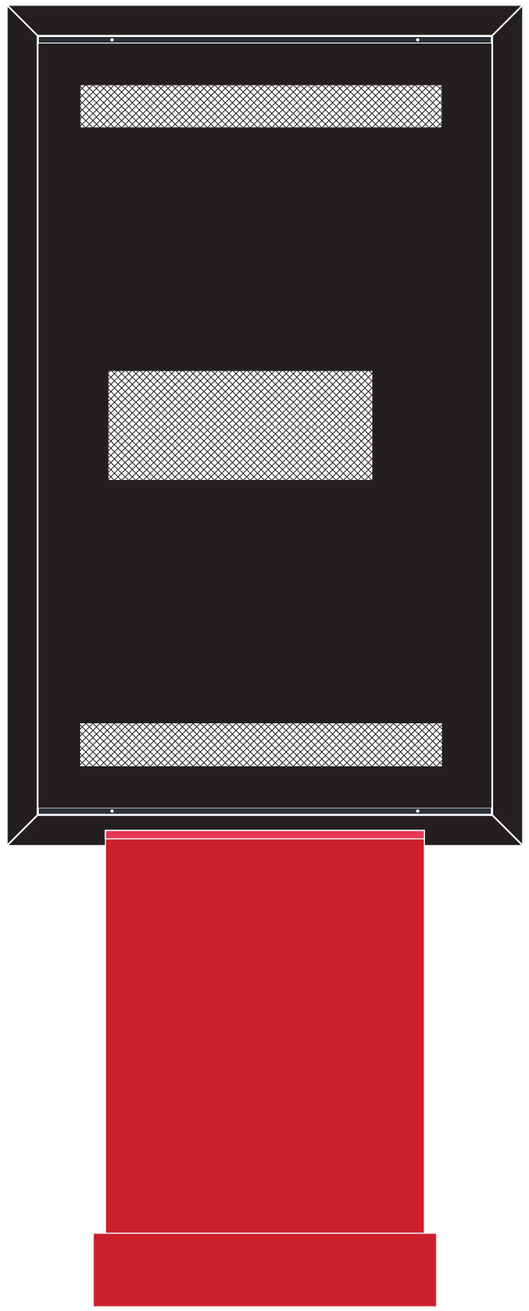

1 Screen Menu Pad details

Plan View

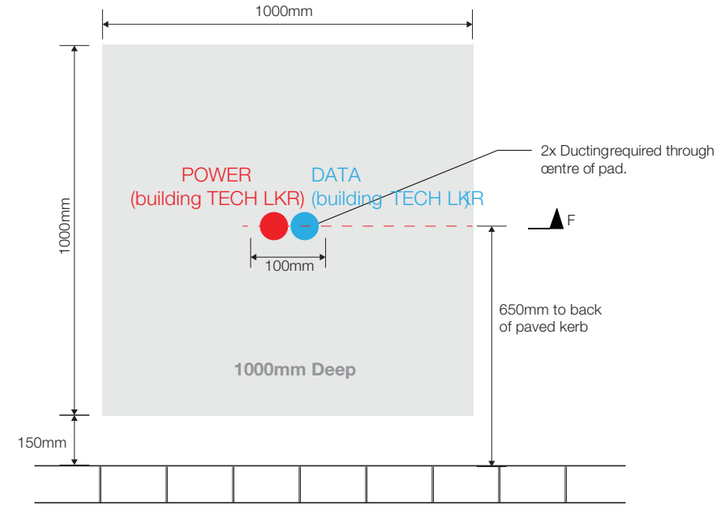

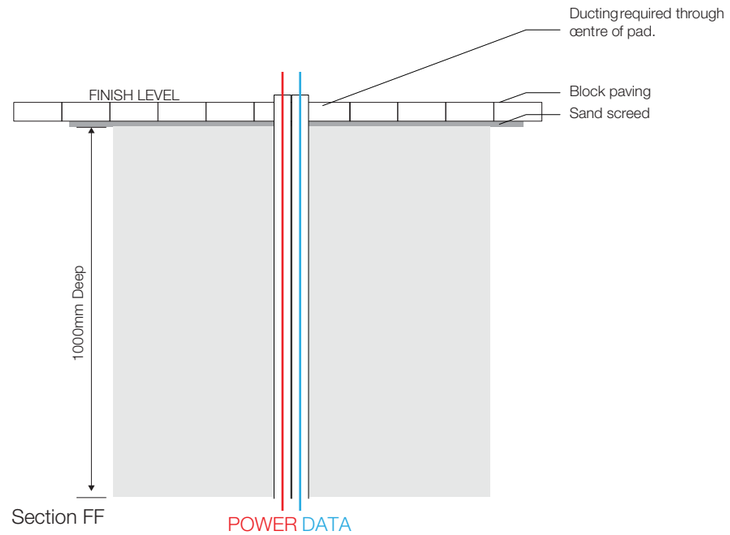

1:10 @ A3

200mm 0 200mm 400mm 600mm 800mm 1000mm

NIS SIGNS

NIS Signs (Leicester) Ltd
51 Marlow Rd, Leicester, LE3 2BQ

0116 270 6228
info@signs-nis.co.uk
www.signs-nis.co.uk

Client: EG OTM	**Drawing no:** 24-123		
Address: Centurian Way Cleckheaton Services BD19 3QE	**Job location:** U:\Jobs\EG OTM\Sites\Cleckheaton\Cleckheaton (Centurion House)\Drawings\Drawing files		
	Drawn by: DB	**Rev:** 7	**Date:** 08/03/24

Revision notes:
2) Sbarro signage revised totem added - DB 09/04/24
3) Sbarro totem changed for multibrand - JE 01/05/24
4) EV pricing box & heirarchy rev - JE 10/05/24
5) Sbarro Internals added - SR - 16/05/24
6) Revisions - SR - 10/06/24
7) Revision to digital menu - SR - 18/06/24

All site dimensions to be verified prior to manufacture.

Do not scale from this drawing Copyright 2024.
This document is the property of NIS Signs
and must not be used, reproduced or disclosed
to any persons without the written consent of NIS Signs.

14 1 Off, Sbarro DT Order Canopy - 1:20

3000mm (above ground level) DT Order Canopy c/o a internal aluminium box section frame work, frame cladd with 3mm aluminium panels powder coated to match Red, RAL 3020 (semi-gloss). Canopy 200mm x 100mm box section finished to match RAL 9005, Jet Black with individual Slats mounted at a angle, powder coated to match Red, PMS 186C.

ORDER HERE fabricated aluminium box fret cut and backed in opal 050 acrylic internally illuminated via LED modules mounted within back tray.

Order letters c/o 30mm LED acrylic returns finished Satin, Traffic White RAL 9016 c/w LED's for face illumination.

Ground works Plan - 1:10@A3

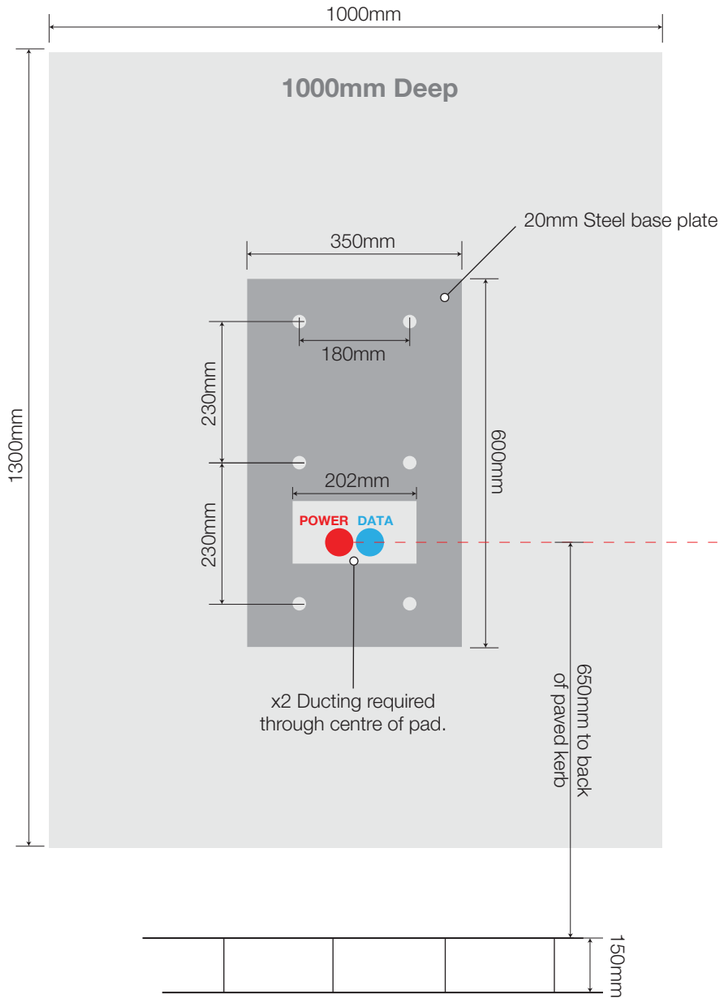

1:20 @ A3

400mm 0 400mm 800mm 1200mm 1600mm 2000mm

Canopy Plan

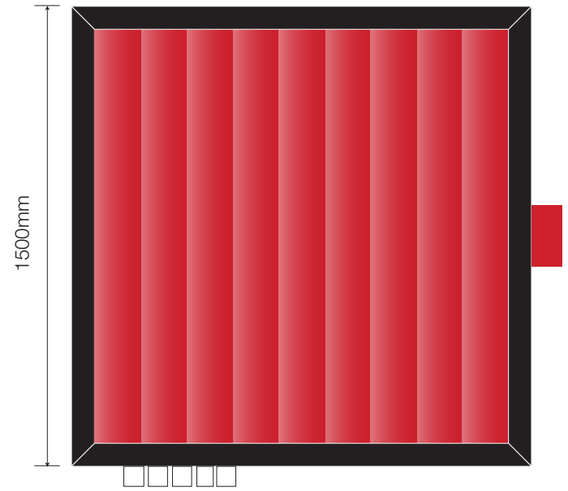

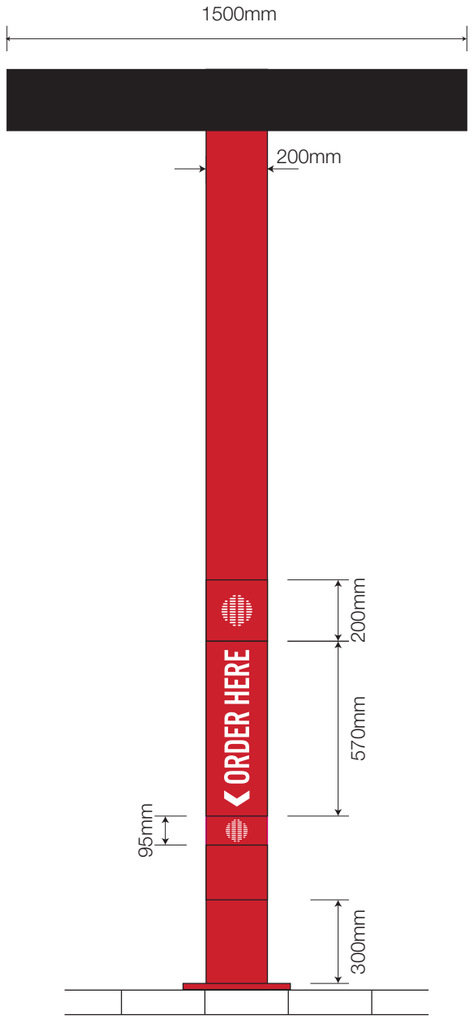

Side Elevation

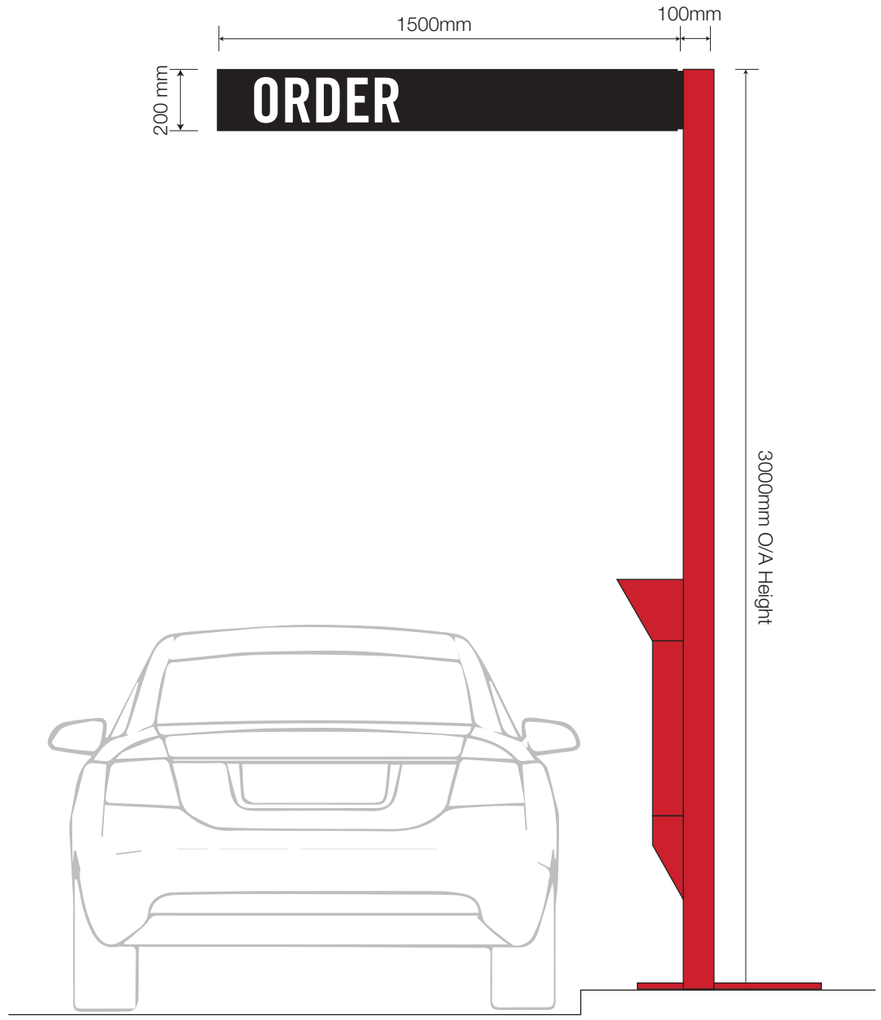

Front Elevation

NIS SIGNS
NIS Signs (Leicester) Ltd
51 Marlow Rd, Leicester, LE3 2BQ
0116 270 6228
info@signs-nis.co.uk
www.signs-nis.co.uk

Client: EG OTM

Address: Centurian Way
Cleckheaton Services
BD19 3QE

Drawing no: 24-123

Job location: U:\Jobs\EG OTM\Sites\Cleckheaton\Cleckheaton (Centurion House)\Drawings\Drawing files

Drawn by: DB | **Rev:** 7 | **Date:** 08/03/24

Revision notes:
2) Sbarro signage revised totem added - DB 09/04/24
3) Sbarro totem changed for multibrand - JE 01/05/24
4) EV pricing box & heirarchy rev - JE 10/05/24
5) Sbarro Internals added - SR - 16/05/24
6) Revisions - SR - 10/06/24
7) Revision to digital menu - SR - 18/06/24

All site dimensions to be verified prior to manufacture.

Do not scale from this drawing Copyright 2024.
This document is the property of NIS Signs and must not be used, reproduced or disclosed to any persons without the written consent of NIS Signs.

15 Samsung OH55F Triple Menu Case - 1:10

Mild steel frame, Base and cladding all finished RAL 9005, Jet Black and Red, RAL 3020 to Contain x3 55" Samsung Screen

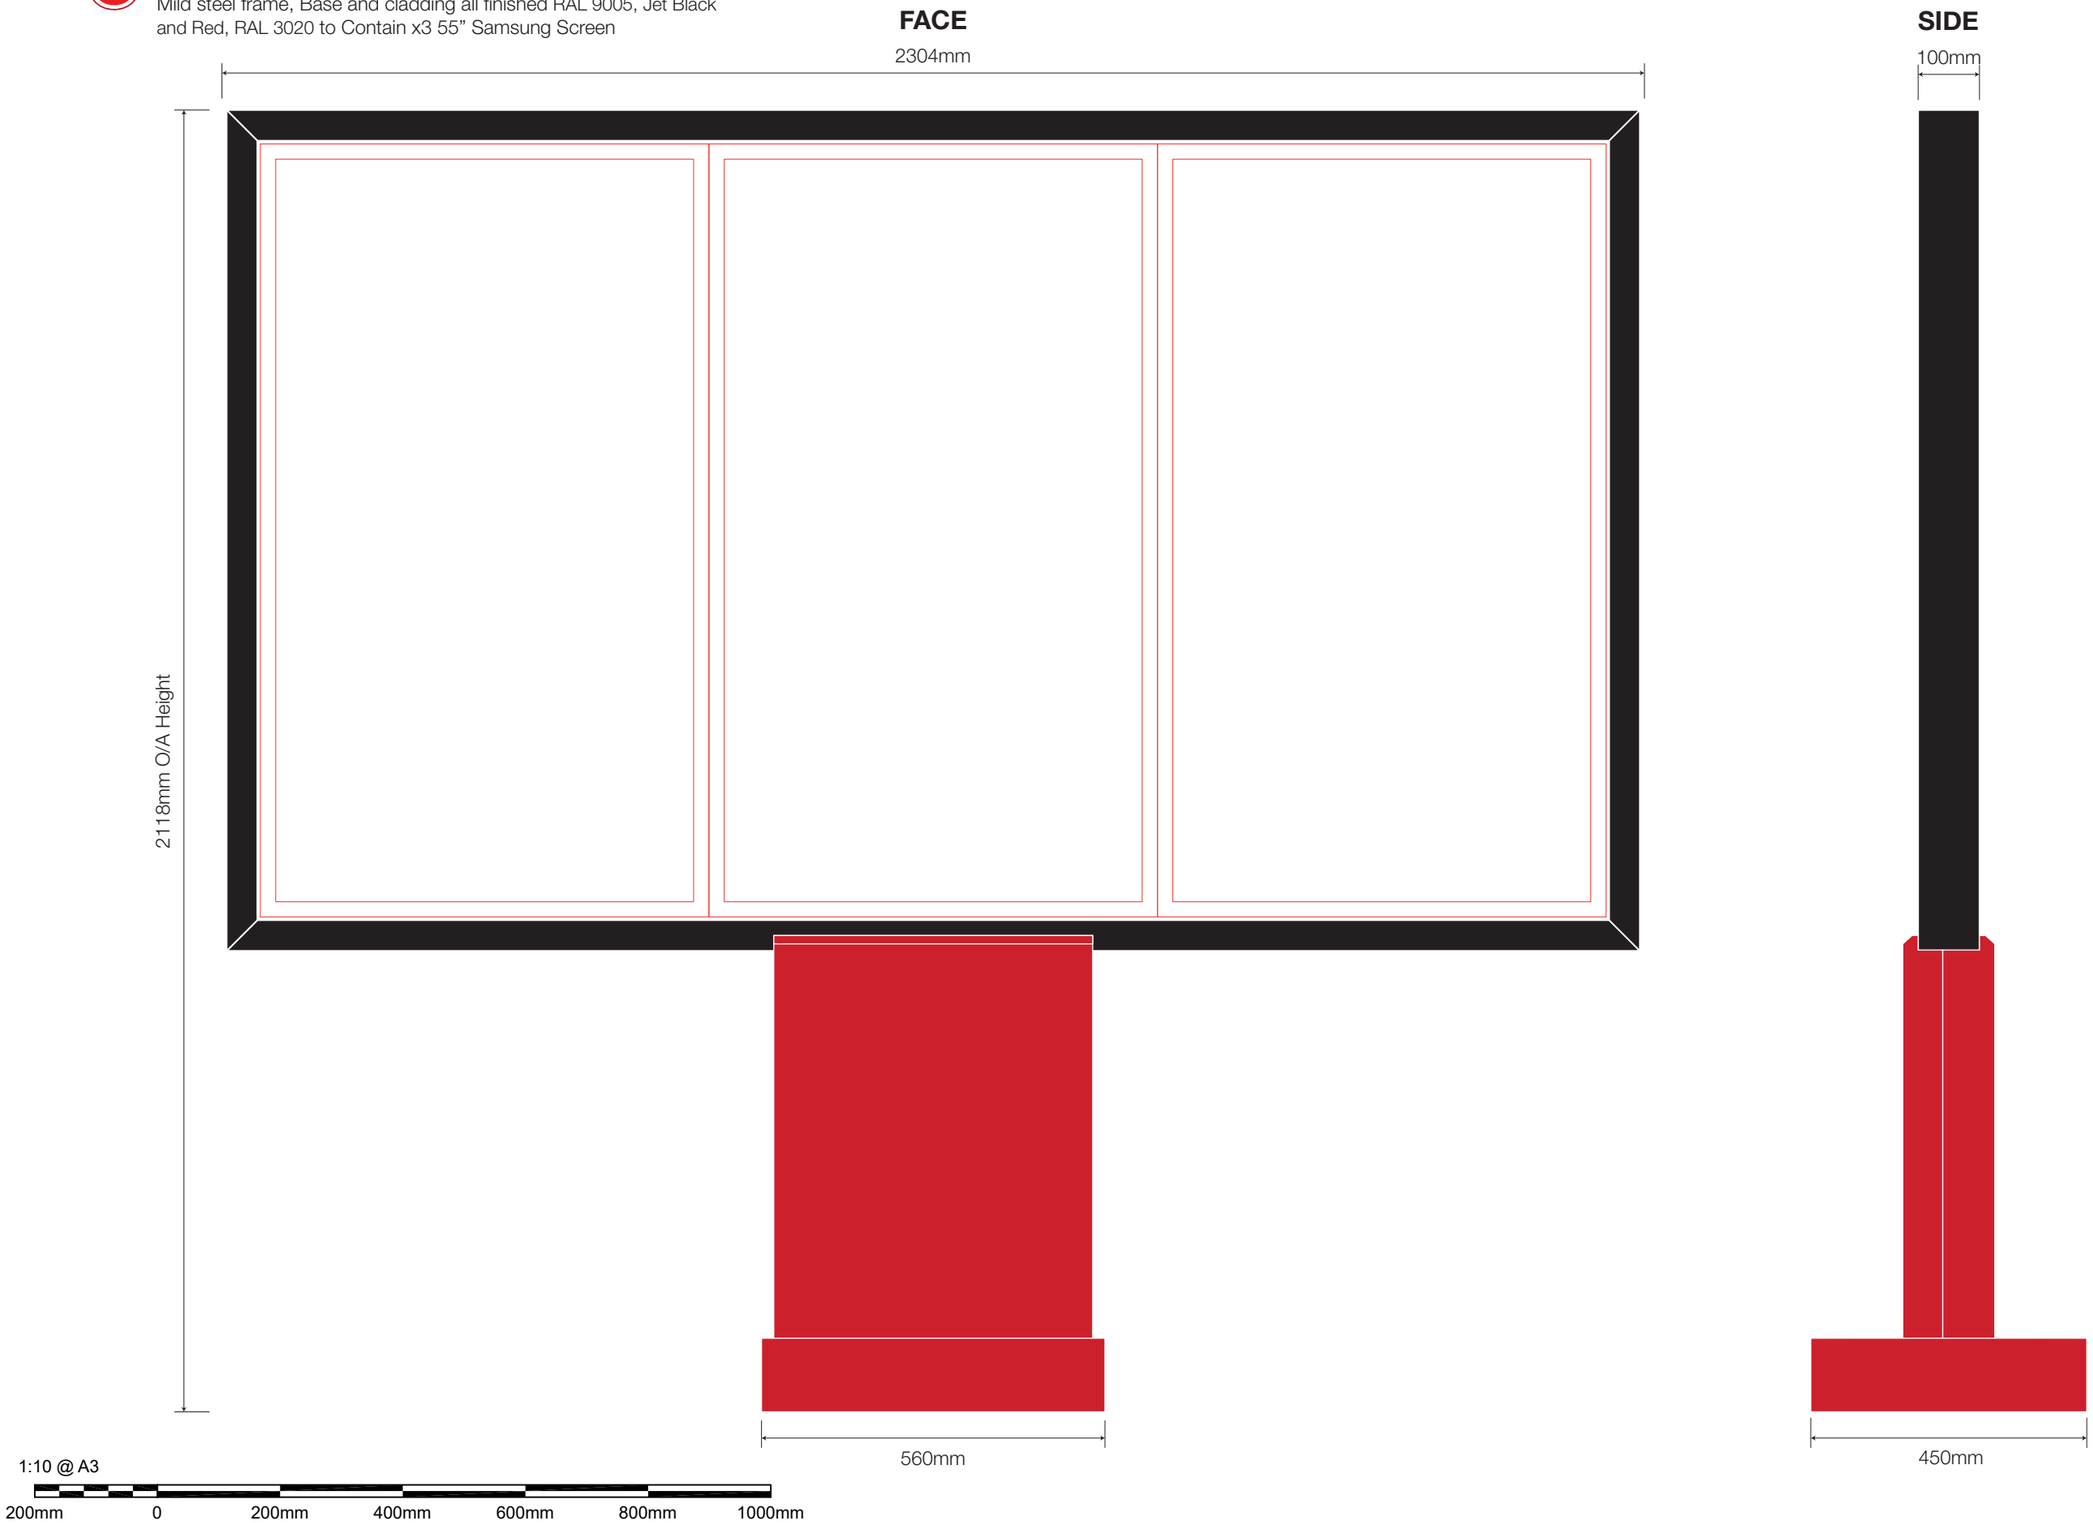

NIS SIGNS
NIS Signs (Leicester) Ltd
51 Marlow Rd, Leicester, LE3 2BQ
0116 270 6228
info@signs-nis.co.uk
www.signs-nis.co.uk

Client: EG OTM

Address: Centurian Way
Cleckheaton Services
BD19 3QE

Drawing no: 24-123

Job location: U:\Jobs\EG OTM\Sites\Cleckheaton\Cleckheaton (Centurion House)\Drawings\Drawing files

Drawn by: DB | **Rev:** 7 | **Date:** 08/03/24

Revision notes:
2) Sbarro signage revised totem added - DB 09/04/24
3) Sbarro totem changed for multibrand - JE 01/05/24
4) EV pricing box & heirarchy rev - JE 10/05/24
5) Sbarro Internals added - SR - 16/05/24
6) Revisions - SR - 10/06/24
7) Revision to digital menu - SR - 18/06/24

All site dimensions to be verified prior to manufacture.

Do not scale from this drawing Copyright 2024.
This document is the property of NIS Signs and must not be used, reproduced or disclosed to any persons without the written consent of NIS Signs.

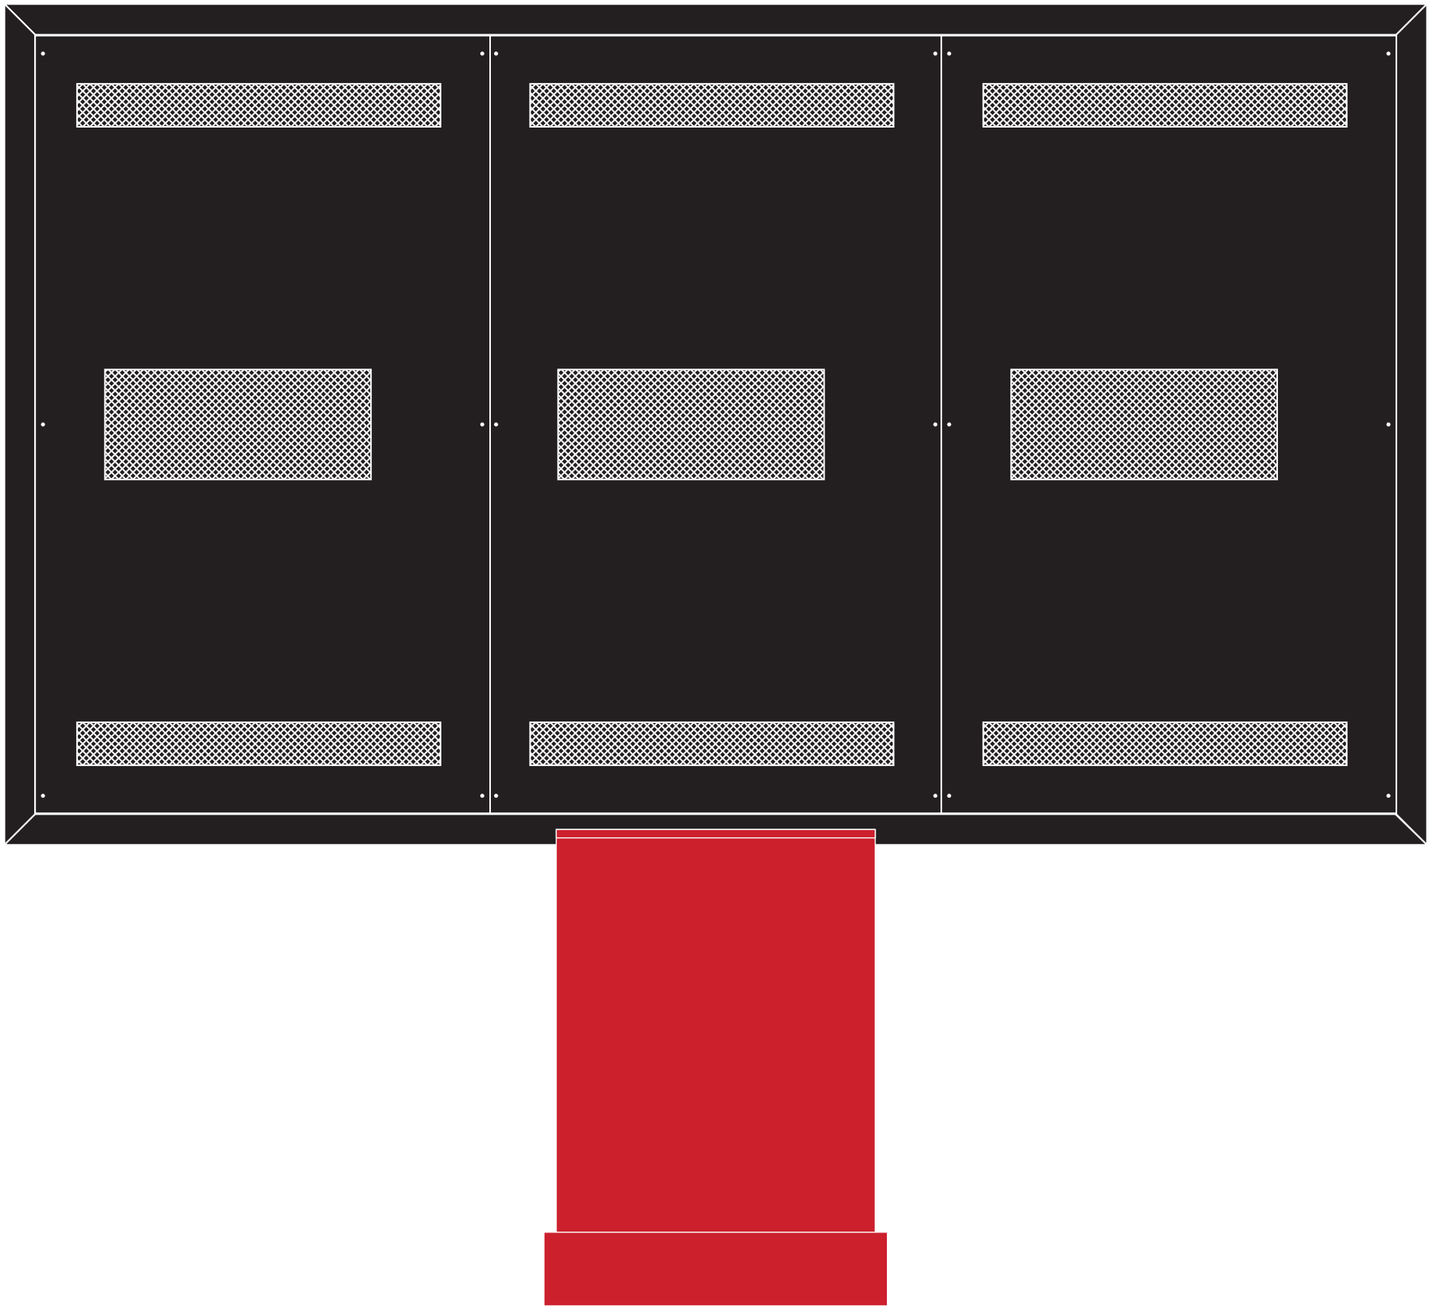

1:10 @ A3

200mm 0 200mm 400mm 600mm 800mm 1000mm

3 Screen Menu Pad details

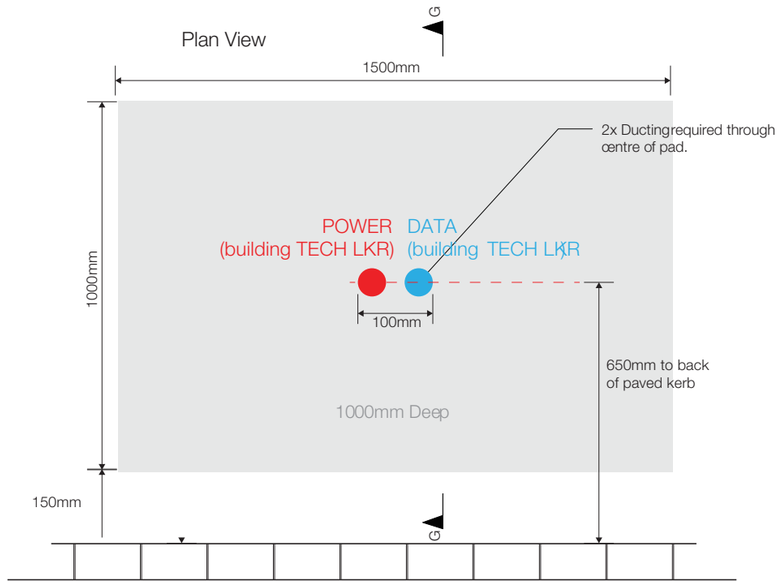

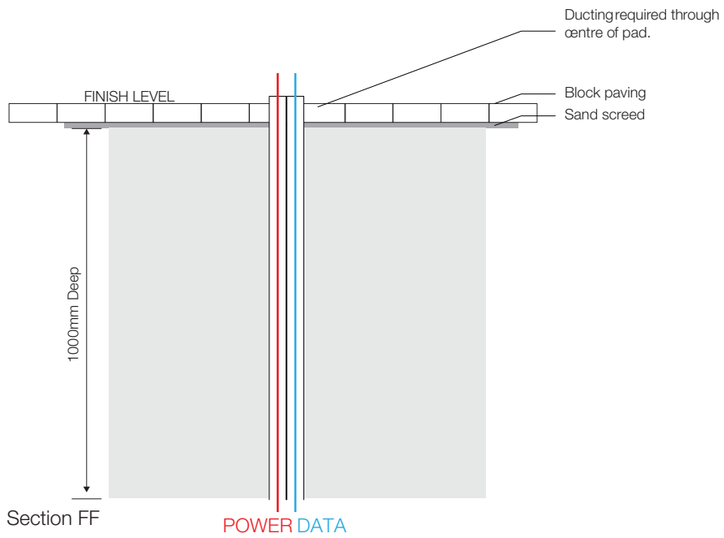

NIS SIGNS

NIS Signs (Leicester) Ltd
51 Marlow Rd, Leicester, LE3 2BQ

0116 270 6228
info@signs-nis.co.uk
www.signs-nis.co.uk

Client: EG OTM

Address: Centurian Way
Cleckheaton Services
BD19 3QE

Drawing no: 24-123

Job location: U:\Jobs\EG OTM\Sites\Cleckheaton\Cleckheaton (Centurion House)\Drawings\Drawing files

Drawn by: DB | **Rev:** 7 | **Date:** 08/03/24

Revision notes:
2) Sbarro signage revised totem added - DB 09/04/24
3) Sbarro totem changed for multibrand - JE 01/05/24
4) EV pricing box & heirarchy rev - JE 10/05/24
5) Sbarro Internals added - SR - 16/05/24
6) Revisions - SR - 10/06/24
7) Revision to digital menu - SR - 18/06/24

All site dimensions to be verified prior to manufacture.

Do not scale from this drawing Copyright 2024.
This document is the property of NIS Signs
and must not be used, reproduced or disclosed
to any persons without the written consent of NIS Signs.

16 **1 Off, Sbarro Waiting Bay Sign** - 1:10

Single sided 450mm high sign consisting of 3mm Aluminium primed & powder coated RAL 9005, Jet Black with Graphic.
Mounted to 2100mm high x 76mm Diameter post (1500mm above G.L.) finished Red, RAL 3020 by new chanel and clips.

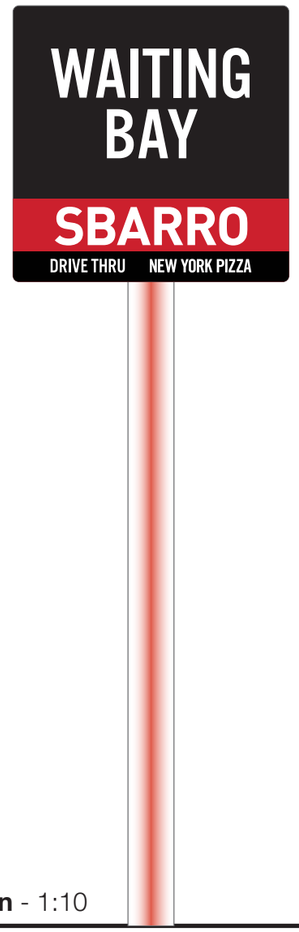

Front Elevation - 1:10

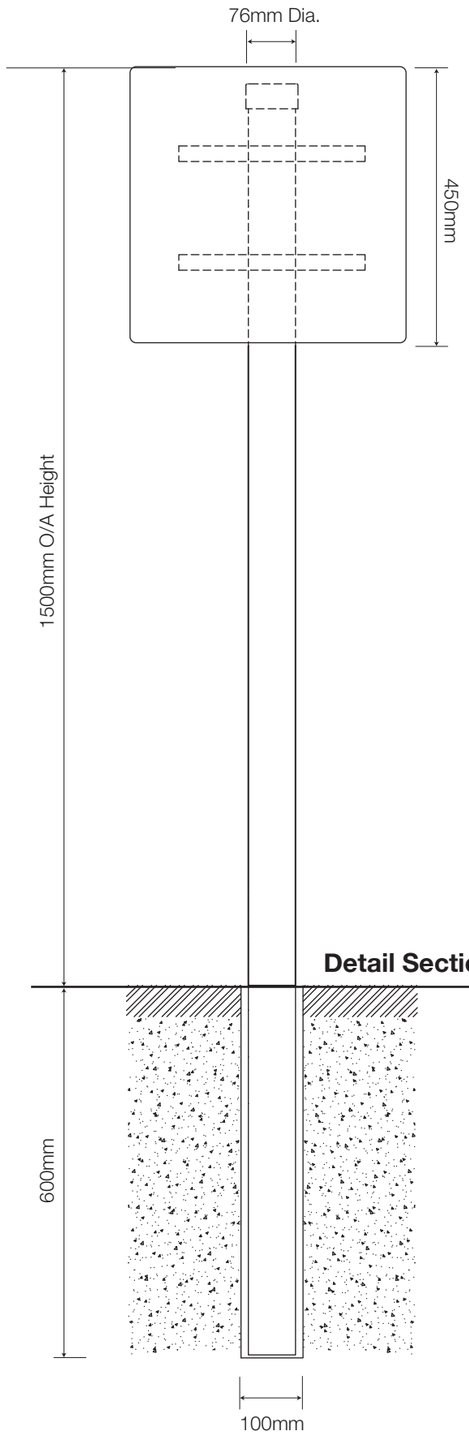

Detail Section - 1:10

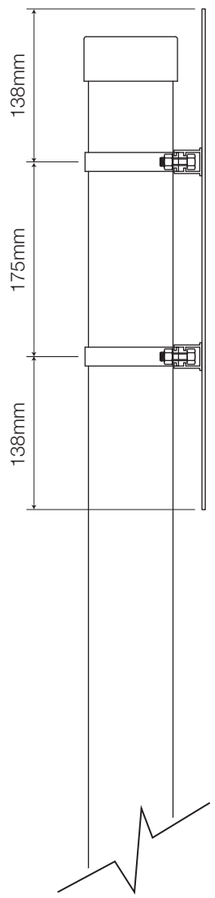

Side Section - NTS

1:10 @ A3

200mm 0 200mm 400mm 600mm 800mm 1000mm

NIS SIGNS
NIS Signs (Leicester) Ltd
51 Marlow Rd, Leicester, LE3 2BQ
0116 270 6228
info@signs-nis.co.uk
www.signs-nis.co.uk

Client: EG OTM

Address: Centurian Way
Cleckheaton Services
BD19 3QE

Drawing no: 24-123

Job location: U:\Jobs\EG OTM\Sites\Cleckheaton\Cleckheaton (Centurion House)\Drawings\Drawing files

Drawn by: DB **Rev:** 7 **Date:** 08/03/24

Revision notes:
2) Sbarro signage revised totem added - DB 09/04/24
3) Sbarro totem changed for multibrand - JE 01/05/24
4) EV pricing box & heirarchy rev - JE 10/05/24
5) Sbarro Internals added - SR - 16/05/24
6) Revisions - SR - 10/06/24
7) Revision to digital menu - SR - 18/06/24

All site dimensions to be verified prior to manufacture.

Do not scale from this drawing Copyright 2024.
This document is the property of NIS Signs and must not be used, reproduced or disclosed to any persons without the written consent of NIS Signs.

Front View

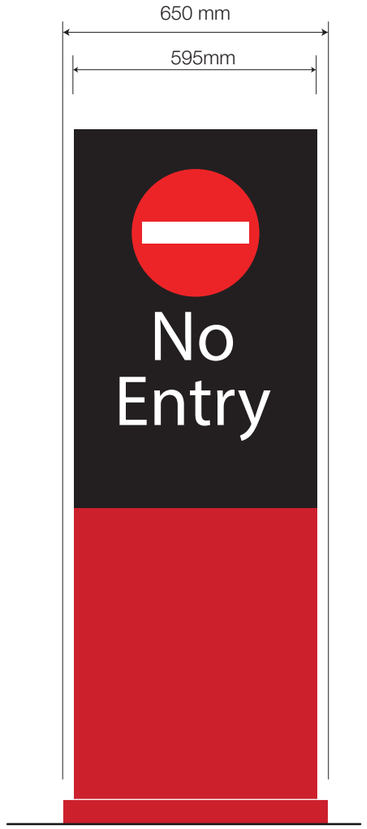

Rear View

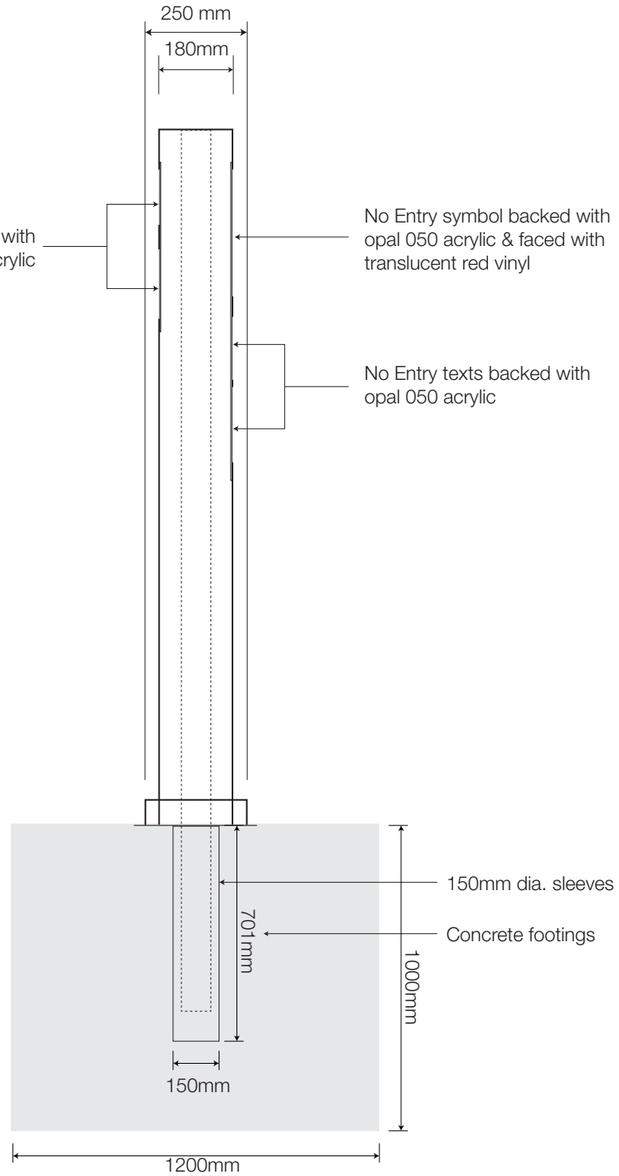

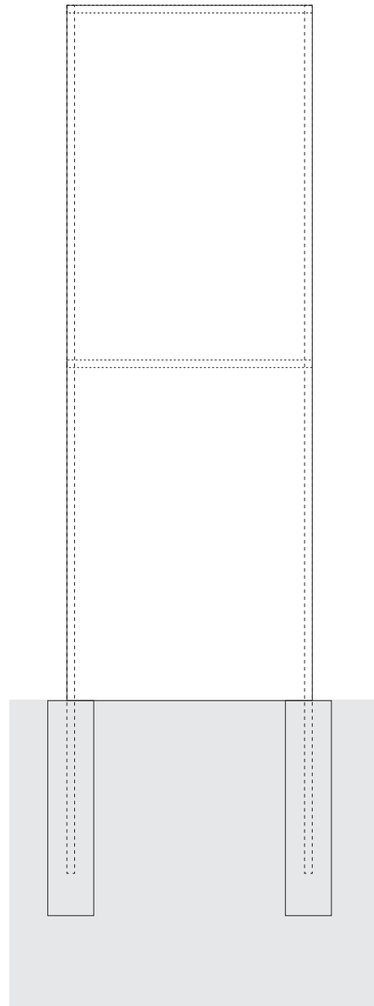

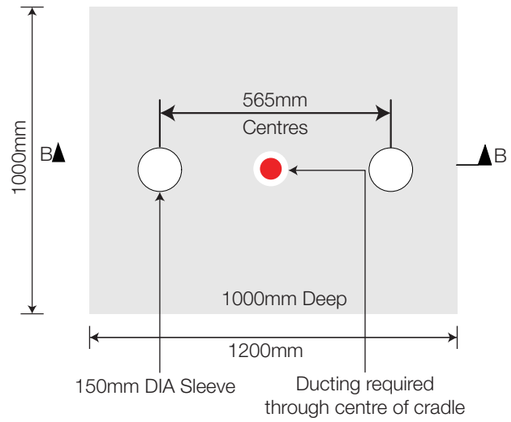

17 18

2 Off, Double Sided Thank You/ No Entry Sign - 1:15

1700mm x 600mm x 180mm free standing double sided thank you/ no entry sign.
Consisting of an internal framework with aluminium face tray finished to match RAL 9005, Jet Black and Red, RAL 3020 both trays to have fret cut apertures backed with opal acrylic, all illuminated with LED's mounted within the sign.
Sbarro NYC. 1956 logo in face applied matt white vinyl.
Base plinth from folded aluminium finished to match Red, PMS 186C.

1:15 @ A3

300mm 0 300mm 600mm 900mm 1200mm 1500mm

NIS SIGNS
NIS Signs (Leicester) Ltd
51 Marlow Rd, Leicester, LE3 2BQ
0116 270 6228
info@signs-nis.co.uk
www.signs-nis.co.uk

Client: EG OTM

Address: Centurian Way
Cleckheaton Services
BD19 3QE

Drawing no: 24-123

Job location: U:\Jobs\EG OTM\Sites\Cleckheaton\Cleckheaton (Centurion House)\Drawings\Drawing files

Drawn by: DB **Rev:** 7 **Date:** 08/03/24

Revision notes:
2) Sbarro signage revised totem added - DB 09/04/24
3) Sbarro totem changed for multibrand - JE 01/05/24
4) EV pricing box & heirarchy rev - JE 10/05/24
5) Sbarro Internals added - SR - 16/05/24
6) Revisions - SR - 10/06/24
7) Revision to digital menu - SR - 18/06/24

All site dimensions to be verified prior to manufacture.

Do not scale from this drawing Copyright 2024.
This document is the property of NIS Signs and must not be used, reproduced or disclosed to any persons without the written consent of NIS Signs.

19 **1 № - Sbarro Box** - Scale 1:20 @ A3
~ 2mm thick folded aluminium face tray finished RAL 9005 Jet Black and RAL 3020 Traffic Red
~ Fret cut detail backed up with 5mm opal 050 acrylic
~ 2mm thick folded aluminium back tray finished white internally.
~ Illuminated via LED modules fitted within back tray.

20 **1 № - Drive Thru Letters** - Scale 1:20 @ A3
~ opal 5mm 050 acrylic faces.
~ 70mm deep Aluminium returns finished Satin, Traffic White RAL 9016.
~ 10mm white foamex backs c/w white LED Modules for face illumination.

Sbarro Typical Section - NTS

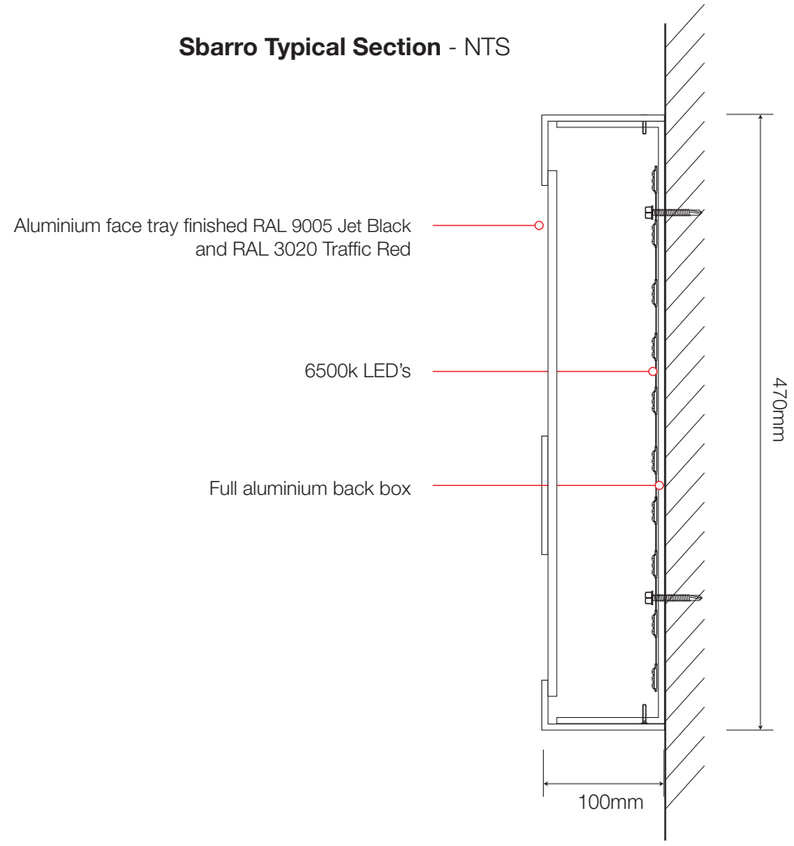

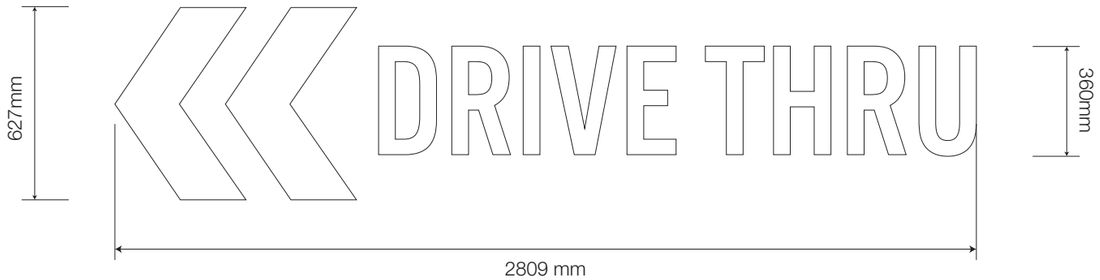

Arrow/DT Letters Typical Section - NTS

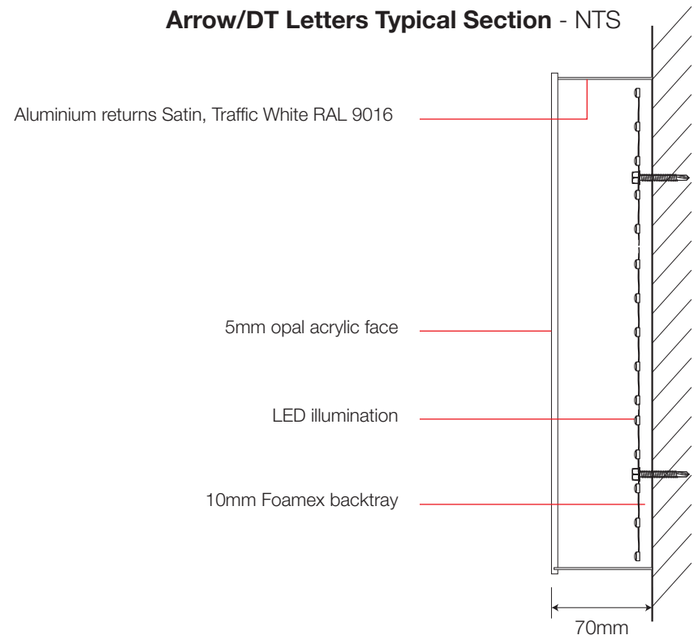

1:20 @ A3

400mm 0 400mm 800mm 1200mm 1600mm 2000mm

NIS SIGNS
NIS Signs (Leicester) Ltd
51 Marlow Rd, Leicester, LE3 2BQ
0116 270 6228
info@signs-nis.co.uk
www.signs-nis.co.uk

Client: EG OTM

Address: Centurian Way
Cleckheaton Services
BD19 3QE

Drawing no: 24-123

Job location: U:\Jobs\EG OTM\Sites\Cleckheaton\Cleckheaton (Centurion House)\Drawings\Drawing files

Drawn by: DB | **Rev:** 7 | **Date:** 08/03/24

Revision notes:
2) Sbarro signage revised totem added - DB 09/04/24
3) Sbarro totem changed for multibrand - JE 01/05/24
4) EV pricing box & heirarchy rev - JE 10/05/24
5) Sbarro Internals added - SR - 16/05/24
6) Revisions - SR - 10/06/24
7) Revision to digital menu - SR - 18/06/24

All site dimensions to be verified prior to manufacture.

Do not scale from this drawing Copyright 2024.
This document is the property of NIS Signs
and must not be used, reproduced or disclosed
to any persons without the written consent of NIS Signs.

21 **1 № - EG OTM Banner Frame** - Scale 1:20 @ A3

~ 50mm x 50mm steel hollow box section frame work finished Anthracite Grey RAL 7016.
~ x1 flat cut 2mm thick aluminium panel to face only finished Anthracite Grey RAL 7016.
~ Signfix channel frame fitted to face of aluminium face panel and rear frame work.
~ Face cut vinyl graphics to face of aluminium panel.

NB - Frame mounted into soft ground via suitably dug footings filled with post mix.

Plan - 1:20 @ A3

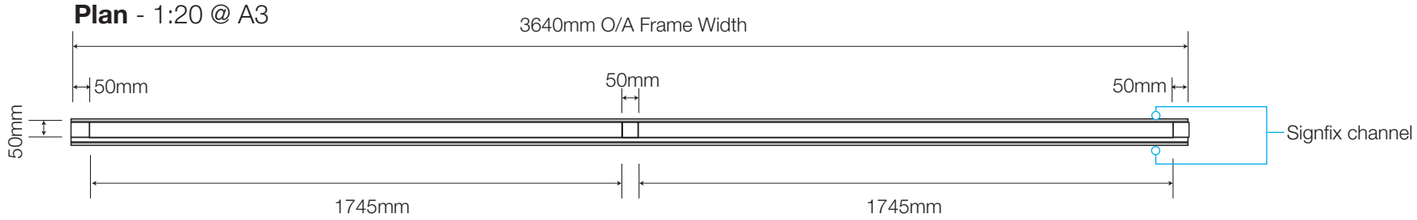

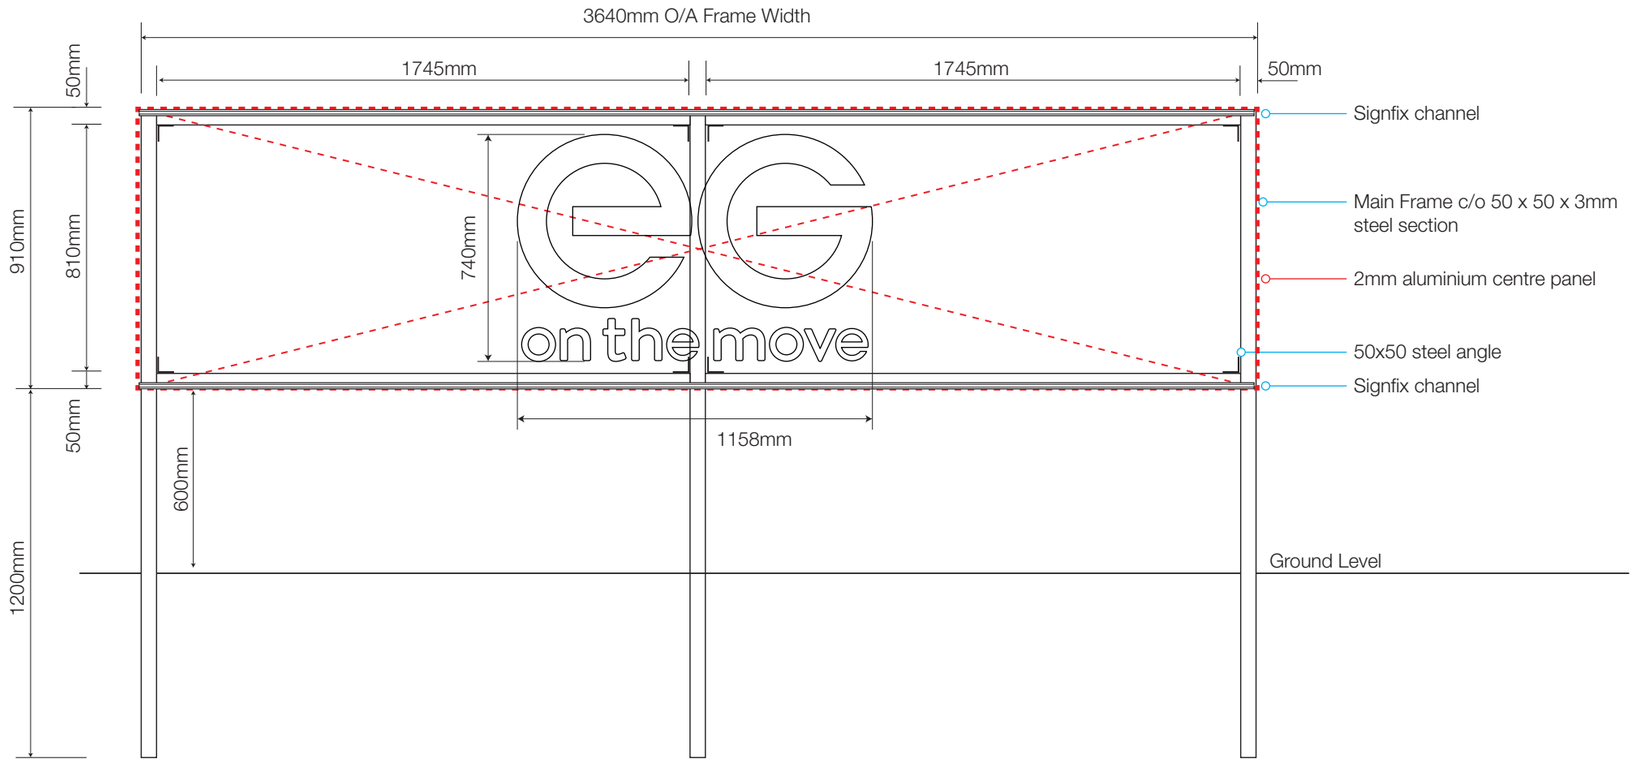

Side Elevation

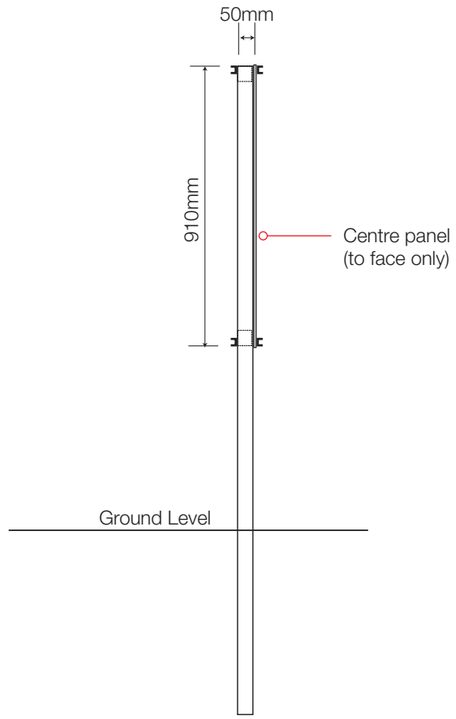

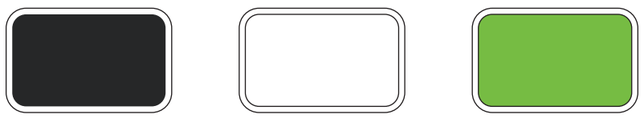

Anthracite Grey RAL 7016 | Metamark M7-100 White Gloss | Metamark M7-160 Lime

Banner Frame without banner

1:20 @ A3

400mm 0 400mm 800mm 1200mm 1600mm 2000mm

NIS SIGNS
NIS Signs (Leicester) Ltd
51 Marlow Rd, Leicester, LE3 2BQ
0116 270 6228
info@signs-nis.co.uk
www.signs-nis.co.uk

Client: EG OTM

Address: Centurian Way
Cleckheaton Services
BD19 3QE

Drawing no: 24-123

Job location: U:\Jobs\EG OTM\Sites\Cleckheaton\Cleckheaton (Centurion House)\Drawings\Drawing files

Drawn by: DB | **Rev:** 7 | **Date:** 08/03/24

Revision notes:
2) Sbarro signage revised totem added - DB 09/04/24
3) Sbarro totem changed for multibrand - JE 01/05/24
4) EV pricing box & heirarchy rev - JE 10/05/24
5) Sbarro Internals added - SR - 16/05/24
6) Revisions - SR - 10/06/24
7) Revision to digital menu - SR - 18/06/24

All site dimensions to be verified prior to manufacture.

Do not scale from this drawing Copyright 2024.
This document is the property of NIS Signs and must not be used, reproduced or disclosed to any persons without the written consent of NIS Signs.

22 **Sbarro NYC.1956 Logo** - 1:20

1 Off, digitally printed 3M heat applied wall vinyl applied directly back to the external building panels.

1:20 @ A3

400mm 0 400mm 800mm 1200mm 1600mm 2000mm

NIS SIGNS

NIS Signs (Leicester) Ltd

51 Marlow Rd, Leicester, LE3 2BQ

0116 270 6228

info@signs-nis.co.uk

www.signs-nis.co.uk

Client: EG OTM

Address: Centurian Way
Cleckheaton Services
BD19 3QE

Drawing no: 24-123

Job location: U:\Jobs\EG OTM\Sites\Cleckheaton\Cleckheaton (Centurion House)\Drawings\Drawing files

Drawn by: DB | **Rev:** 7 | **Date:** 08/03/24

Revision notes:
2) Sbarro signage revised totem added - DB 09/04/24
3) Sbarro totem changed for multibrand - JE 01/05/24
4) EV pricing box & heirarchy rev - JE 10/05/24
5) Sbarro Internals added - SR - 16/05/24
6) Revisions - SR - 10/06/24
7) Revision to digital menu - SR - 18/06/24

All site dimensions to be verified prior to manufacture.

Do not scale from this drawing Copyright 2024.
This document is the property of NIS Signs
and must not be used, reproduced or disclosed
to any persons without the written consent of NIS Signs.

23 1 Off, Collection DT Window - 1:20

Reverse applied DT window vinyl graphics “Collection Point” left clear and backed with a internally illuminated LED light tray. Fabricated aluminium sign tray powder coated white, c/w an internal light sheet to illuminate “collection point”.

Separate frost effect vinyl reverse applied to window to hide/mask the I.T Kit behind the window.

Typical Section

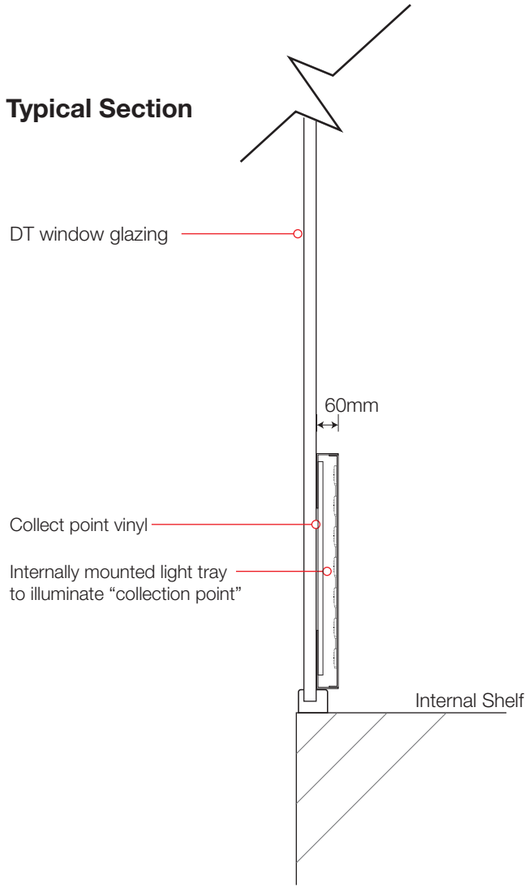

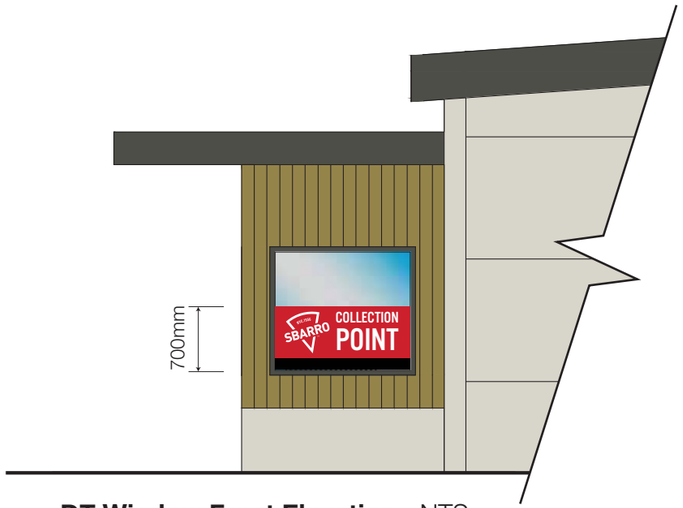

DT Window Front Elevation - NTS

1:20 @ A3

400mm 0 400mm 800mm 1200mm 1600mm 2000mm

NIS SIGNS

NIS Signs (Leicester) Ltd
51 Marlow Rd, Leicester, LE3 2BQ

0116 270 6228
info@signs-nis.co.uk
www.signs-nis.co.uk

Client: EG OTM

Address: Centurian Way
Cleckheaton Services
BD19 3QE

Drawing no: 24-123

Job location: U:\Jobs\EG OTM\Sites\Cleckheaton\Cleckheaton (Centurion House)\Drawings\Drawing files

Drawn by: DB | **Rev:** 7 | **Date:** 08/03/24

Revision notes:
2) Sbarro signage revised totem added - DB 09/04/24
3) Sbarro totem changed for multibrand - JE 01/05/24
4) EV pricing box & heirarchy rev - JE 10/05/24
5) Sbarro Internals added - SR - 16/05/24
6) Revisions - SR - 10/06/24
7) Revision to digital menu - SR - 18/06/24

All site dimensions to be verified prior to manufacture.

Do not scale from this drawing Copyright 2024.
This document is the property of NIS Signs and must not be used, reproduced or disclosed to any persons without the written consent of NIS Signs.