


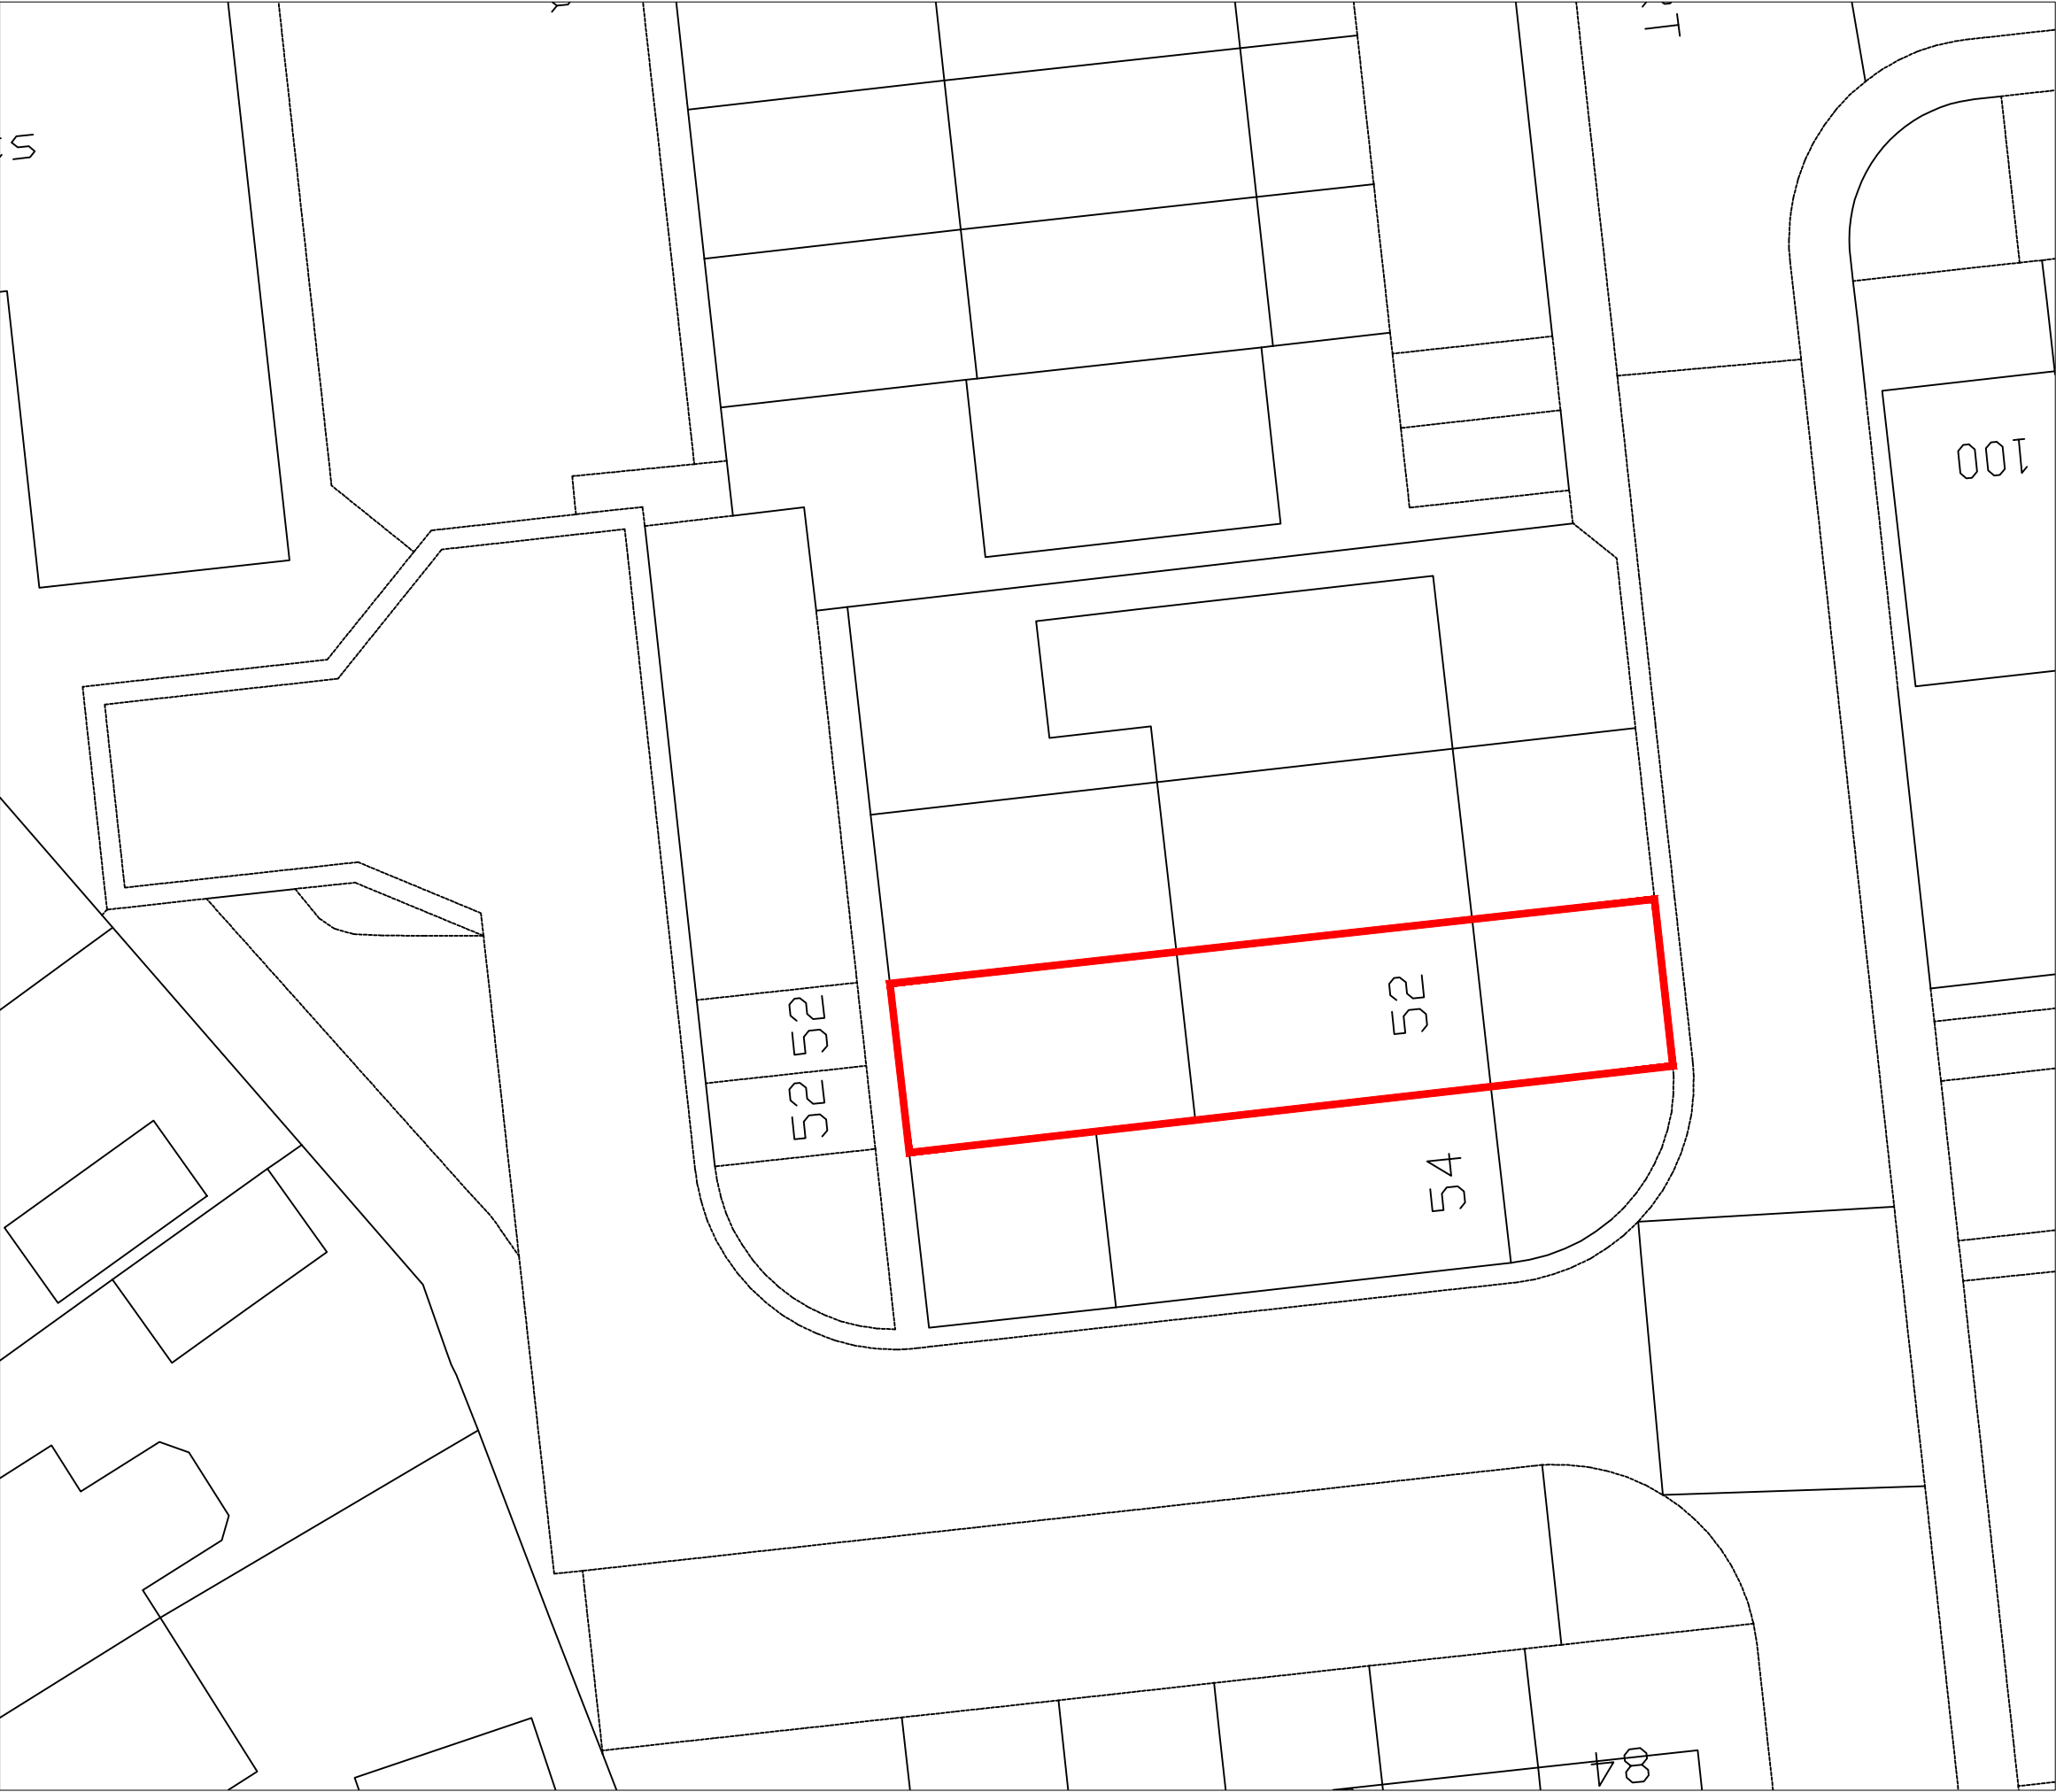

Project:	Job No:
52 GREEN LEA COURT	2024-008
DALTON	
Title:	
SITE BLOCK PLAN	
Scale:	Drawn by:
1:200@A3	AP
Date:	Checked by:
JUN'24	-
Drawing No:	Revision No:
2024-008-(08)001	-