


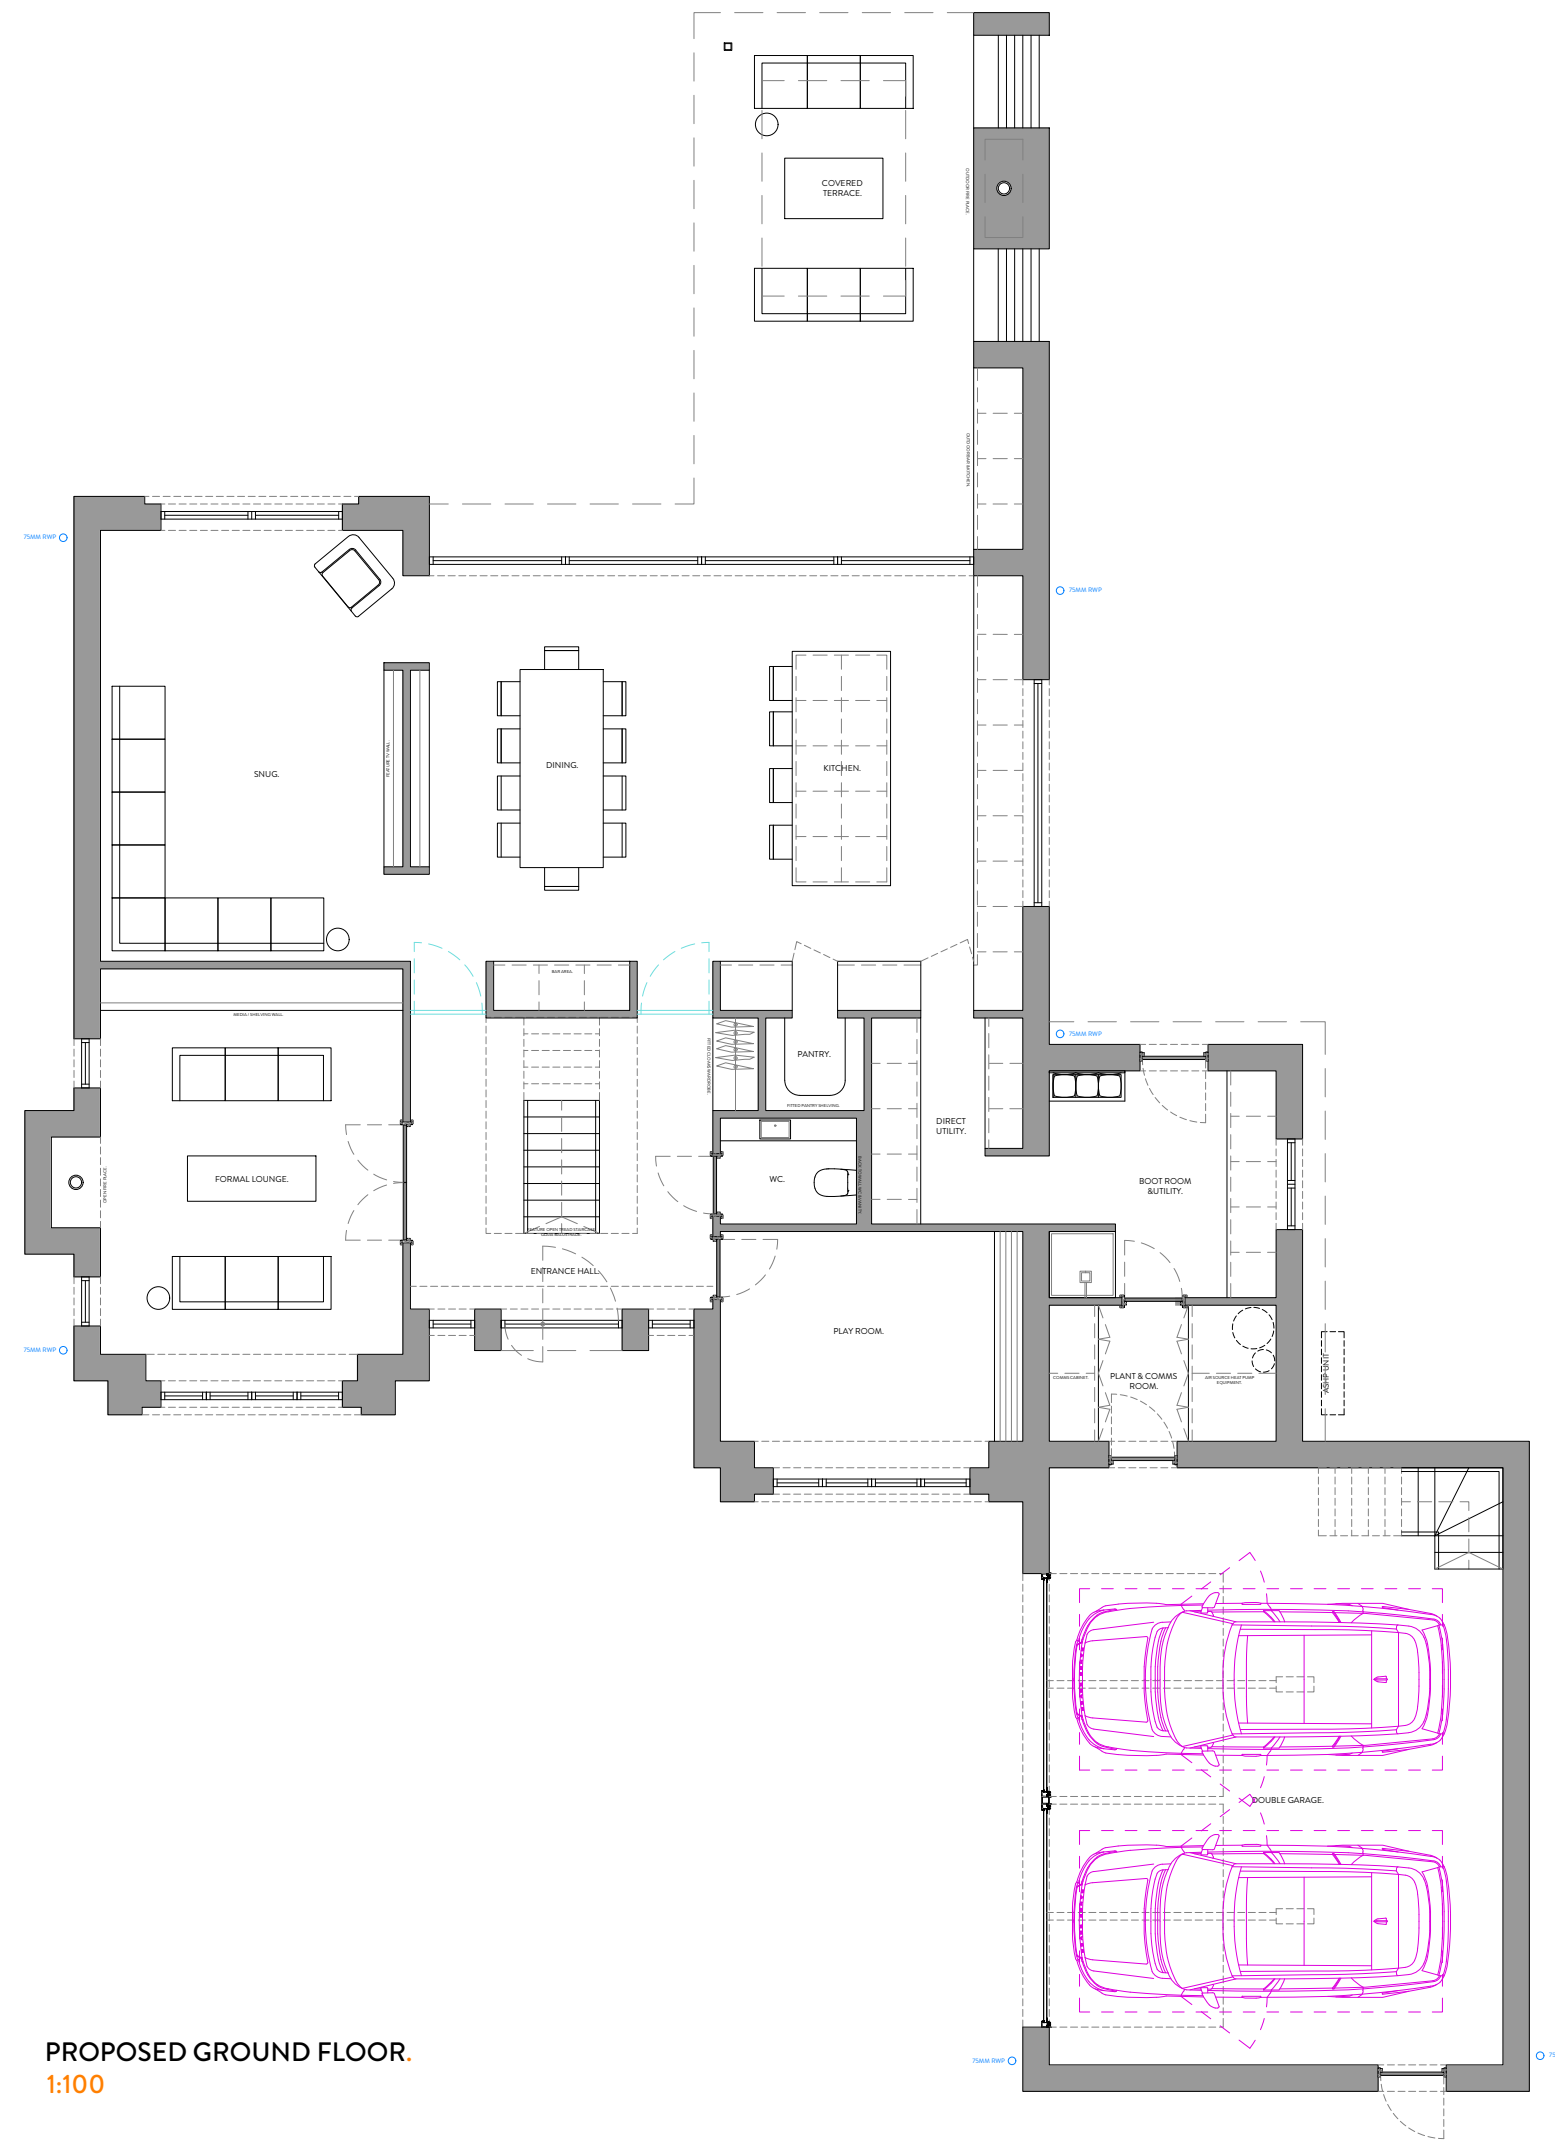

2021

NORTHERN DESIGN AWARDS

FINALIST

2022

Best of Houzz Service

BUILD

2021 Home Builder Awards

BUILD

Architecture Awards

2019

REVISION	DESCRIPTION	DATE
-	-	-
-	-	-
-	-	-
-	-	-
-	-	-
-	-	-
-	-	-
-	-	-
-	-	-
-	-	-

NOTES
GROSS INTERNAL AREAS
GROUND FLOOR - 196.9M2
FIRST FLOOR HOUSE - 125.5M2
FIRST FLOOR GARAGE - 36.6M2
SECOND FLOOR - 55.1M2
TOTAL GIA - 414.1M2

PLANNING DRAWING

ORANGE DESIGN STUDIO.

ARCHITECTURAL PRACTICE

hello@orangedesignstudio.co.uk
59A, Huddersfield Road, Mirfield, WF14 8AA
orangedesignstudio.co.uk
01924 650930

COPYRIGHT © ORANGE DESIGN STUDIO LIMITED

PROJECT TITLE LIGHTRIDGE ROAD			
DRAWING TITLE PLOT TWO - PROPOSED GA (1)			
SCALE 1:100	DRAWN JH	CHECKED JH	PROJECT REFERENCE ODS_23/776
PAPER SIZE A2	DWG NUMBER (20)004	DATE 19/2/24	REVISION A
CLIENT MR & MRS MORRIS			