FOR GROUND FLOOR CONSTRUCTION
CONSULT SITE SPECIFIC SPECIFICATION AND
STRUCTURAL ENGINEERS DETAILS

WORKING DRAWINGS TO BE READ IN CONJUNCTION WITH
STRUCTURAL ENGINEERS DETAILS

WORKING DRAWINGS TO BE READ IN CONJUNTION WITH
HARRON HOMES SITE SPECIFIC CONSTRUCTION
SPECIFICATION

Plot 124, 126, 132 & 139 Rear Elevation

GREY WINDOWS,
FASCIA'S, SOFFITS &
BARGEBOARDS

ALL STONE HEADS &
CILLS TO BE FLUSH

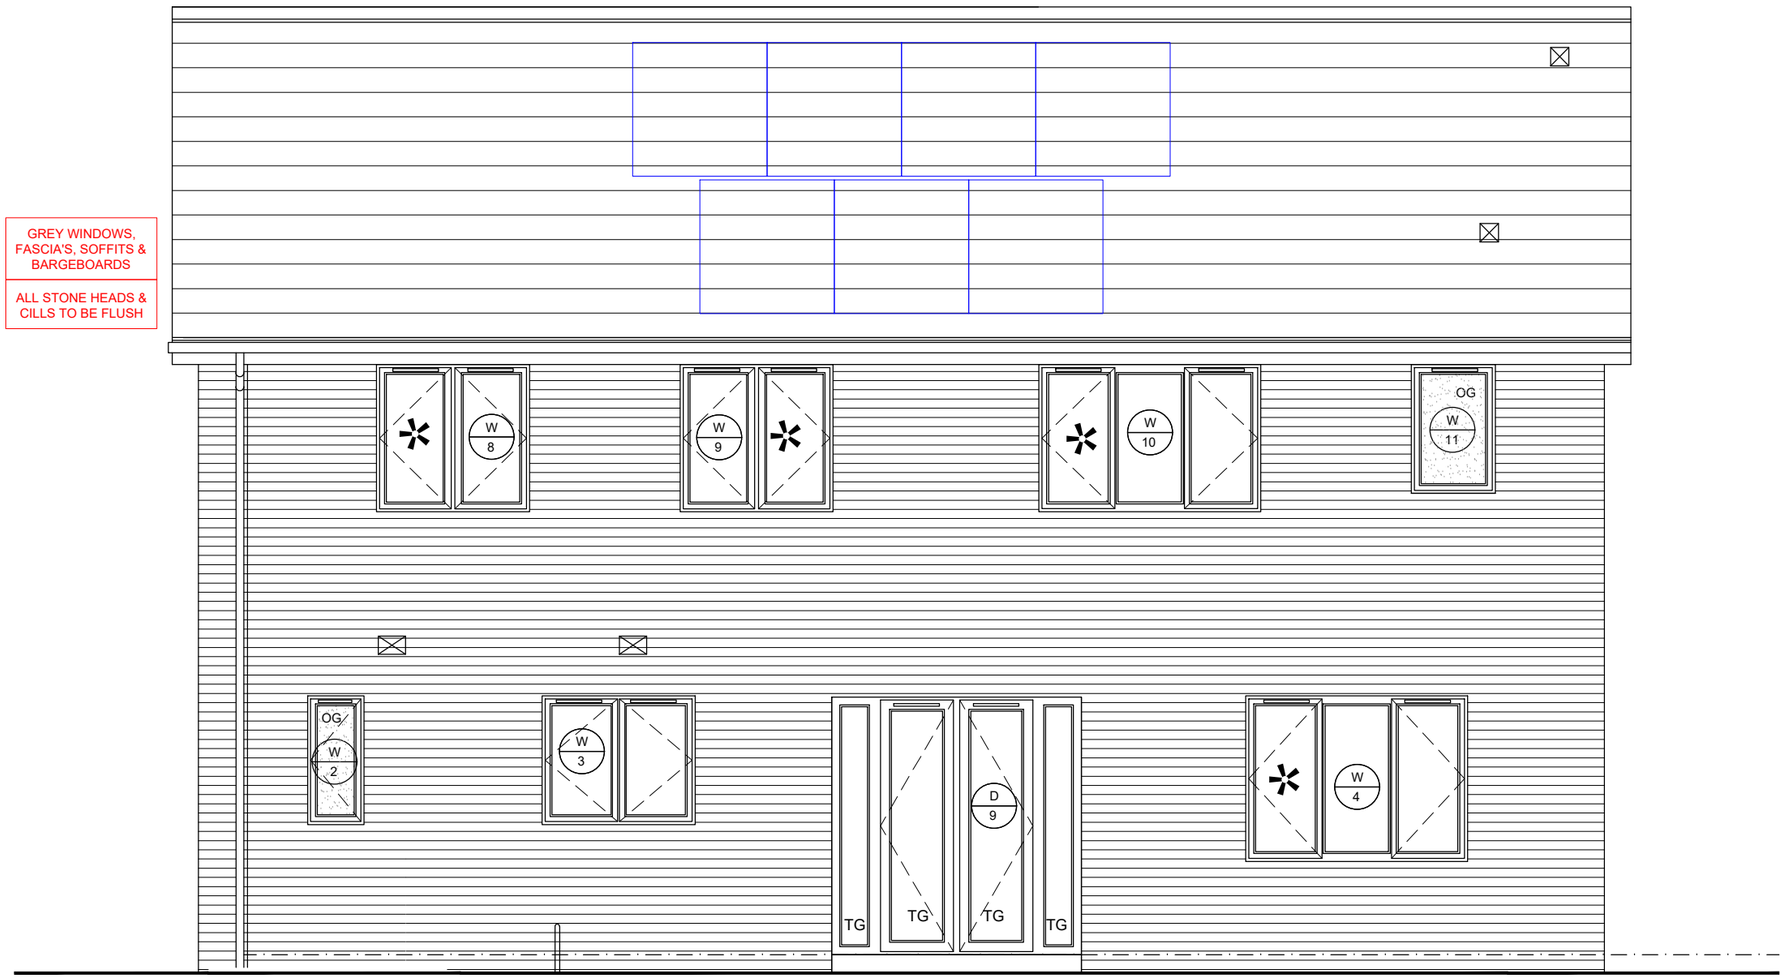

REAR ELEVATION

Warkworth Brick

LEGEND				
OG	Denotes obscure glazing		Falls	Follow site fall prevention plan
*	Denotes escape window		Man Handling Steel and Lintel	Use mechanical equipment, two man lift and train in kinetic handling
MJ	Denotes movement joint in brickwork		Collapse of Gable	Temporary propping

Harron Homes Limited
Colton House
Temple Point
Bullerthorpe Lane
Leeds
LS15 9JL

Tel: 0113 204 4670
Fax: 0113 204 4677
Web: www.harronhomes.co.uk

status: WORKING DRAWING

project: WARKWORTH HOUSE TYPE (BRICK)
FIXBY PHASE 2, CONTEMPORARY 2022

title: REAR ELEVATION

drawn: JFE date: JUNE 2023

checked: / scale @ A3:1:50

job no: 429 drg no: WWBC.00.07

ALL DIMENSIONS TO BE CHECKED ON SITE, NO DIMENSIONS TO BE SCALED FROM THIS DRAWING, ANY DISCREPANCIES, AMBIGUITIES AND/OR OMISSIONS BETWEEN THIS DRAWING AND INFORMATION GIVEN ELSEWHERE MUST BE REPORTED TO THIS OFFICE AND CLARIFICATION SOUGHT BEFORE PROCEEDING