Plot 114 Front Elevation

FOR GROUND FLOOR CONSTRUCTION
CONSULT SITE SPECIFIC SPECIFICATION AND
STRUCTURAL ENGINEERS DETAILS

WORKING DRAWINGS TO BE READ IN CONJUNCTION WITH
STRUCTURAL ENGINEERS DETAILS

WORKING DRAWINGS TO BE READ IN CONJUNTION WITH
HARRON HOMES SITE SPECIFIC CONSTRUCTION
SPECIFICATION

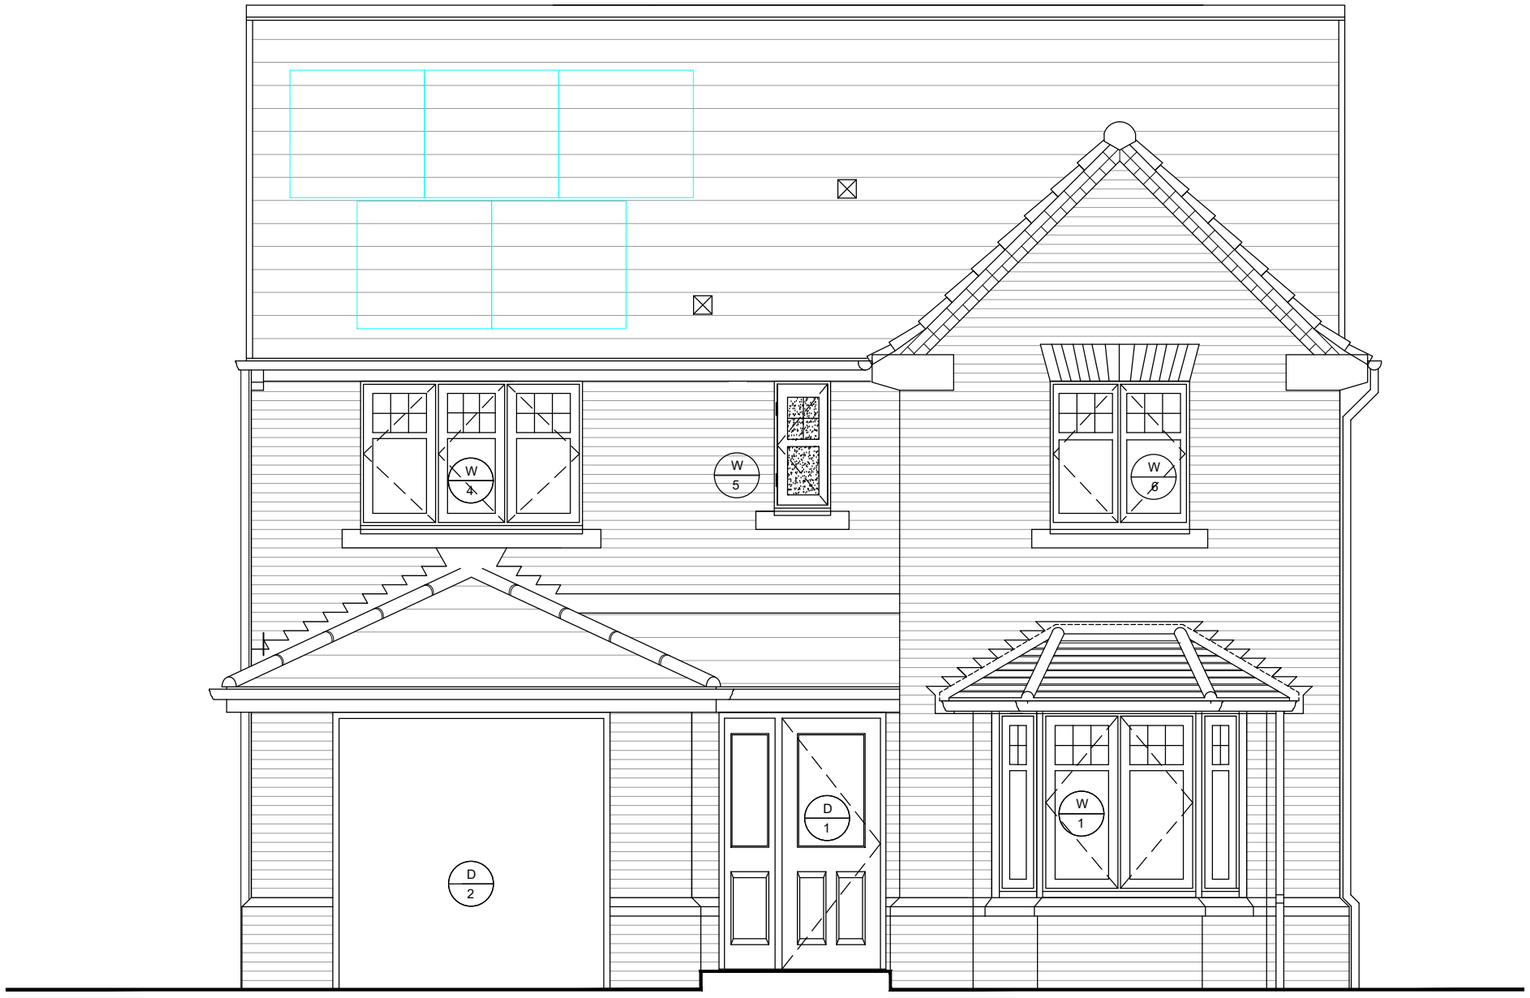

Nidderdale Brick

FRONT ELEVATION

A	05/03/24	Stepped tray setting out added, first floor window opening height added	FK

Harron Homes Limited
Floors 2 & 3
2 Midland Way
Barlborough Links
Chesterfield
S43 4XA

Tel: 01246 733550
Web: www.harronhomes.co.uk

status: WORKING DRAWING

project: NIDDERDALE HOUSE TYPE (BRICK) (2022 Regs)

title: FRONT ELEVATION

drawn: FK date: JAN 2022

checked: / scale @ A3: 1:50

job no: WD drg no: ND.00.05 A

ALL DIMENSIONS TO BE CHECKED ON SITE, NO DIMENSIONS TO BE SCALED FROM THIS DRAWING. ANY DISCREPANCIES, AMBIGUITIES AND/OR OMISSIONS BETWEEN THIS DRAWING AND INFORMATION GIVEN ELSEWHERE MUST BE REPORTED TO THIS OFFICE AND CLARIFICATION SOUGHT BEFORE PROCEEDING