Plot 149 & 150 Side Elevation

FOR GROUND FLOOR CONSTRUCTION CONSULT SITE SPECIFIC SPECIFICATION AND STRUCTURAL ENGINEERS DETAILS

WORKING DRAWINGS TO BE READ IN CONJUNCTION WITH STRUCTURAL ENGINEERS DETAILS

WORKING DRAWINGS TO BE READ IN CONJUNTION WITH HARRON HOMES SITE SPECIFIC CONSTRUCTION SPECIFICATION

GREY WINDOWS, FASCIA'S, SOFFITS & BARGEBOARDS

ALL STONE HEADS & CILLS TO BE FLUSH

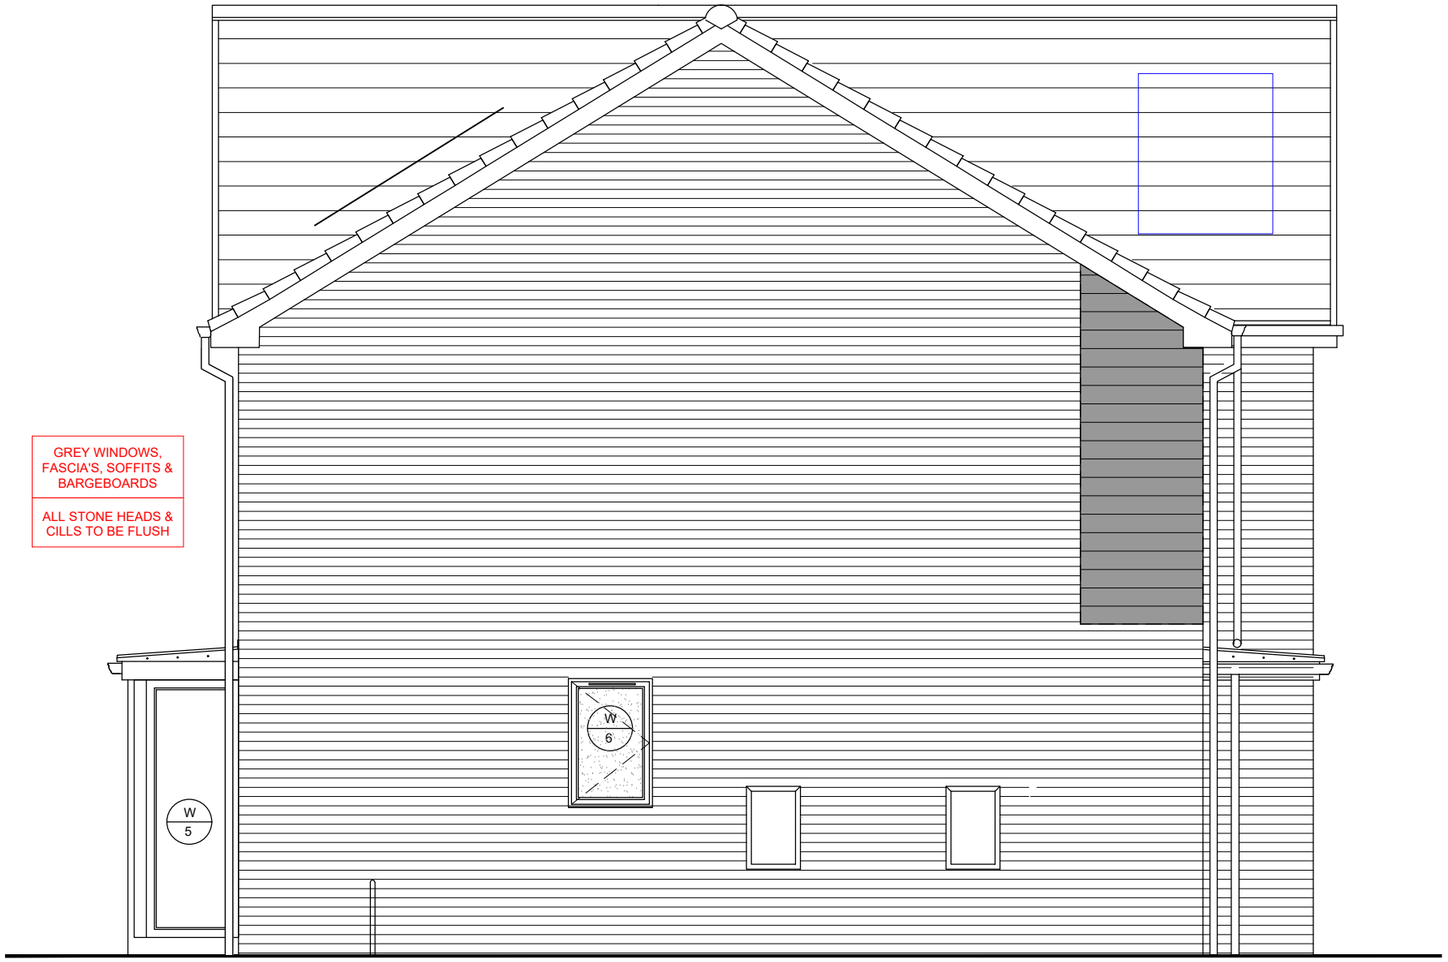

Salcombe (V1) Brick

Side Elevation

LEGEND				
OG	Denotes obscure glazing		Falls	Follow site fall prevention plan
*	Denotes escape window		Man Handling Steel and Lintel	Use mechanical equipment, two man lift and train in kinetic handling
MJ	Denotes movement joint in brickwork		Collapse of Gable	Temporary propping

Harron Homes Limited
Colton House
Temple Point
Bullerthorpe Lane
Leeds
LS15 9JL

Tel: 0113 204 4670
Fax: 0113 204 4677
Web: www.harronhomes.co.uk

status: WORKING DRAWING

project: SALCOMBE V1 HOUSE TYPE (BRICK) FIXBY PHASE 2, CONTEMPORARY BUILDING REGULATIONS 2022

title: SIDE ELEVATION

drawn: JFE

date: JUNE 2023

checked: /

scale @ A3: 1:50

job no: 429

drg no: SAV1BC.00.06

ALL DIMENSIONS TO BE CHECKED ON SITE, NO DIMENSIONS TO BE SCALED FROM THIS DRAWING, ANY DISCREPANCIES, AMBIGUITIES AND/OR OMISSIONS BETWEEN THIS DRAWING AND INFORMATION GIVEN ELSEWHERE MUST BE REPORTED TO THIS OFFICE AND CLARIFICATION SOUGHT BEFORE PROCEEDING