
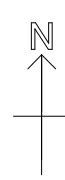


LOCATION PLAN - SLATE PITTS FARM

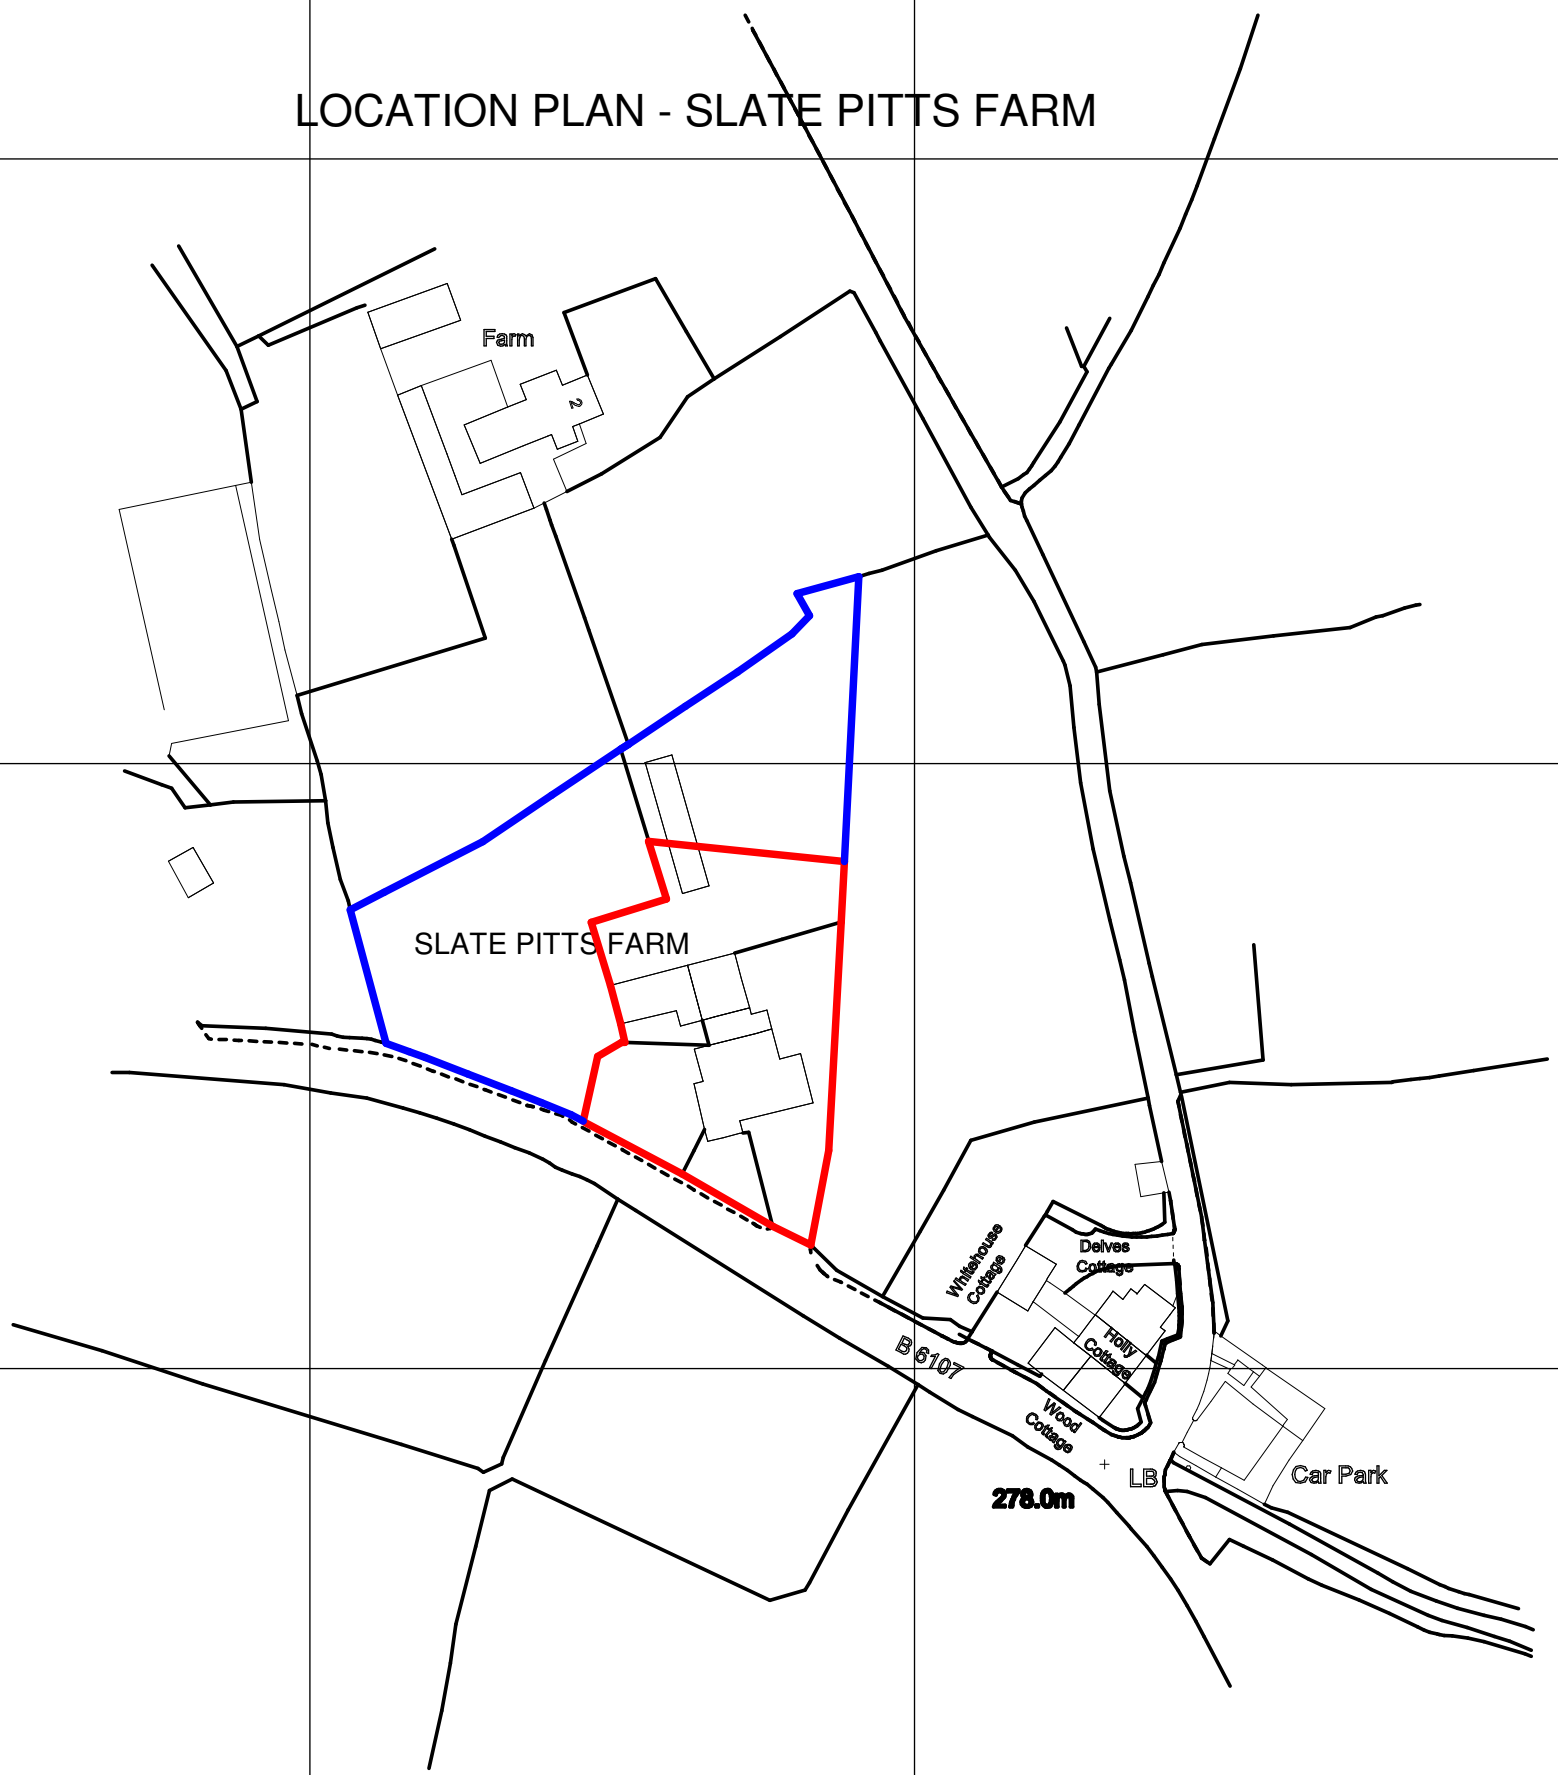

Scale - 1:1250 @ A4
Date - 30 May 2024

DRG No - 23_152.0A