

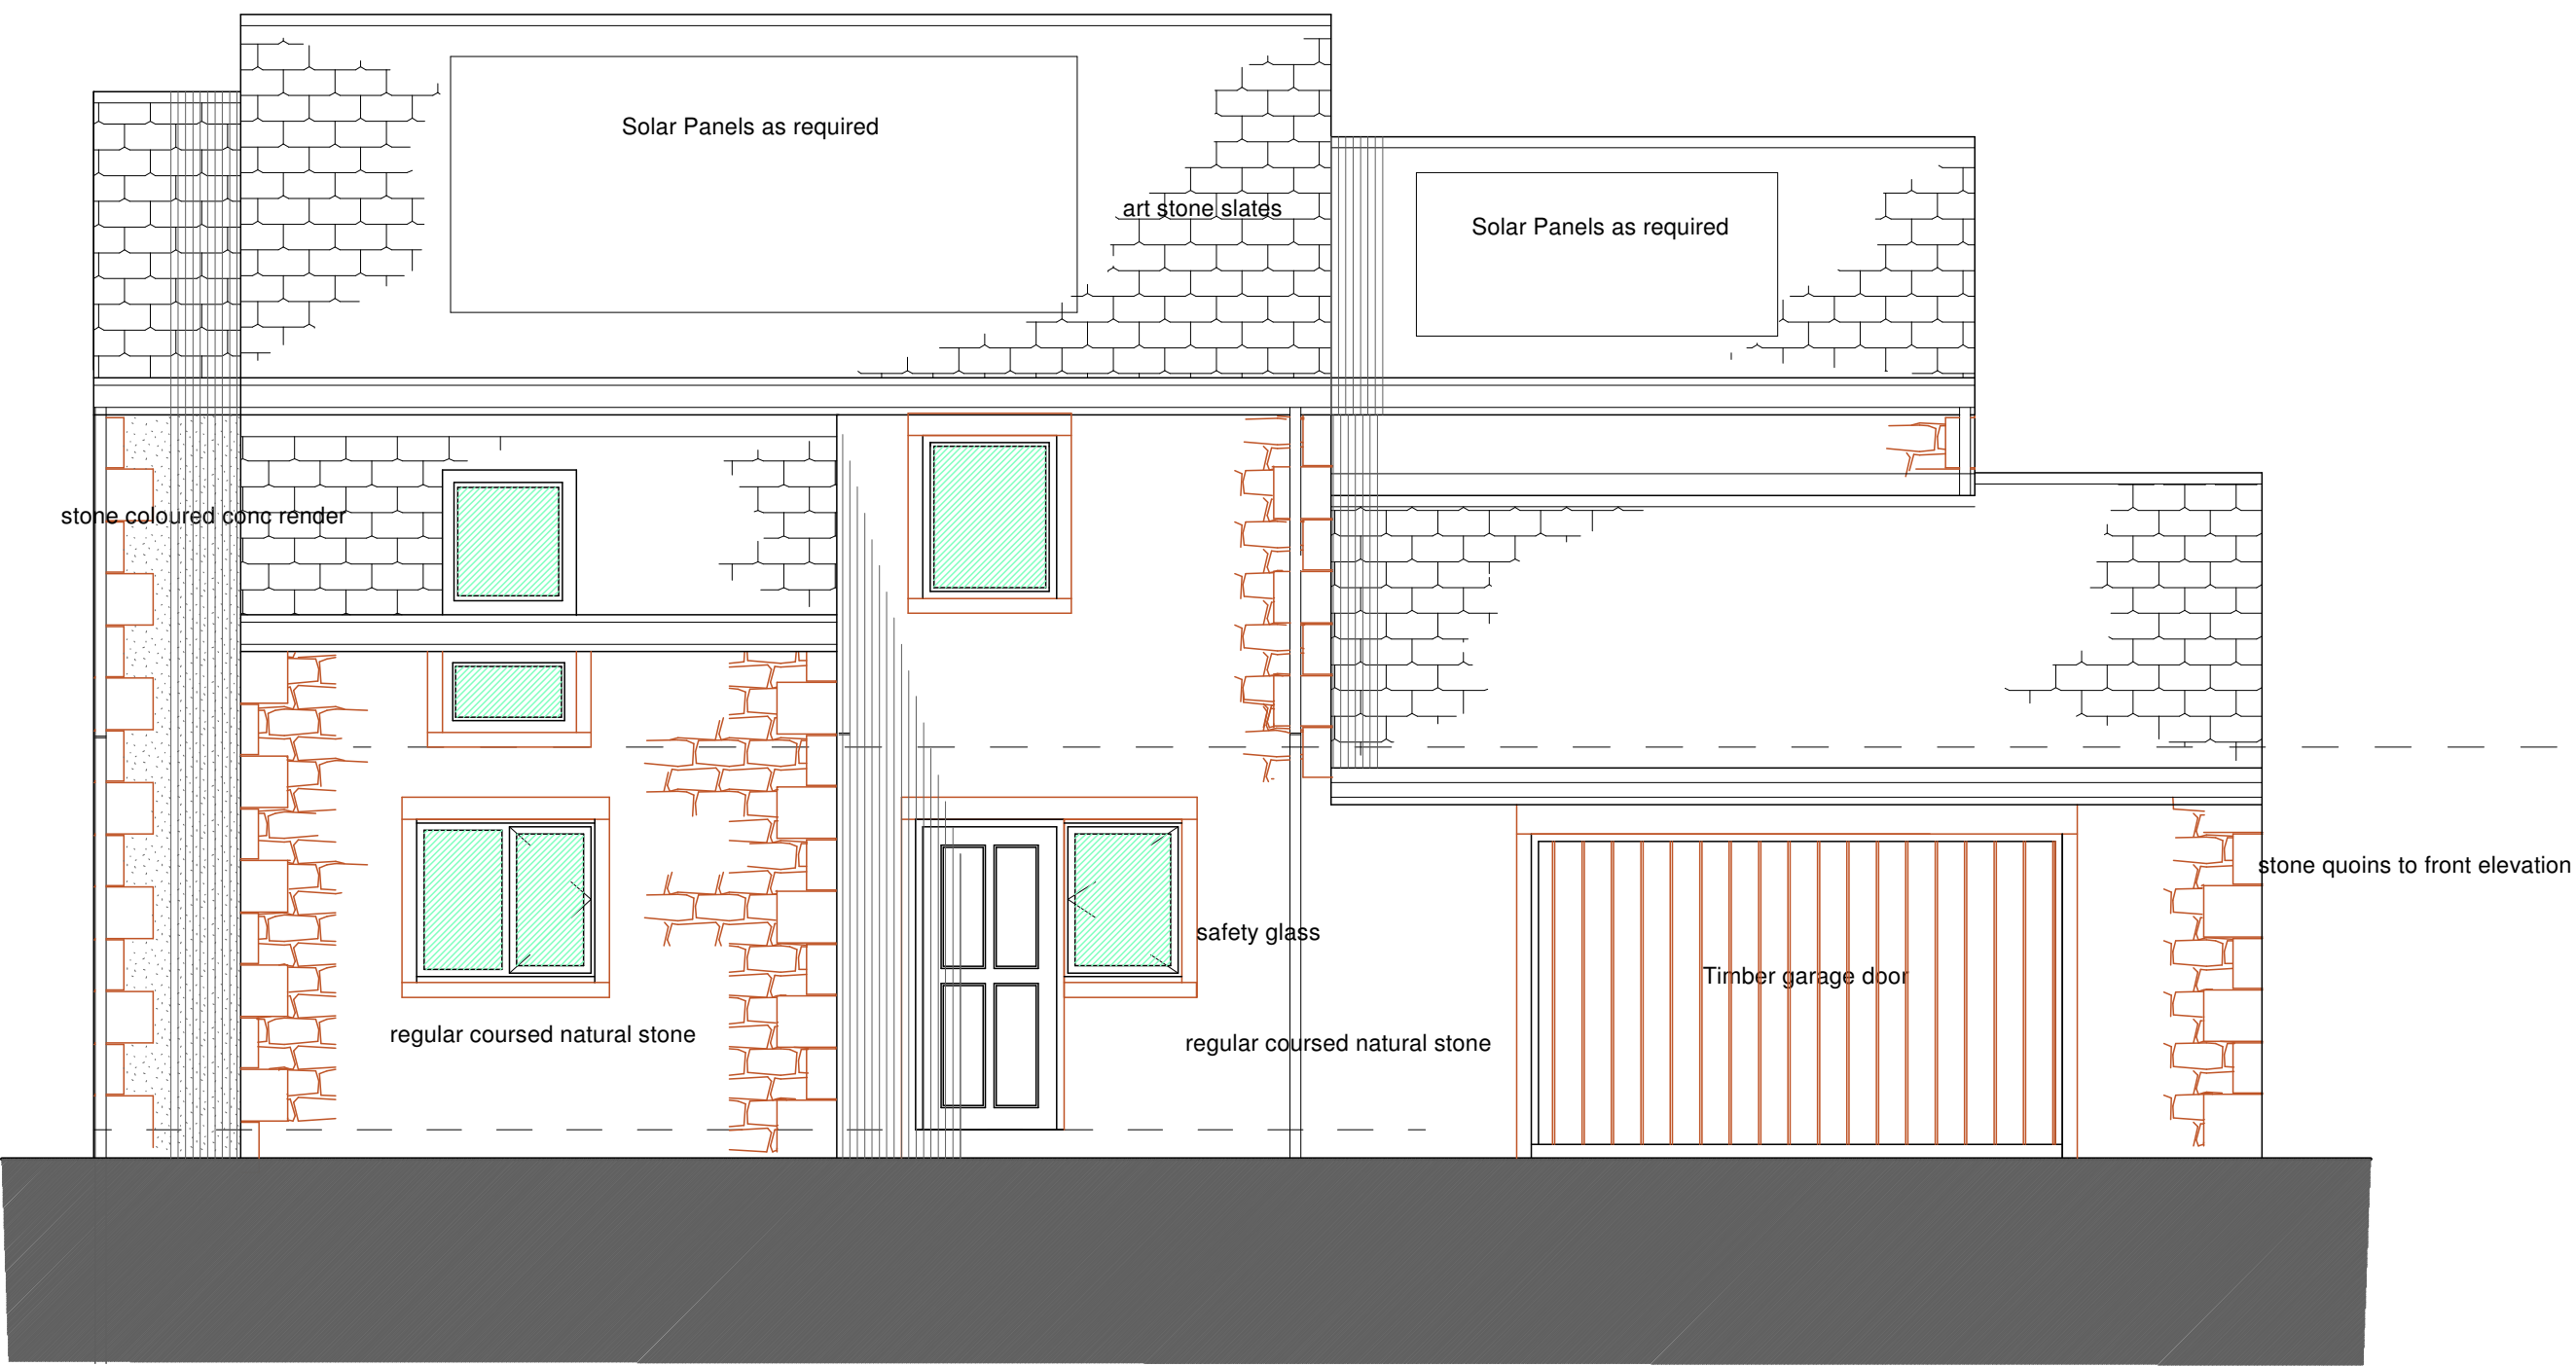


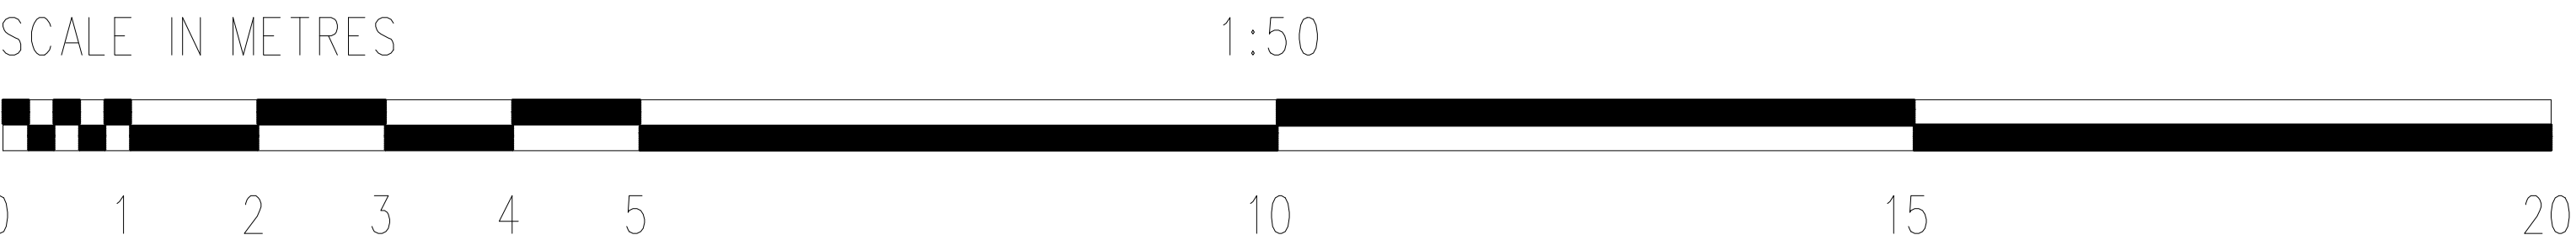


SOUTH ELEVATION

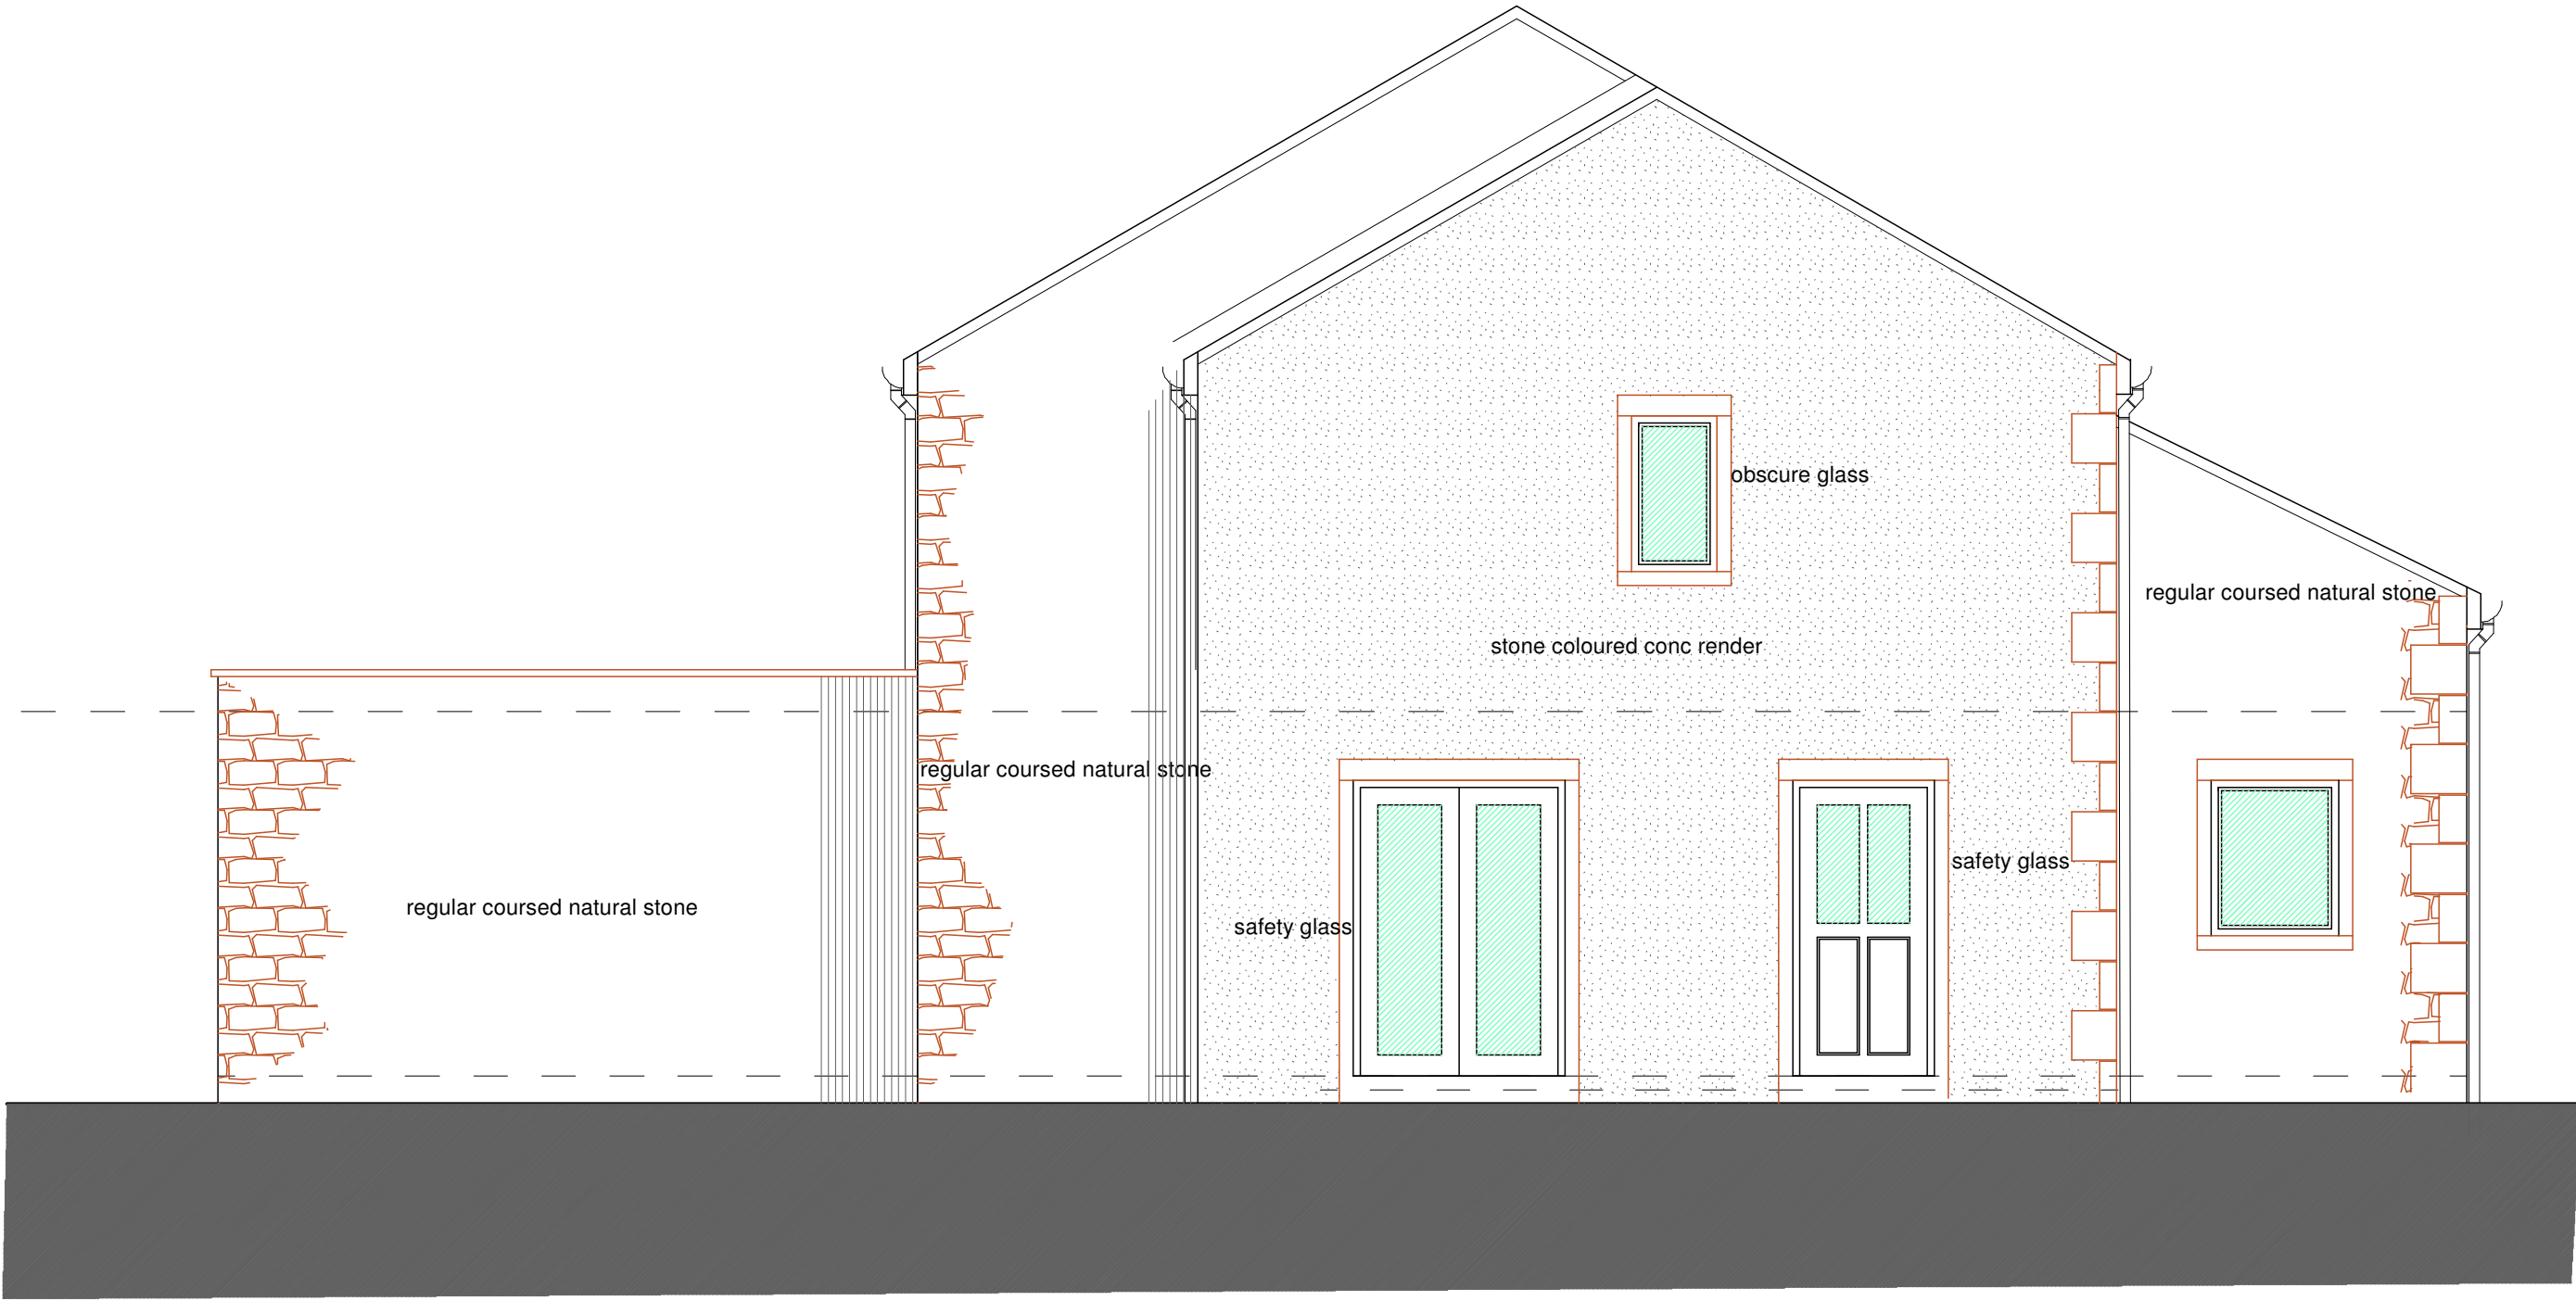


WEST ELEVATION


Total Volume of Dwelling = 796.5m3

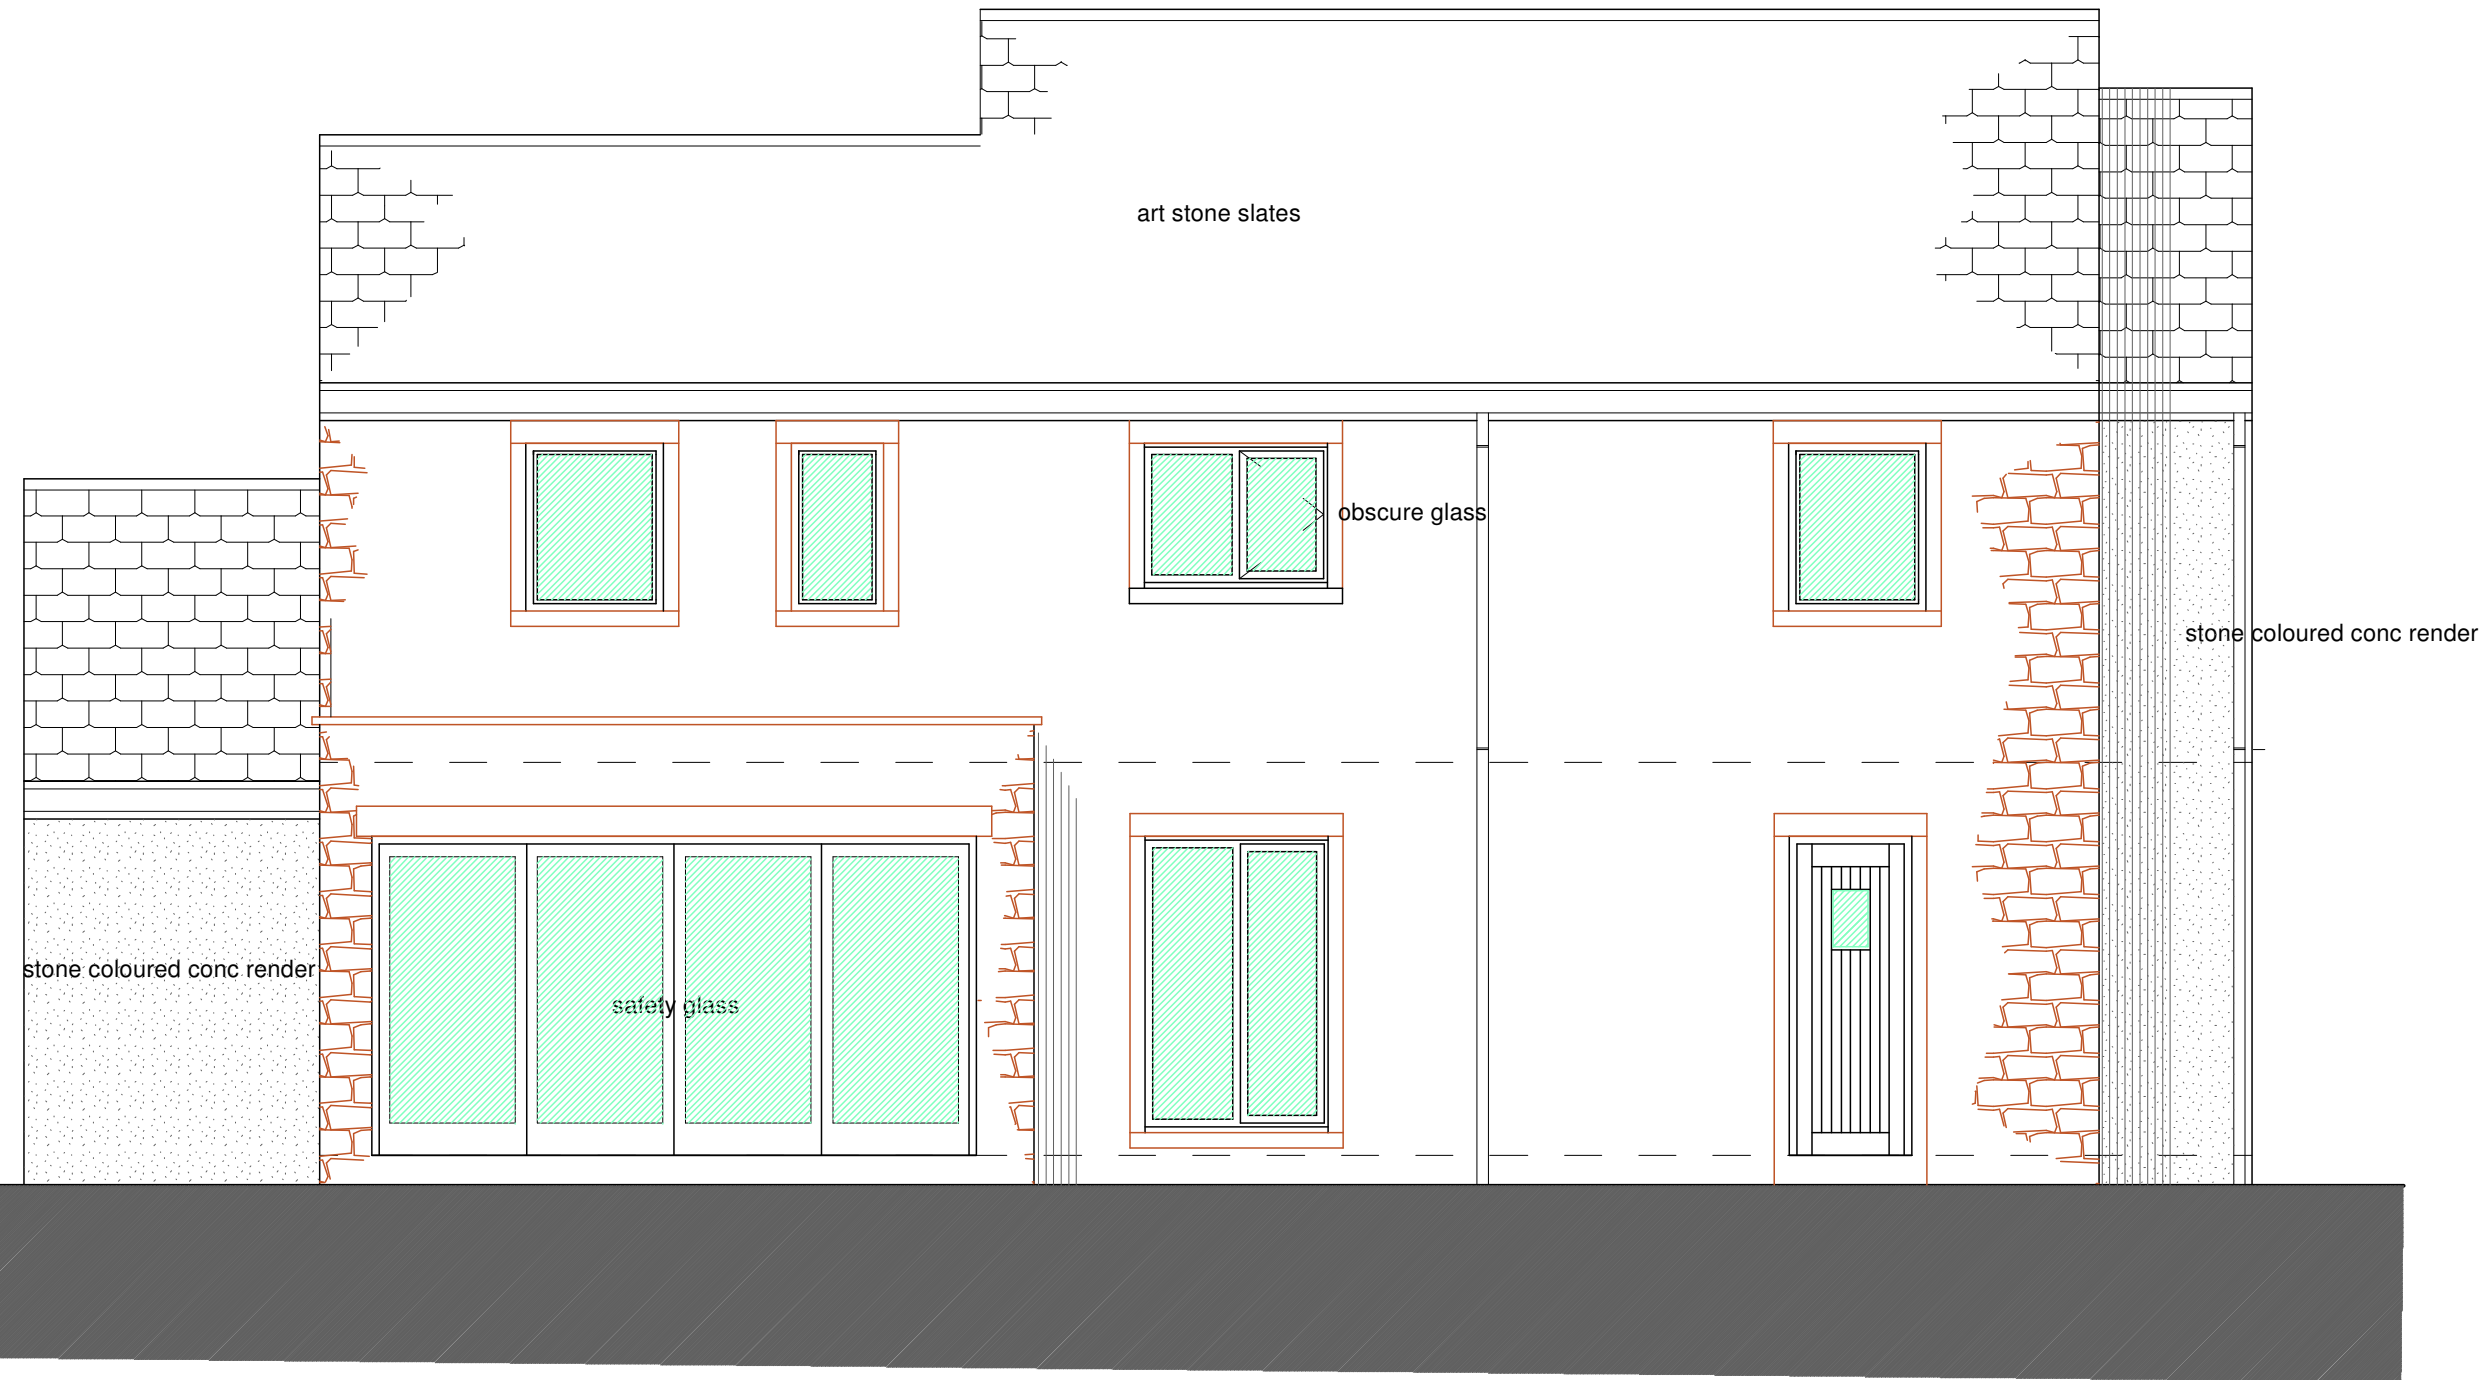

NORTH ELEVATION

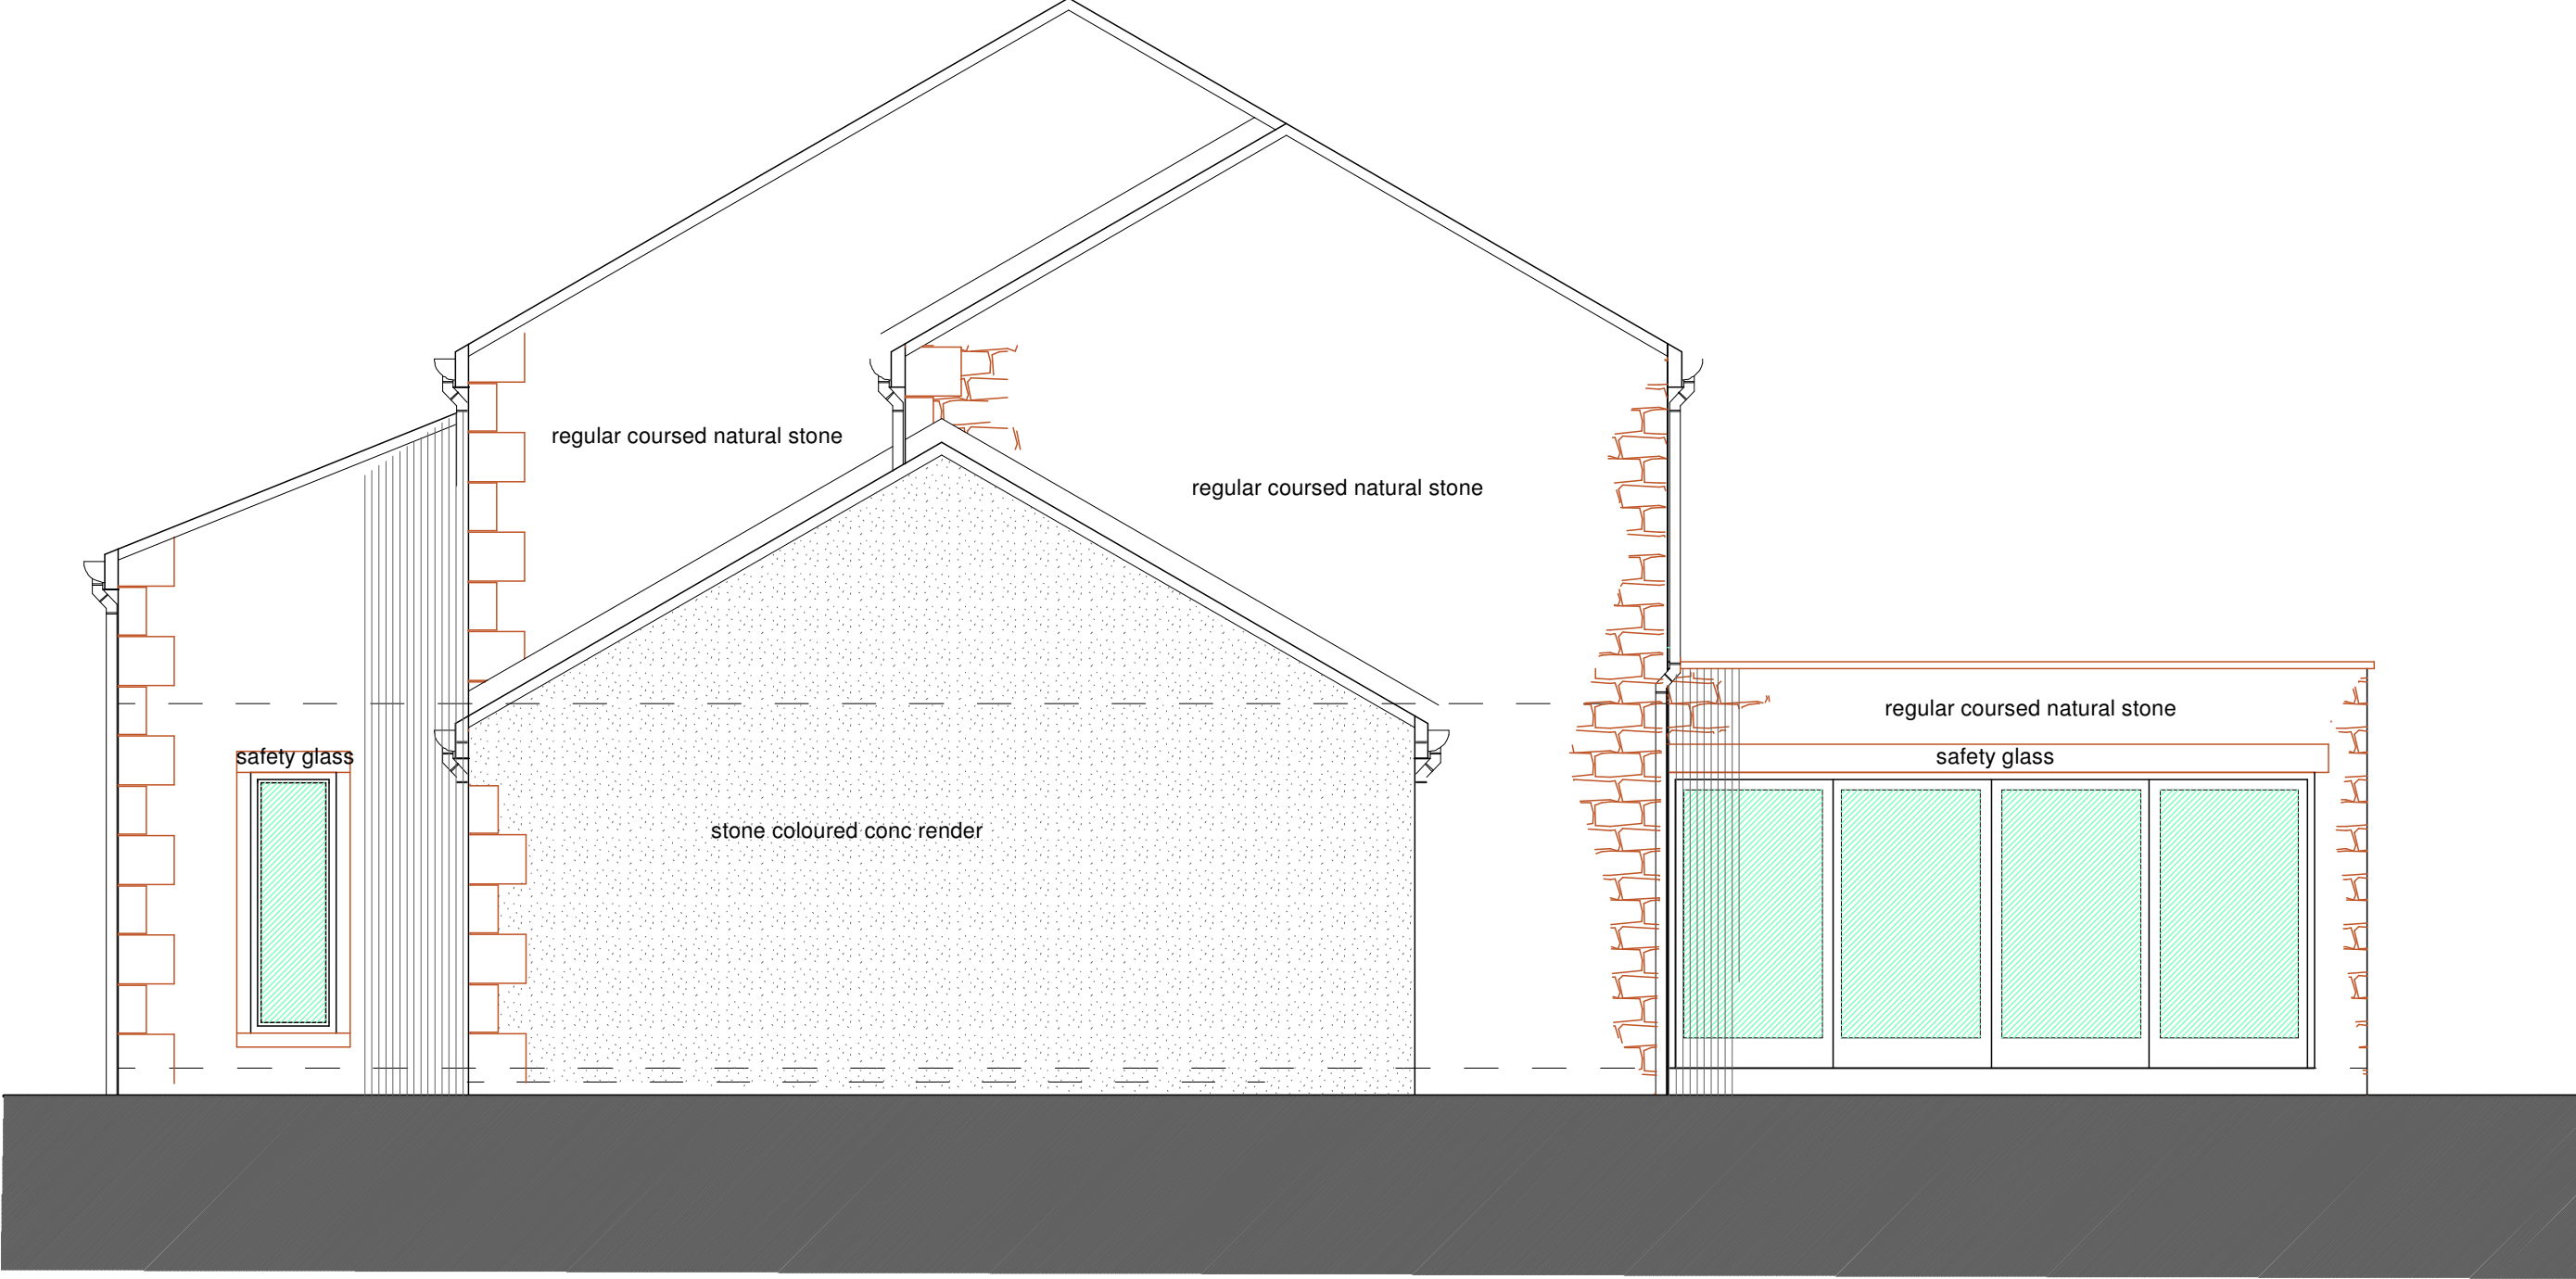

EAST ELEVATION

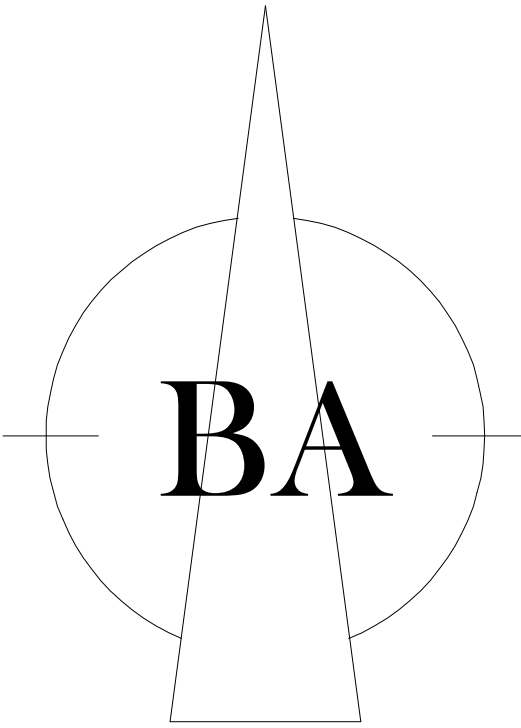

Brunswick Architectural 6, Warneford Road, Huddersfield, HD4 5TW Mobile: 07860 354023 E-Mail: mick@brunswickstates.com	
CLIENT:	N Haigh
TITLE:	Residential Development at Slate Pitts Farm, Chain Road Slaithwaite
NOTES:	This drawing is for Building Control & Planning Permission purposes only. Brunswick Architectural accept no liability for errors or omissions. The drawing may be used for estimating purposes, but the Principal Contractor must cost fully from a site investigation. The Contractor is responsible for checking site dimensions, materials etc, and all building work, such work being checked by Building Control on site, as may be appropriate. Brunswick Architectural disclaim any liability for works carried out.
Revisions:	
PLOT 1 ELEVATIONS	
SCALE:	1:50 @ A1
DATE:	30 May 2024
DRG No23_152.1.1C	