



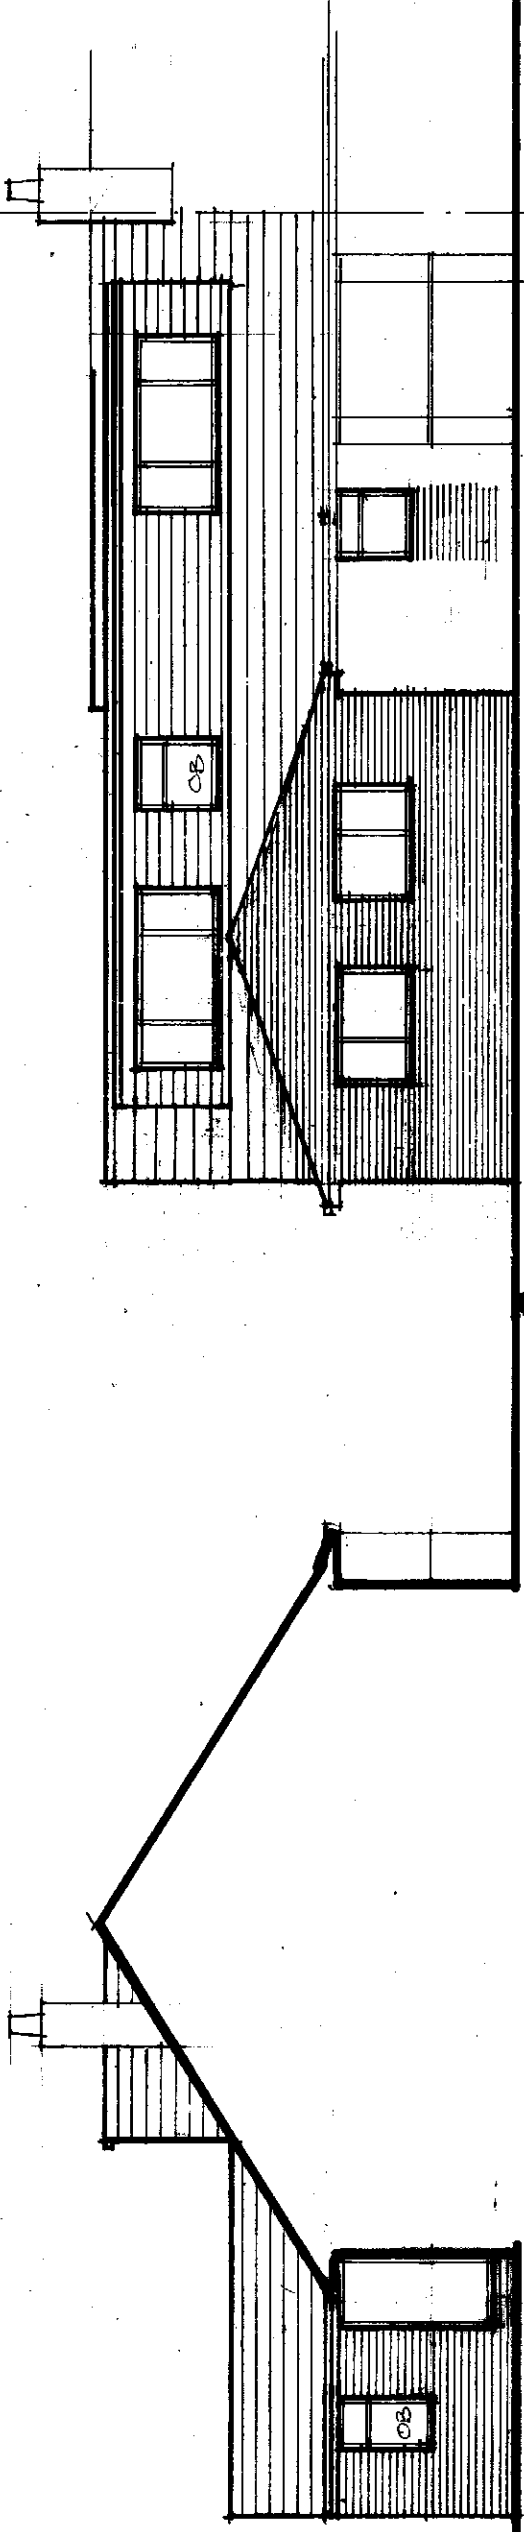


SIDE 1:100

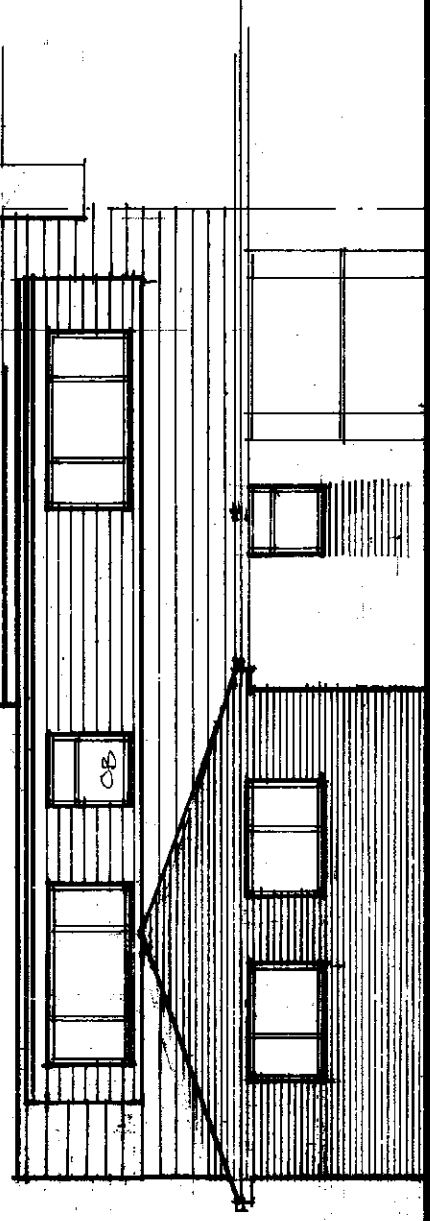


REAR 1:100

CONC ROOF TILES & FITTINGS TO MATCH EXISTING.
 VERTICAL TILE HANGING TO DORMIER TO MATCH
 EXISTING ROOF.
 RAINWATER GOODS FASCHA & SOFFIT TO MATCH
 EXISTING.
 FACING BRICK TO MATCH EXISTING.
 DOUBLE GLAZED UPVC WINDOWS & DOORS
 TO MATCH EXISTING.

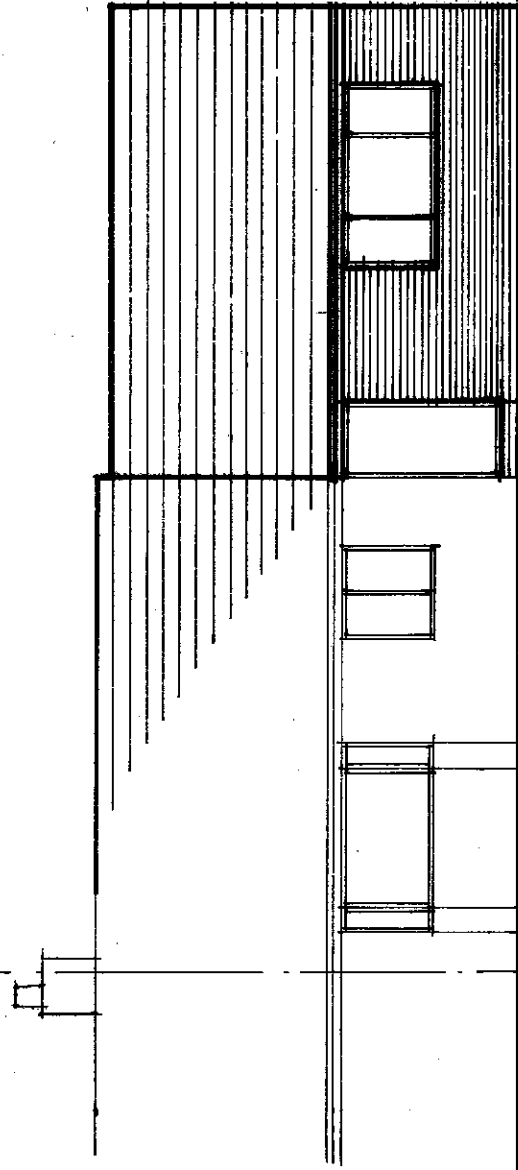

FRONT 1:100

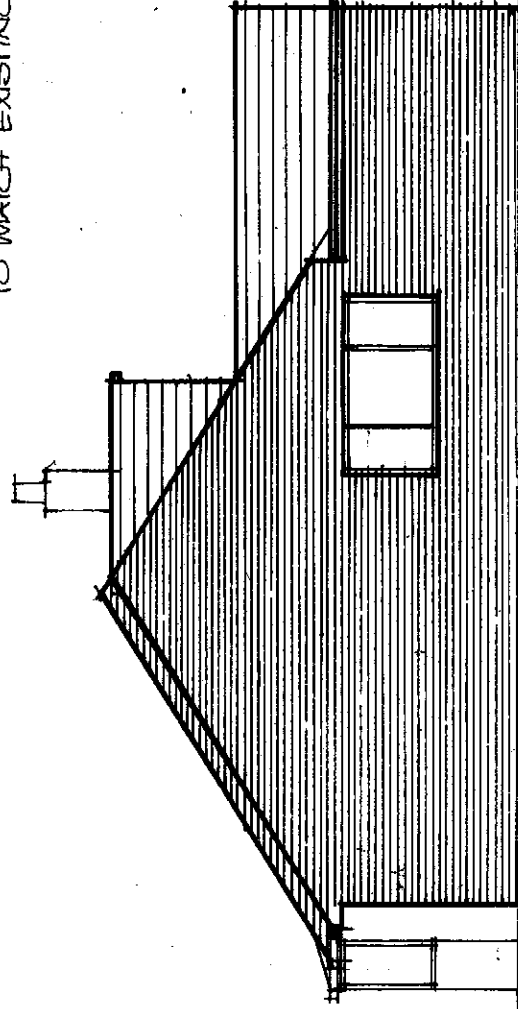

SIDE 1:100