
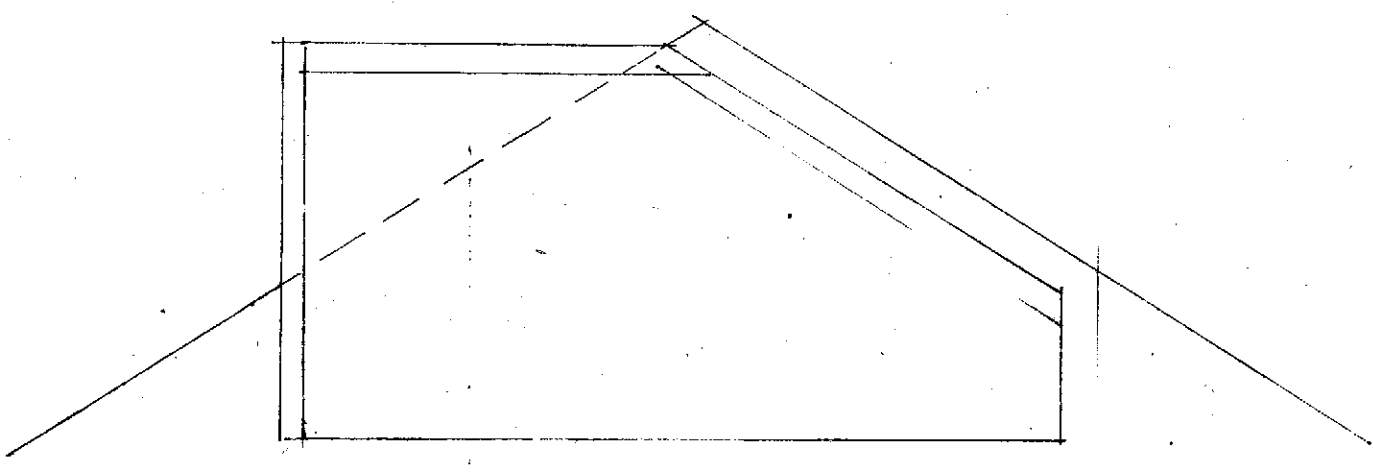


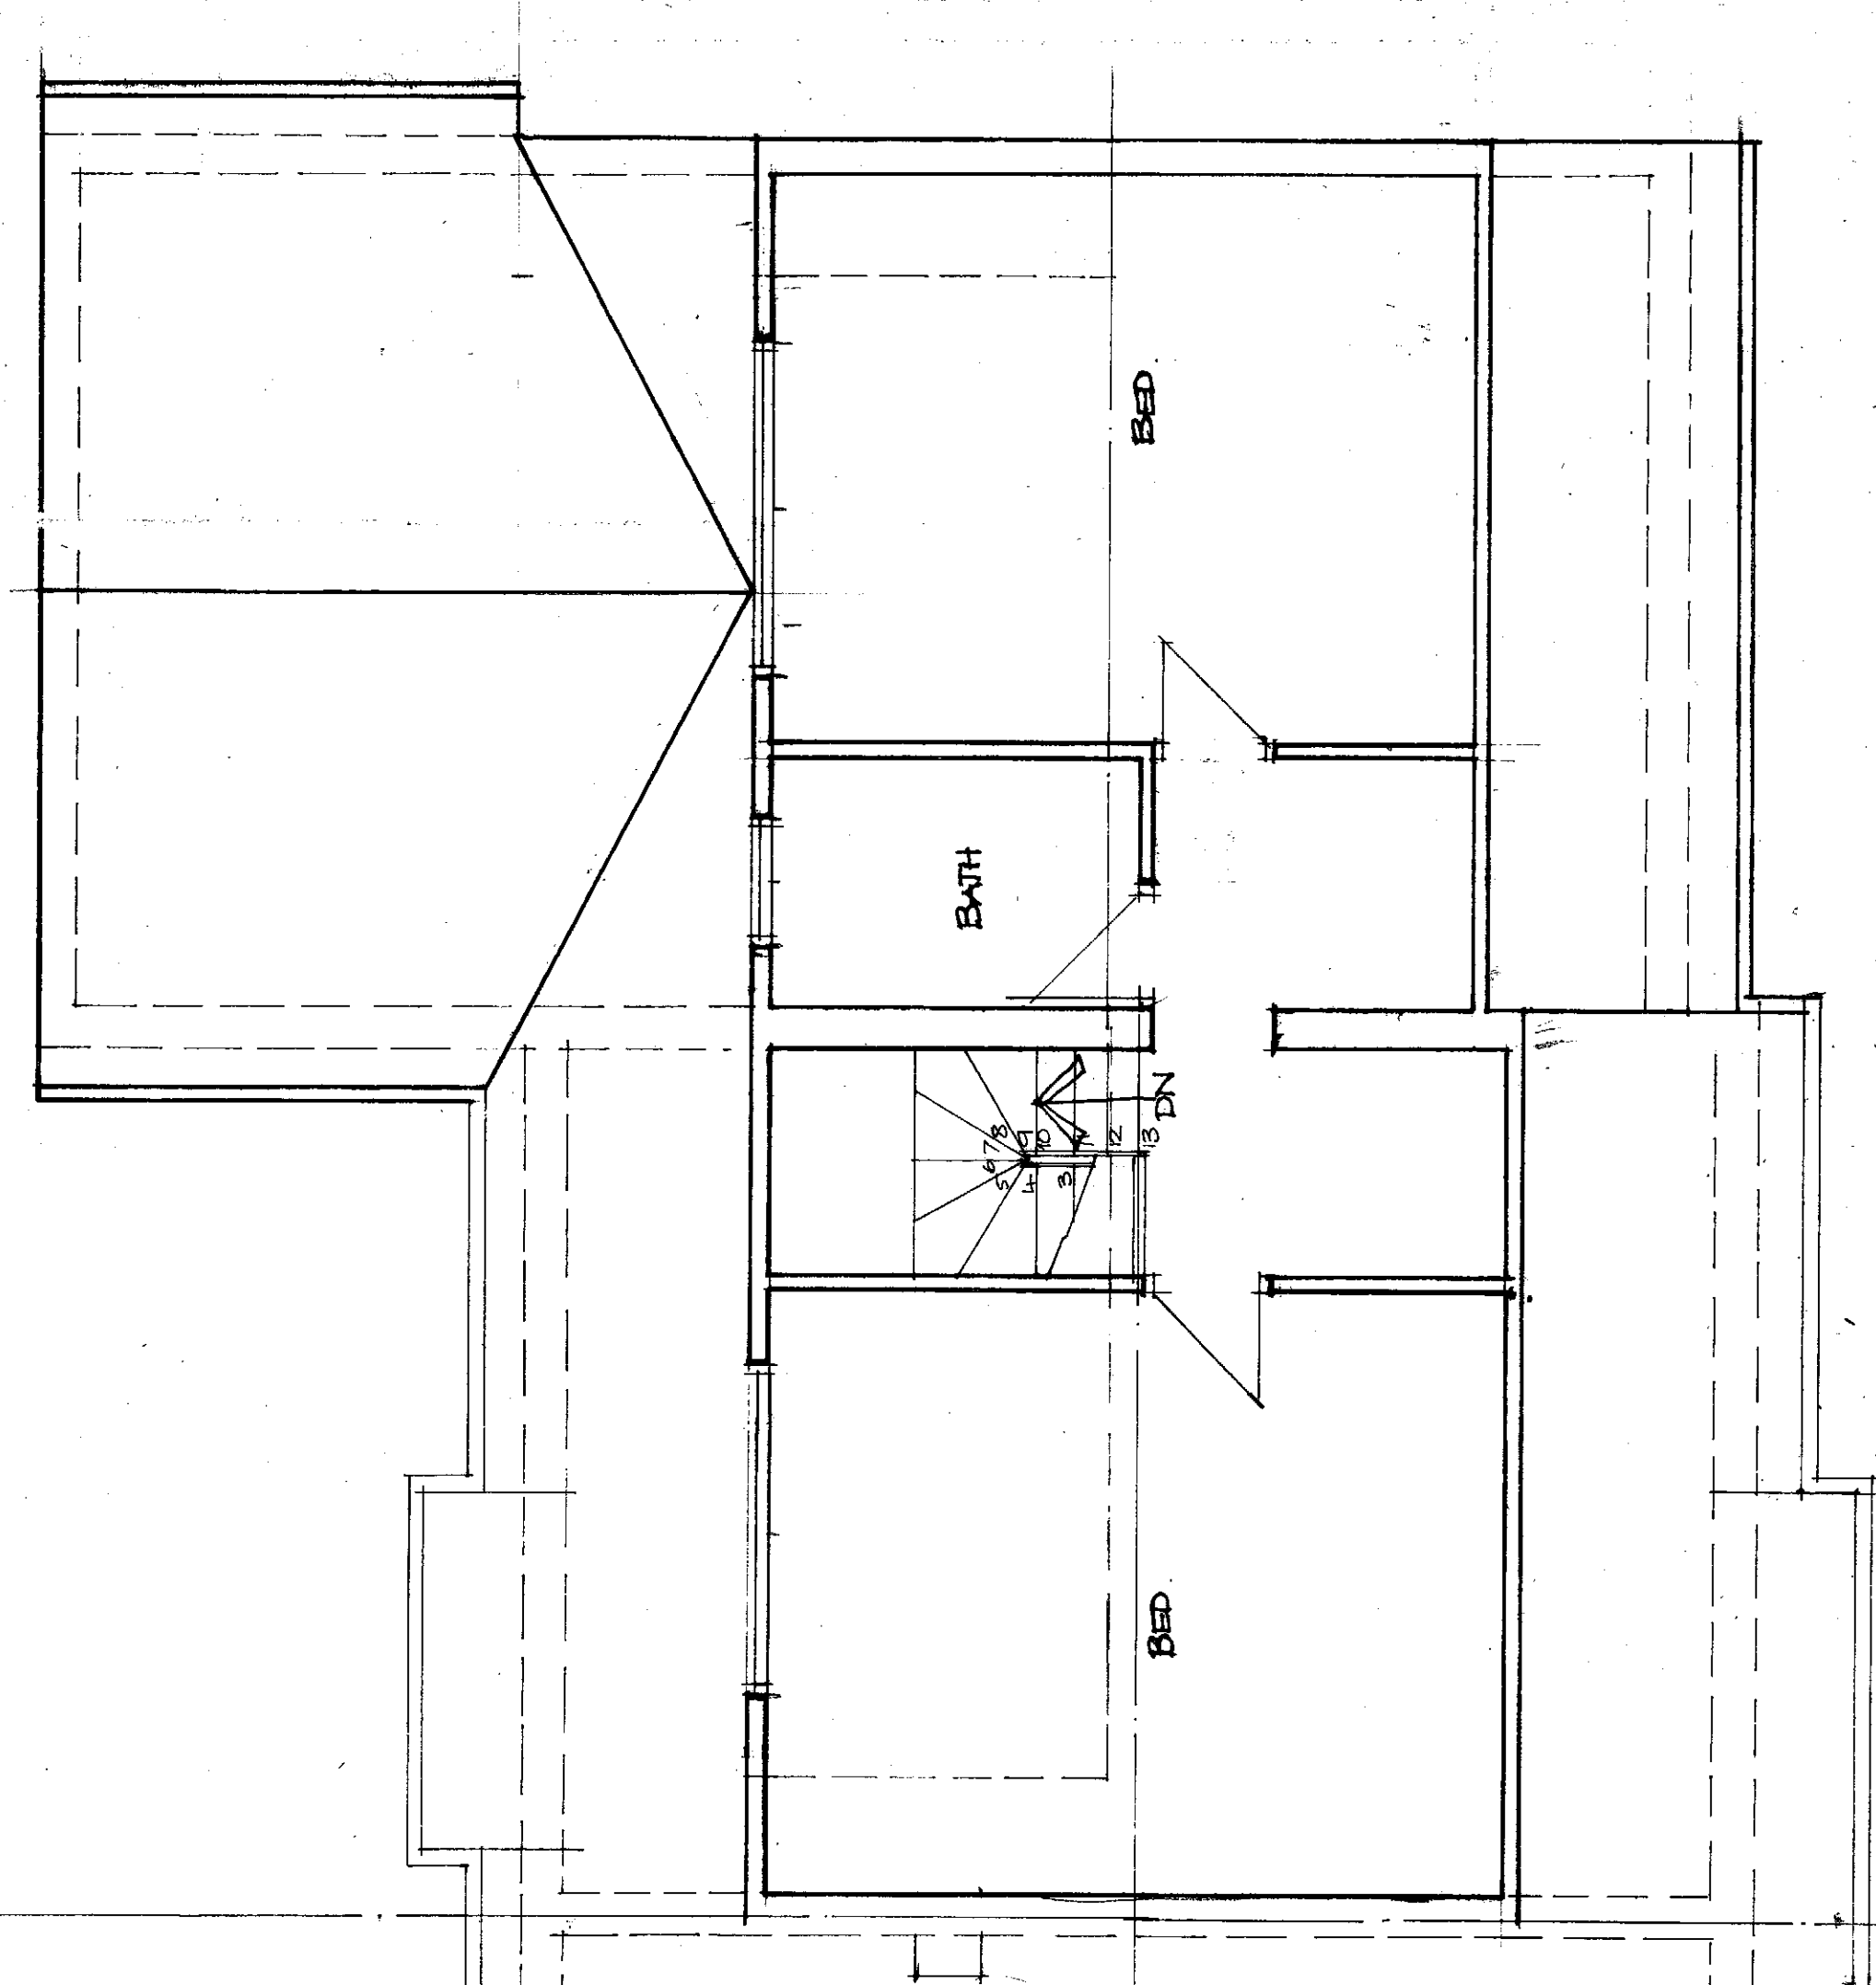

A 24'9 1/4" SIDE EXTENSION WIDTH REDUCED TO 6'2" W
PR LOFT PLAN HGB / 103^A