


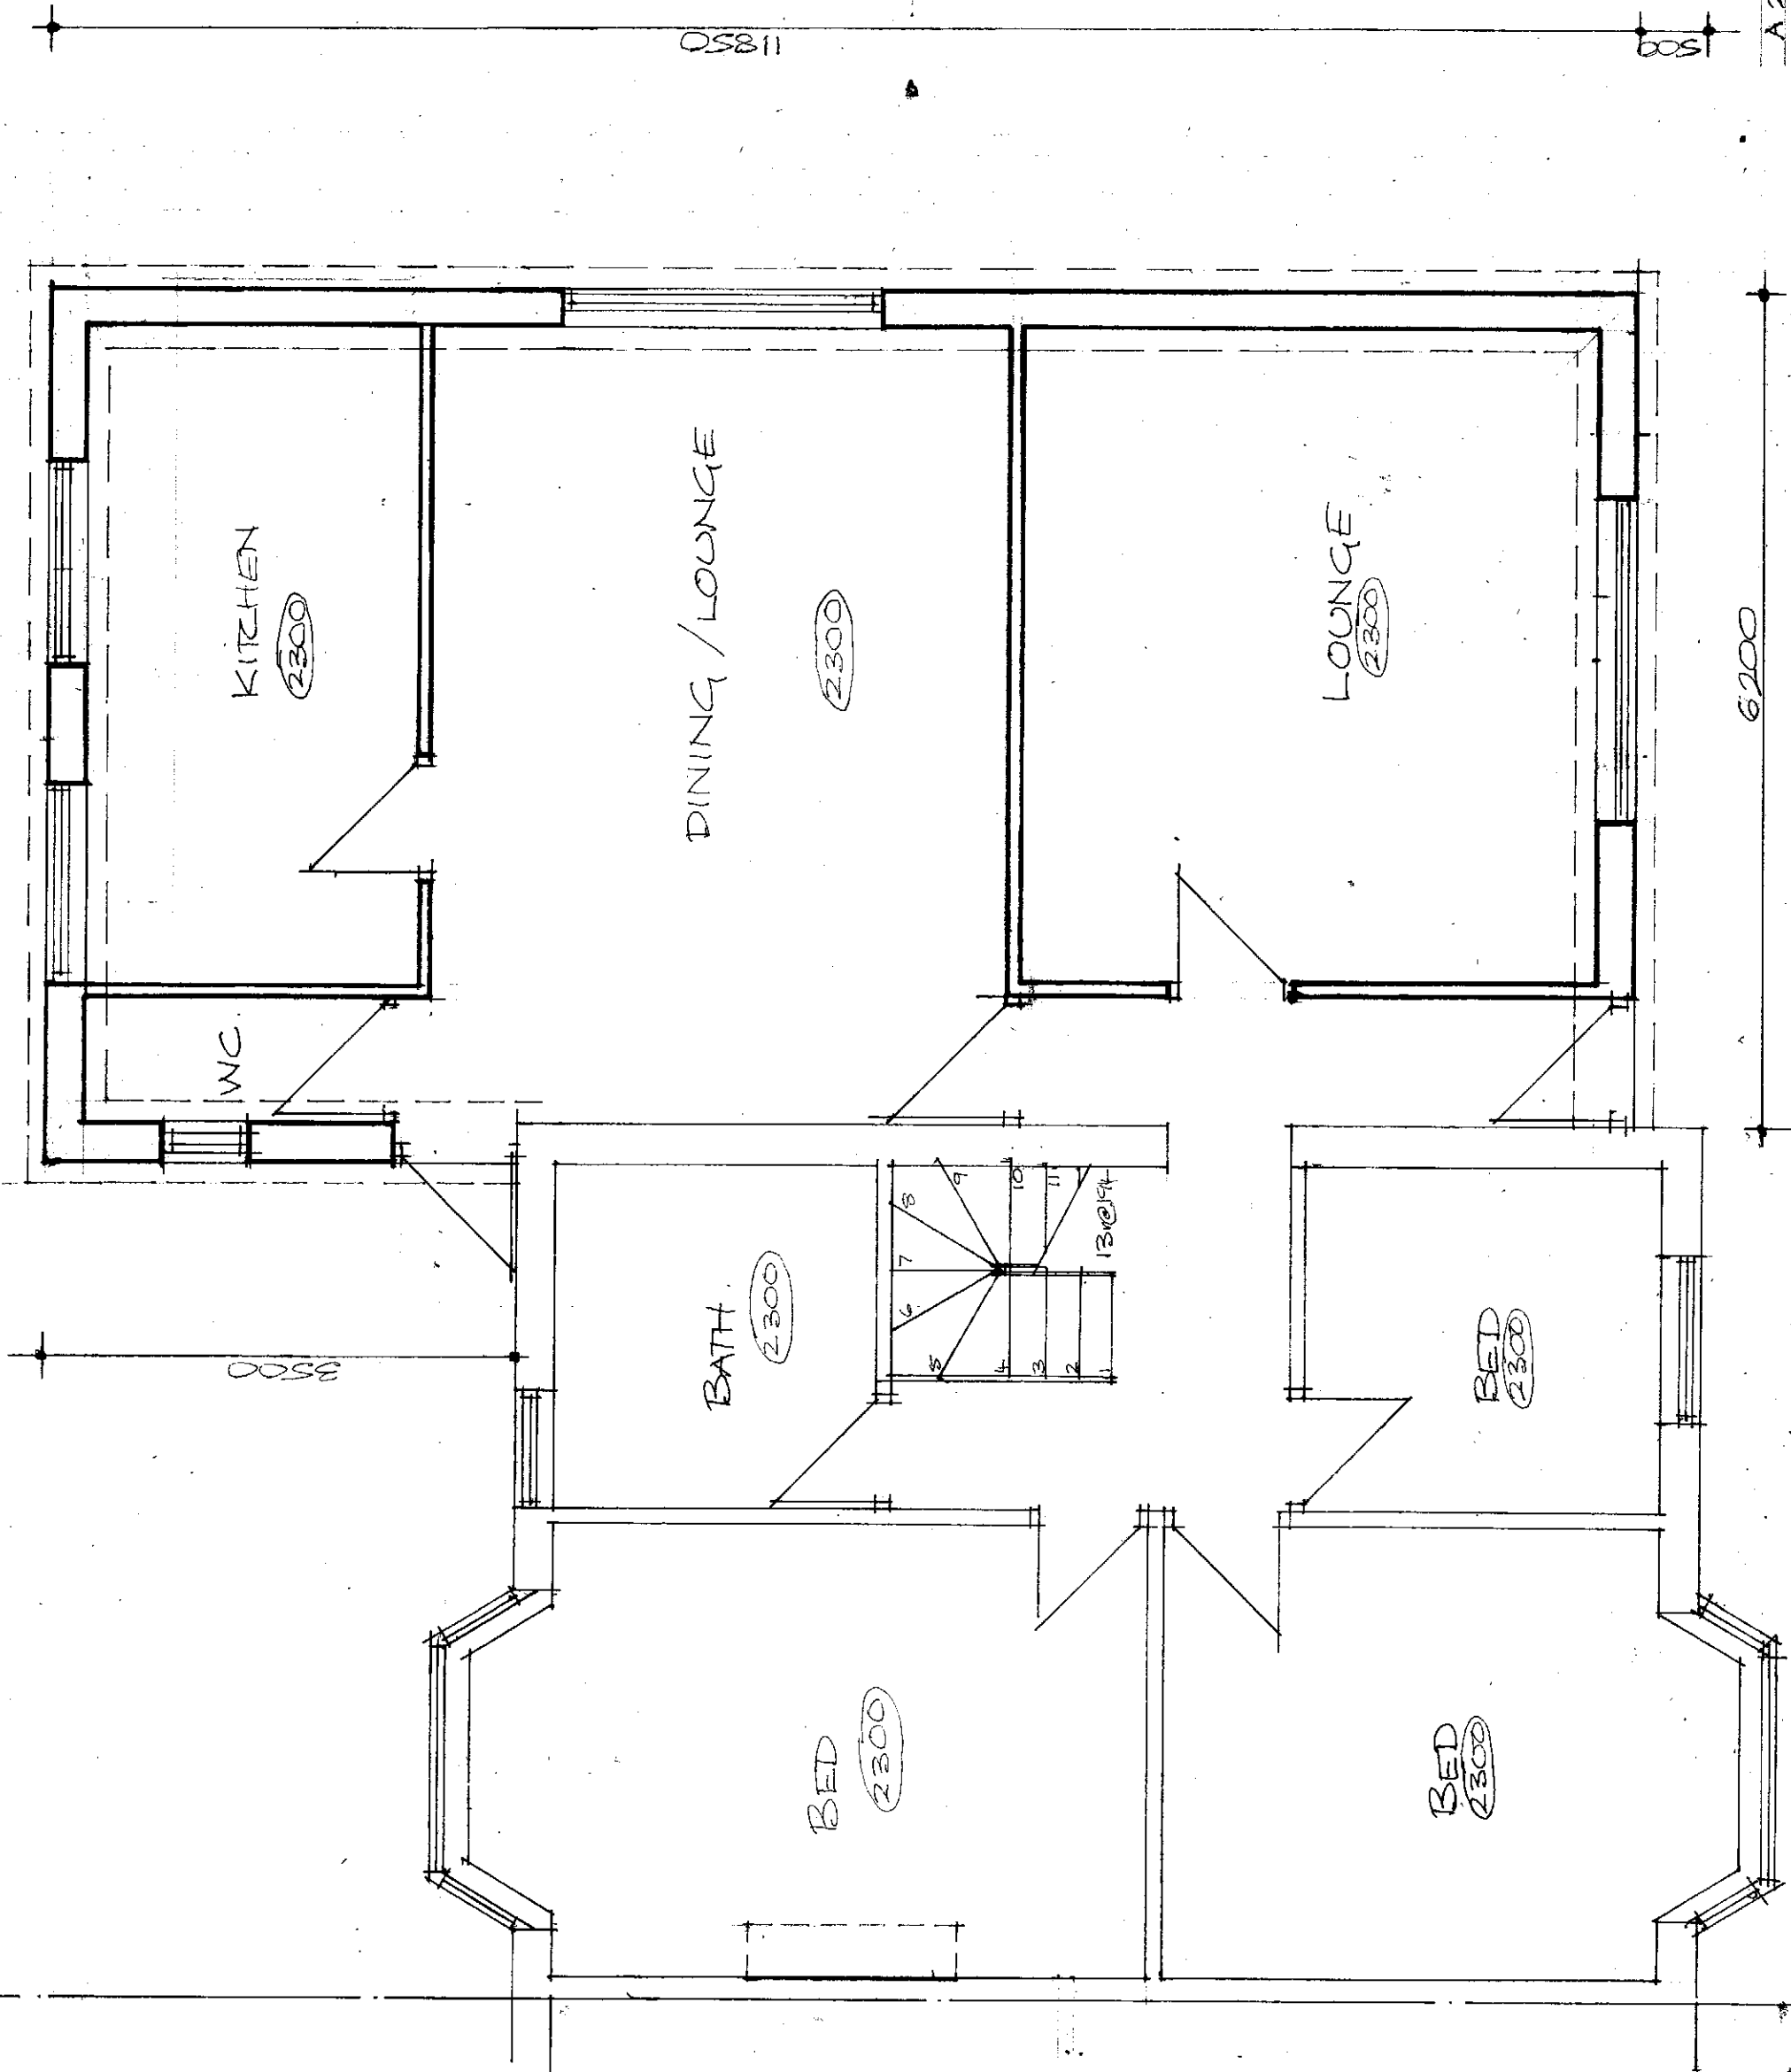

A 24/9/24 SIDE EXTENSION WIDTH REDUCED TO 6.2m !
PR GF PLAN **HGB/102**