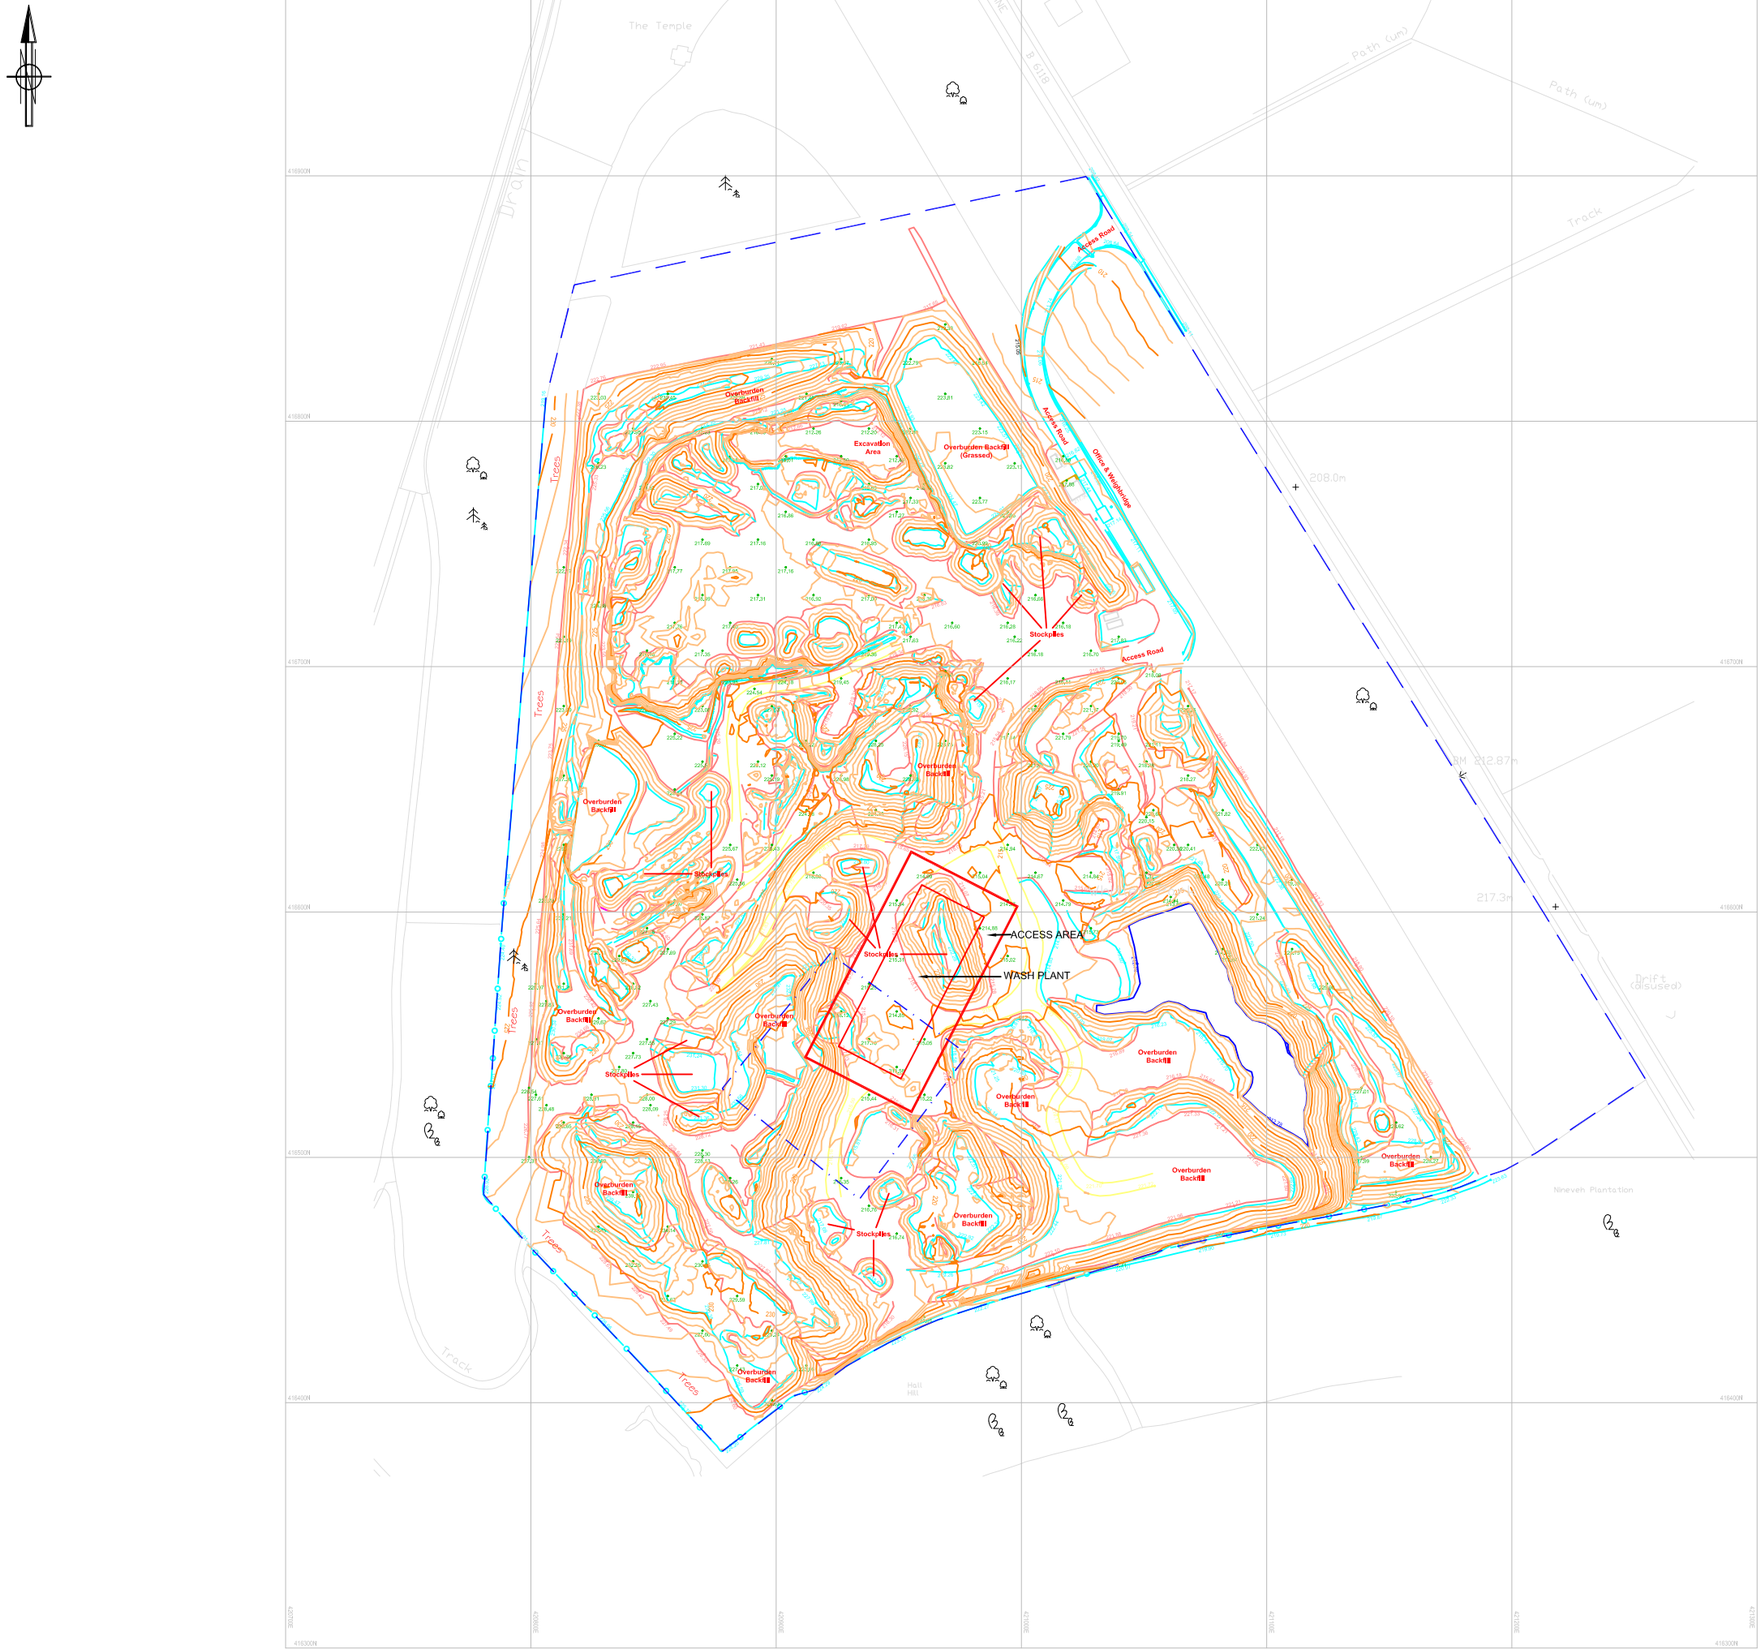

MWP PLANNING

Minerals and Waste Planning
Environmental Permitting
Quarry Consultant

10 Dobroyd, Shepley, Huddersfield HD8 8AU
Tel: 01484 604026 Mobile: 07794 597515
cjb@mwplanning.co.uk www.mwplanning.co.uk

TITLE
SITE PLAN
and topographical survey

CLIENT
MONE BROS LTD
ALBERT ROAD, MORLEY, LEEDS LS27 8RU

SITE
TEMPLE QUARRY, GRANGE MOOR
HUDDERSFIELD

DATE	DRAWN BY	CHECKED BY
11/06/2024	CJB	CJB

DRAWING NO	SCALE
10244/02	1:2500@A3

REV	AMENDMENT	DATE

This drawing and the information contained therein is issued in confidence and is the copyright of MWP Planning. Disclosure of this information to third parties without permission is forbidden as is copying or replication.

NOTES
Topographical Survey completed 21/09/2023

LEGEND

- Planning Application Boundary
- Approved Quarry/Landfill Area (Planning Permission Ref; 2019/70/93371/E0)
- Approved Recycling Area (Planning Permission Ref; 2011/62/92313/E)

Reproduced from the Ordanance Survey Map with the permission of the Controller of Her Majesty's Stationery Office Crown Copyright Reserved, Licence No.100022432